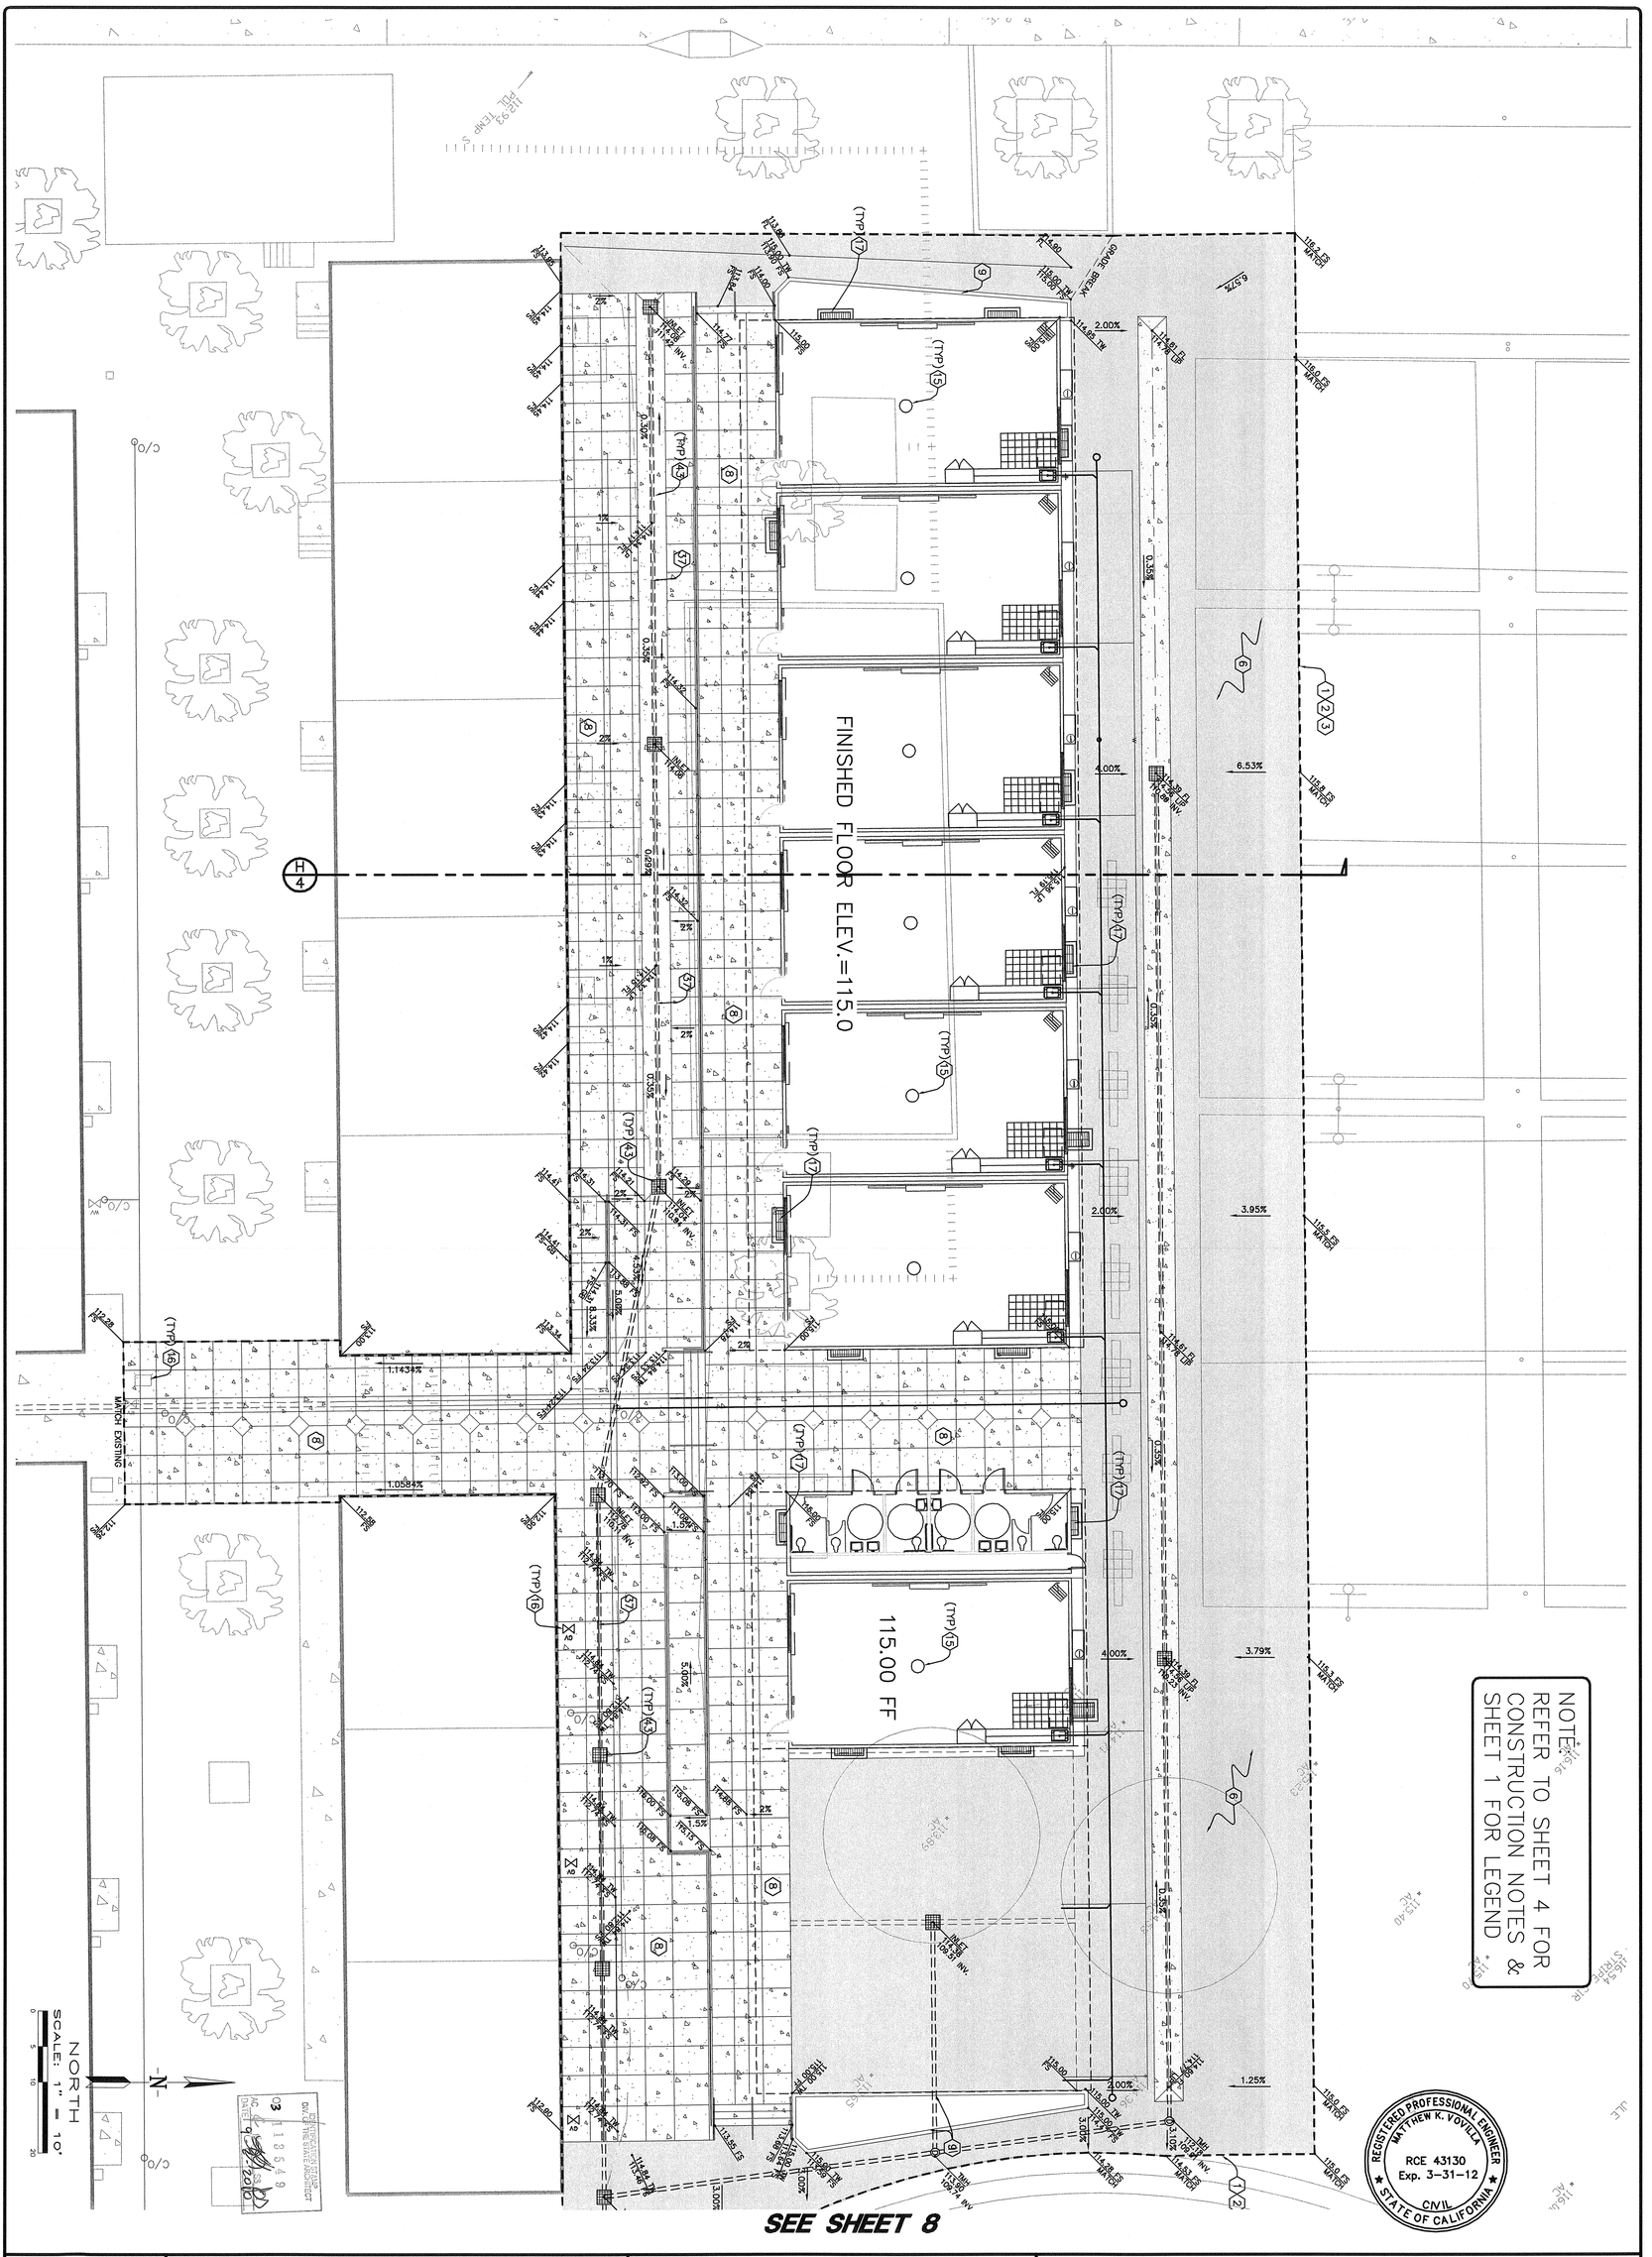

REGISTERED PROFESSIONAL ENGINEER
MATTHEW K. VOVILLA
RCE 43130
Exp. 3-31-12
CIVIL
STATE OF CALIFORNIA

JOB No.:	08-419
DWG NO.:	08-419-GM
DATE:	09/01/2010
DRAWN BY:	ADK
CHECKED BY:	MKV
SHEET	7 OF 10 SHEETS

GRADING SHEET - NEW CLASSROOMS
PIONEER ELEMENTARY SCHOOL
4404 PIONEER DRIVE
BAKERSFIELD, CALIFORNIA

MATTHEW K. VOVILLA RCE 43130 EXP. 3/31/12

REVISIONS	DATE

PINNACLE Civil Engineering, Inc.
4620 California Avenue, Bakersfield, CA 93309
Phone: (661) 869-0184 Fax: (661) 377-0076