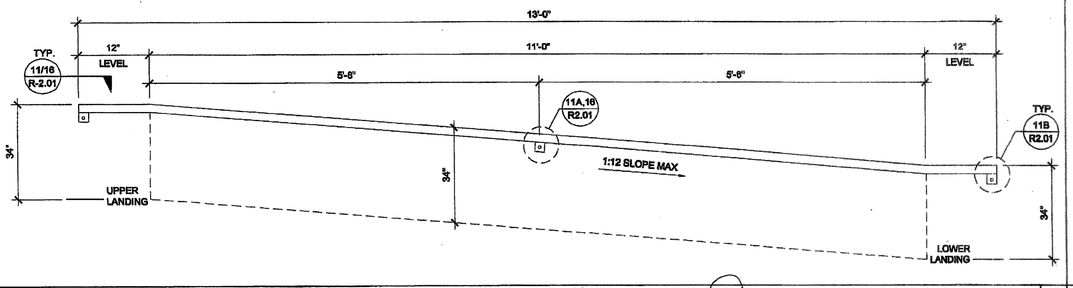

HANDRAIL ATTACHMENT TO BUILDING

SCALE : 1" = 1'-0" | 6

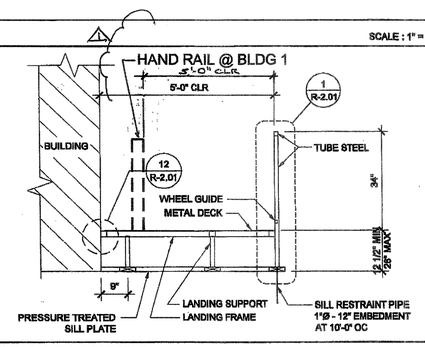

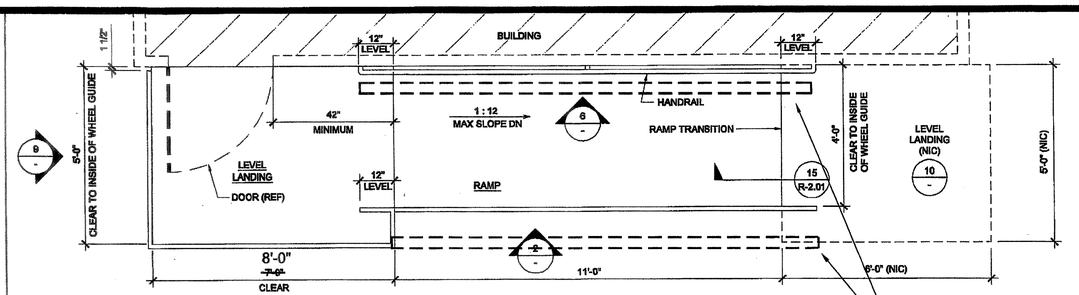

RAMP AND LANDING AT BUILDING

SCALE : 1/2" = 1'-0" | 1

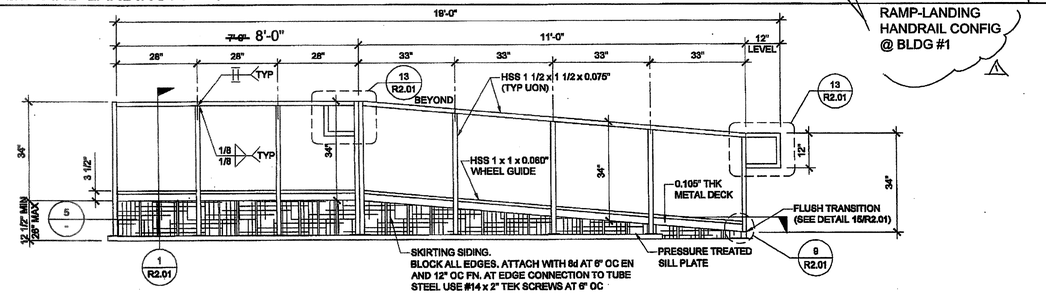

RAMP-LANDING HANDRAIL CONFIG @ BLDG #1 ⚠1

11

SECTION AT LANDING

SCALE : 1/2" = 1'-0" | 7

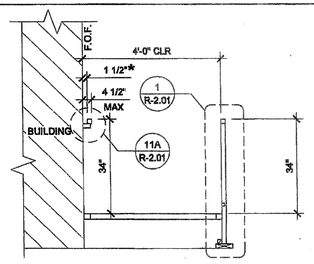

NOTE (a)

1. ALL SURFACES SHALL BE SMOOTH WITH NO SHARP CORNERS, PER CBC 1133.5.5.1 WALL TO BE SMOOTH AND TO EXTEND 8" ABOVE HANDRAIL.

RAMP AND LANDING ELEVATION

SCALE : 1/2" = 1'-0" | 2

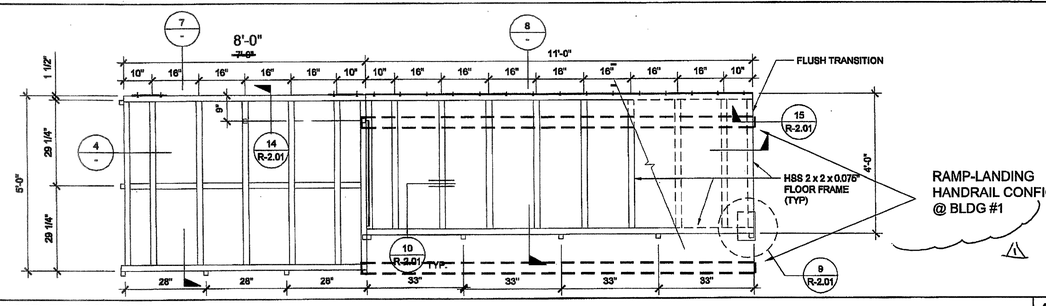

RAMP-LANDING HANDRAIL CONFIG @ BLDG #1 ⚠1

12

SECTION AT RAMP

SCALE : 1/2" = 1'-0" | 8

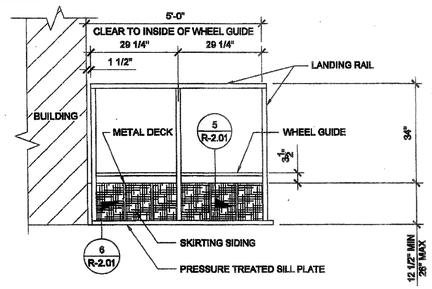

RAMP FRAMING PLAN

SCALE : 1/2" = 1'-0" | 3

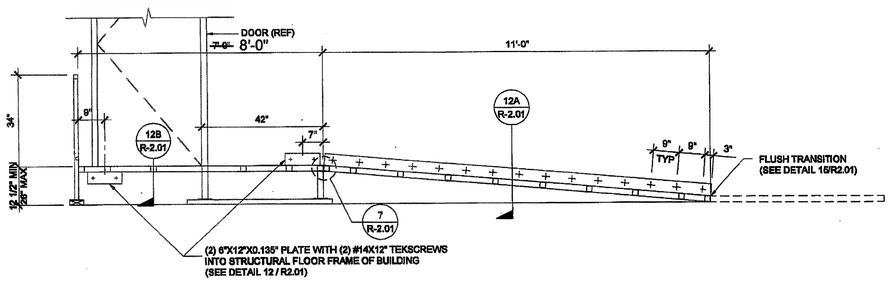

13

LANDING ELEVATION

SCALE : 1/2" = 1'-0" | 9

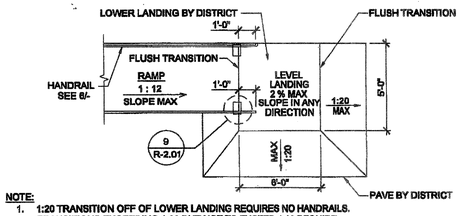

SECTION AT RAMP AND LANDING

SCALE : 1/2" = 1'-0" | 4

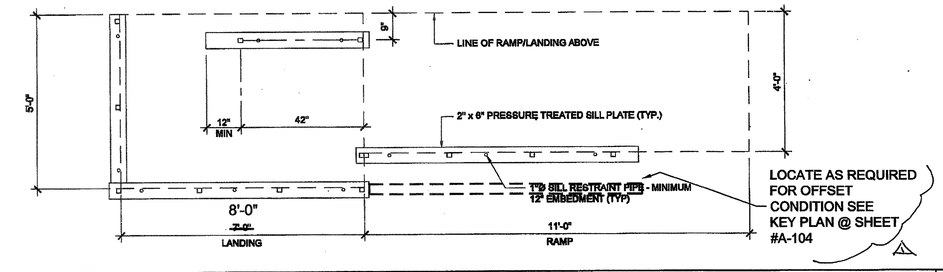

LOCATE AS REQUIRED FOR OFFSET CONDITION SEE KEY PLAN @ SHEET #A-104 ⚠1

14

RAMP TRANSITION

SCALE: NTS | 10

NOTE:

1. 1:20 TRANSITION OFF OF LOWER LANDING REQUIRES NO HANDRAILS.
2. TRANSITIONS EXCEEDING 1:20 BUT NOT TO EXCEED 1:12 REQUIRE REMOVAL OF 12" HANDRAIL EXTENSION AND ADDITIONAL HANDRAILING BY DISTRICT. (THIS CONDITION REQUIRES A SITE SPECIFIC DETAIL PROVIDED BY ARCHITECT TO DEMONSTRATE ACCESSIBLE RAMP.

SILL PLAN FOR RAMP AND LANDING

SCALE : 1/2" = 1'-0" | 5

THESE DRAWINGS AND ALL MATERIAL CONTAINED HEREIN ARE THE PROPERTY OF SILVERCREEK INDUSTRIES, INC (SCI Inc) AND SHALL NOT BE REPRODUCED, COPIED OR OTHERWISE DISPOSED OF DIRECTLY OR INDIRECTLY AND SHALL NOT BE USED IN WHOLE OR IN PART TO ASSIST IN THE MAKING OF OR FOR THE PURPOSE OF FURNISHING ANY INFORMATION FOR THE MAKING OF DRAWINGS, PRINTS, APPARATUS OR PARTS THEREOF WITHOUT THE FULL KNOWLEDGE AND WRITTEN CONSENT OF SCI Inc.
ALL PATENTABLE MATERIAL CONTAINED HEREIN AND ORIGINATING WITH SCI Inc SHALL BE THE PROPERTY OF SCI Inc

SILVER CREEK INDUSTRIES, INC.
"BUILDING FOR THE NEXT GENERATION"
SILVER CREEK
195 EAST MORGAN PERRIS, CALIFORNIA 92571
PHONE: 951-943-5393 FAX: 951-943-2211

PROJECT NAME:

CLASS LEASING

SHEET TITLE:

STANDARD RAMP PLAN

TAVARES ASSOCIATES
Structural Engineering
Riverside, CA 92507 (951) 686-8848
LICENSED STRUCTURAL ENGINEER
No. S-2324
REN: 10-31-2013
STATE OF CALIFORNIA

12/23/2011

ARCHITECT OF RECORD SIGNATURE AND DATE
REGISTERED ARCHITECT ROBERT A. McGINN C10322 12-15-11 STATE OF CALIFORNIA

PROJECT SPECIFIC STATE AGENCY APPROVAL

DEPARTMENT OF GENERAL SERVICES
04 11 50
AC FLS SS
DATE MAR 21 2014

ORIGINAL PC STATE AGENCY APPROVAL

PRE-CHECK (PC) DOCUMENT CODE 2010 CBC
A SEPARATE PROJECT APPLICATION FOR CONSTRUCTION IS REQUIRED
IDENTIFICATION STAMP
DIV. OF THE STATE ARCHITECT
OFFICE OF REGULATION SERVICES
PC 112137
AC FLS SS
DATE DEC 29 2011

REVISIONS

⚠1	ADDED NOTE TO OFFSET HANDRAIL CONDITION @ BLDG # 1
⚠2	
⚠3	
⚠4	
⚠5	
⚠6	
⚠7	
⚠8	

SILVER CREEK INDUSTRIES
12' x 40' PC

PROJECT NO:	
DRAWN BY:	
SCALE:	AS NOTED
DATE:	6-17-11

P.C. SHEET NUMBER

R-1.01

STKP-101
IDENTIFICATION STAMP
DIV. OF THE STATE ARCHITECT
APP# 116975
AC MB FLS SS
DATE JAN 24 2014