NOT USED

NOTE:
SEE CCD-1 FOR SITE SPECIFIC CONFIGURATION

NOT USED

REAR

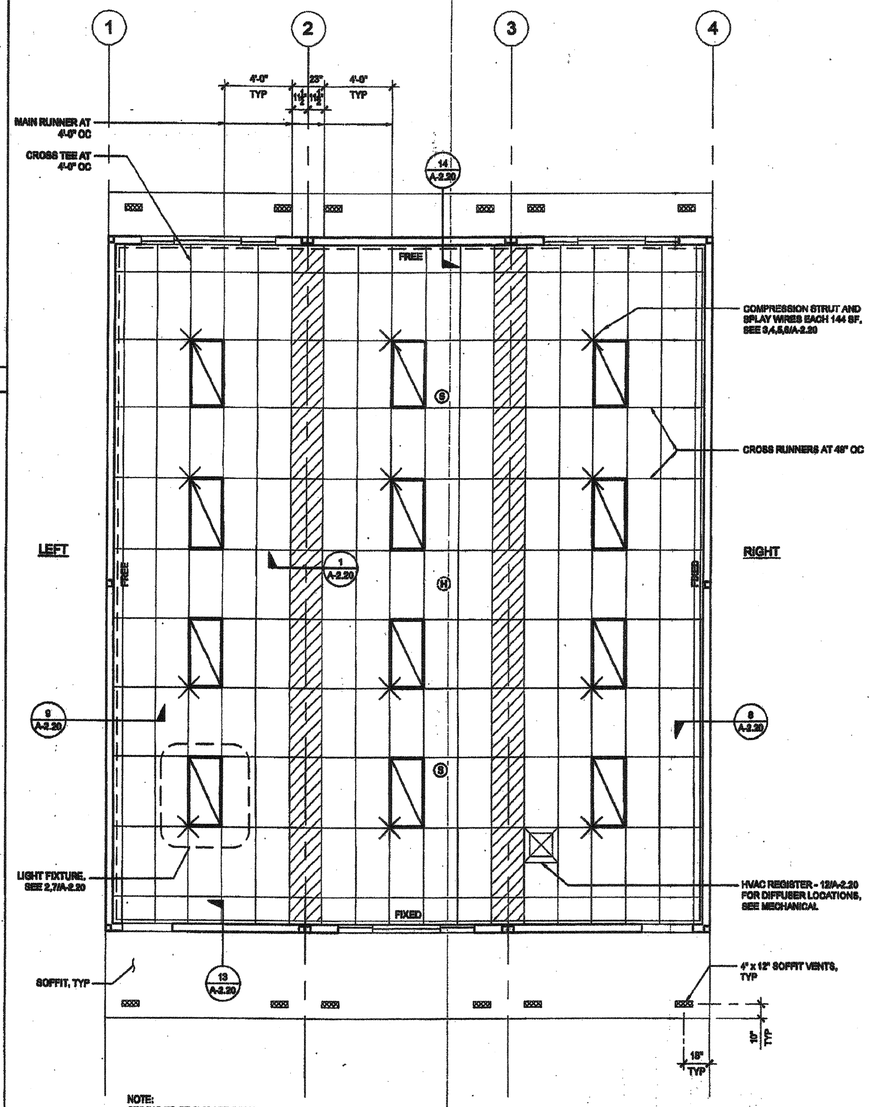

REFLECTED CEILING PLAN — SCALE: 1/4" = 1'-0"

LEGEND

- T-BAR CEILING
- FIELD INSTALLED PANEL AT MODULE LINE
- 2' x 4' RECESSED LIGHT FIXTURE
- "OPTIONAL" 1' x 4' RECESSED LIGHT FIXTURE
- SPLAY WIRE
- CEILING MOUNTED SMOKE DETECTOR
- ATTIC MOUNTED HEAT DETECTOR
- SUPPLY AIR REGISTER
- CEILING EXHAUST FAN

NOTE:
FOR ALL REFLECTED CEILING NOTES SEE SHEET A-0.1

T-BAR SCHEDULE

ARMSTRONG PART NUMBERS PA-041

MAIN RUNNER: 7301
4' CROSS TEE: XL7341
2' CROSS TEE: XL7328

STANDARD 7/8" WALL ANGLE WITH BERC-2 CLIP (ICC #ESR-1308) 2" WALL ANGLE: 7810 (OPTIONAL)

THESE DRAWINGS AND ALL MATERIAL CONTAINED HEREIN ARE THE PROPERTY OF SILVERCREEK INDUSTRIES, INC (SCI Inc) AND SHALL NOT BE REPRODUCED, COPIED OR OTHERWISE DISPOSED OF DIRECTLY OR INDIRECTLY AND SHALL NOT BE USED IN WHOLE OR IN PART TO ASSIST IN THE MAKING OF OR FOR THE PURPOSE OF FURNISHING ANY INFORMATION FOR THE MAKING OF DRAWINGS, PRINTS, APPARATUS OR PARTS THEREOF WITHOUT THE FULL KNOWLEDGE AND WRITTEN CONSENT OF SCI Inc.
ALL PATENTABLE MATERIAL CONTAINED HEREIN AND ORIGINATING WITH SCI Inc SHALL BE THE PROPERTY OF SCI Inc

SILVER CREEK INDUSTRIES, INC.
"BUILDING FOR THE NEXT GENERATION"
SILVER CREEK
195 EAST MORGAN PERRIS, CALIFORNIA 92571
PHONE: 951-943-5393 FAX: 951-943-2211

PROJECT NAME:

CLASS LEASING CLASSROOM BLDG'S

SHEET TITLE:

REFLECTED CEILING PLAN
36' x 40'

TAVARES ARCHITECTS
No. C-26804
REN: 10-31-2013
STATE OF CALIFORNIA

12/23/2011

REGISTERED ARCHITECT ROBERT A. TAVARES C10322 4-25-13 STATE OF CALIFORNIA

IDENTIFICATION STAMP DIV. OF THE STATE ARCHITECT OFFICE OF REGULATION SERVICES 04 113849 AC FLS SS DATE AUG 20 2012

REGISTERED ARCHITECT ROBERT A. TAVARES C10322 4-25-13 STATE OF CALIFORNIA

REVISED

IDENTIFICATION STAMP DIV. OF THE STATE ARCHITECT OFFICE OF REGULATION SERVICES 04 115892 AC FLS SS DATE FEB 26 2013

PROJECT SPECIFIC STATE AGENCY APPROVAL

IDENTIFICATION STAMP DIV. OF THE STATE ARCHITECT OFFICE OF REGULATION SERVICES 04 115536 AC FLS SS DATE APR 04 2013

ORIGINAL PC STATE AGENCY APPROVAL

PRE-CHECK (PC) DOCUMENT CCR§ 2910 (b)(2) A SIGNATURE IS REQUIRED FOR CONSTRUCTION AUTHORIZATION

IDENTIFICATION STAMP DIV. OF THE STATE ARCHITECT OFFICE OF REGULATION SERVICES 04 112072 AC FLS SS DATE DEC 13 2011

IDENTIFICATION STAMP DIV. OF THE STATE ARCHITECT OFFICE OF REGULATION SERVICES 04 [redacted] AC FLS SS DATE APR 23 2013

IDENTIFICATION STAMP DIV. OF THE STATE ARCHITECT 03 117237 AC FLS SS DATE 6-29-12

REVISIONS

1
2
3
4
5
6
7
8

SILVER CREEK INDUSTRIES
24' x 40' PC

PROJECT NO:
DRAWN BY:
SCALE: AS NOTED
DATE: 12-23-11

P.C. SHEET NUMBER
A-2.02

STKP 140