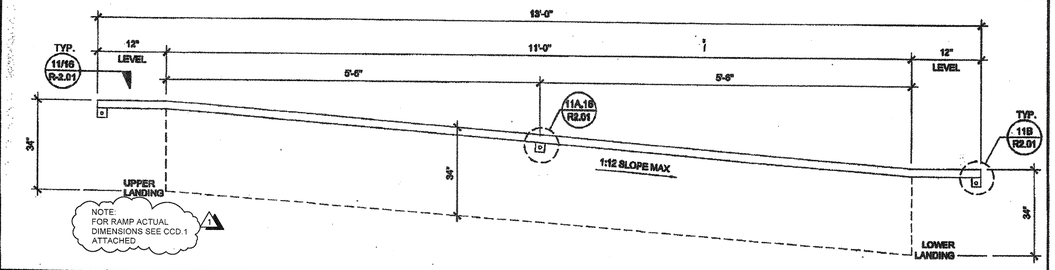

HANDRAIL ATTACHMENT TO BUILDING

SCALE : 1" = 1'-0" | 6

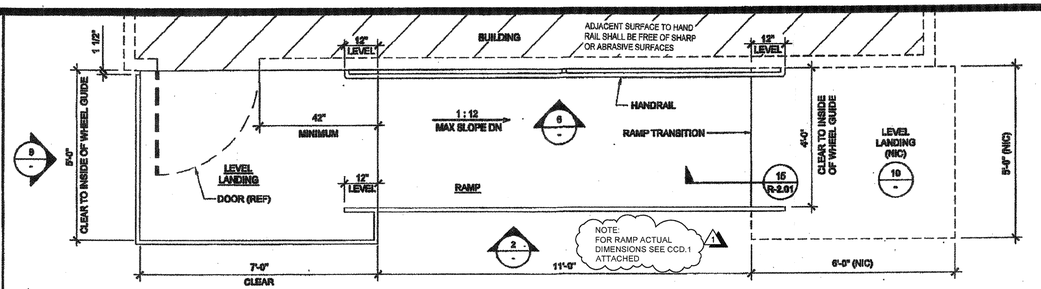

RAMP AND LANDING AT BUILDING

SCALE : 1/2" = 1'-0" | 1

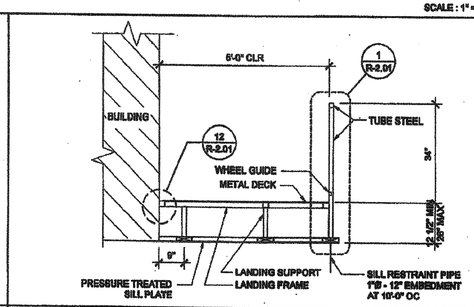

SECTION AT LANDING

SCALE : 1/2" = 1'-0" | 7

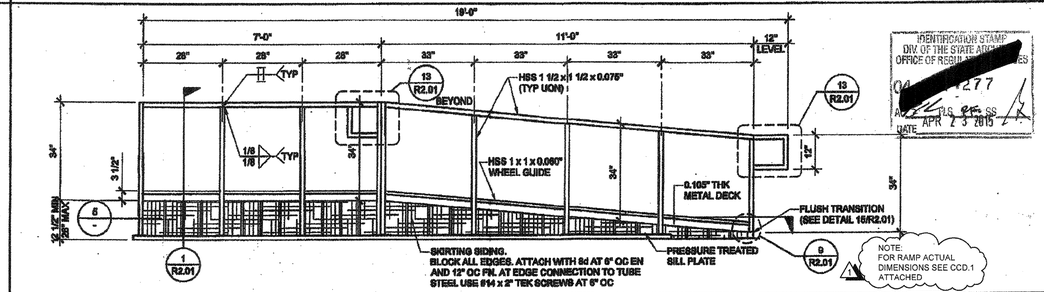

RAMP AND LANDING ELEVATION

SCALE : 1/2" = 1'-0" | 2

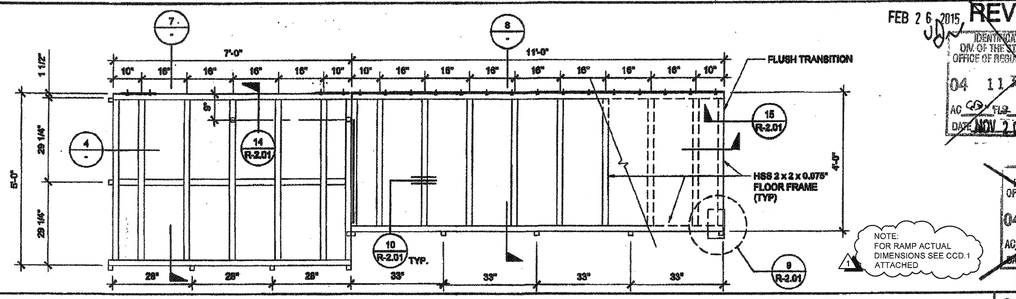

SECTION AT RAMP

SCALE : 1/2" = 1'-0" | 8

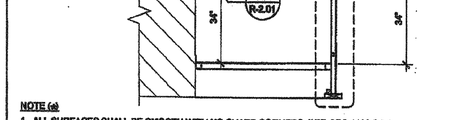

NOTE (a)
1. ALL SURFACES SHALL BE SMOOTH WITH NO SHARP CORNERS, PER CBC 1133.5.5.1 WALL TO BE SMOOTH AND TO EXTEND 12" ABOVE HANDRAIL

RAMP FRAMING PLAN

SCALE : 1/2" = 1'-0" | 3

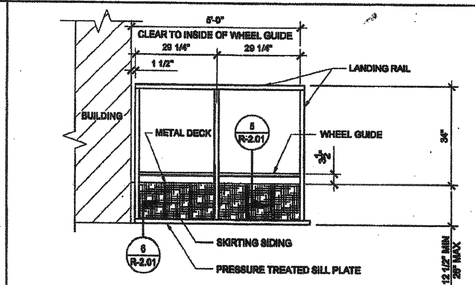

LANDING ELEVATION

SCALE : 1/2" = 1'-0" | 9

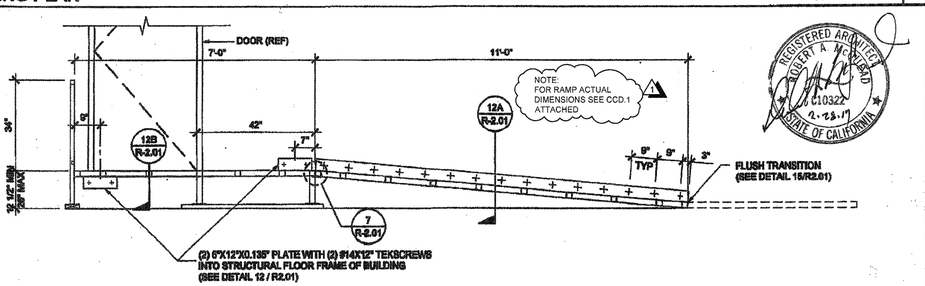

SECTION AT RAMP AND LANDING

SCALE : 1/2" = 1'-0" | 4

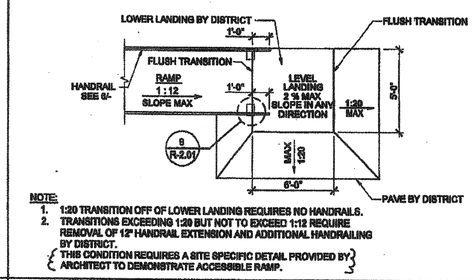

NOTE:
1. 1:20 TRANSITION OFF OF LOWER LANDING REQUIRES NO HANDRAILS.
2. TRANSITIONS EXCEEDING 1:20 BUT NOT TO EXCEED 1:12 REQUIRE REMOVAL OF 12" HANDRAIL EXTENSION AND ADDITIONAL HANDRAILING BY DISTRICT.
{ THIS CONDITION REQUIRES A SITE SPECIFIC DETAIL PROVIDED BY ARCHITECT TO DEMONSTRATE ACCESSIBLE RAMP. }

RAMP TRANSITION

SCALE: NTS | 10

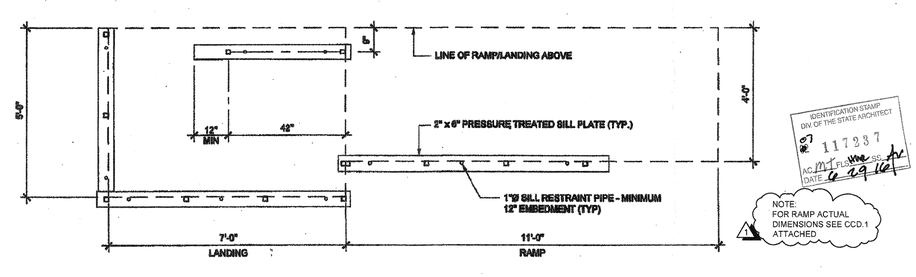

SILL PLAN FOR RAMP AND LANDING

SCALE : 1/2" = 1'-0" | 5

THESE DRAWINGS AND ALL MATERIAL CONTAINED HEREIN ARE THE PROPERTY OF SILVERCREEK INDUSTRIES, INC (SCI Inc) AND SHALL NOT BE REPRODUCED, COPIED OR OTHERWISE DISPOSED OF DIRECTLY OR INDIRECTLY AND SHALL NOT BE USED IN WHOLE OR IN PART TO ASSIST IN THE MAKING OF OR FOR THE PURPOSE OF FURNISHING ANY INFORMATION FOR THE MAKING OF DRAWINGS, PRINTS, APPARATUS OR PARTS THEREOF WITHOUT THE FULL KNOWLEDGE AND WRITTEN CONSENT OF SCI Inc.
ALL PATENTABLE MATERIAL CONTAINED HEREIN AND ORIGINATING WITH SCI Inc SHALL BE THE PROPERTY OF SCI Inc

SILVER CREEK INDUSTRIES, INC.
"BUILDING FOR THE NEXT GENERATION"
SILVER CREEK
195 EAST MORGAN FERRIS, CALIFORNIA 92571
PHONE: 951-943-5399 FAX: 951-943-2211

PROJECT NAME:

CLASS LEASING CLASSROOM BLDG'S

SHEET TITLE:

RAMP LANDING

TAVARES ASSOCIATES

12/22/2011

ARCHITECT OF RECORD
IDENTIFICATION STAMP DIV. OF THE STATE ARCHITECT OFFICE OF REGULATION SERVICES
04 11749
AC FLS SS
DATE NOV 28 2014
REGISTERED ARCHITECT ROBERT A MAXWELL C10322 2-28-16 STATE OF CALIFORNIA

PROJECT SPECIFIC STATE AGENCY APPROVAL
IDENTIFICATION STAMP DIV. OF THE STATE ARCHITECT OFFICE OF REGULATION SERVICES
04 113536
AC FLS SS
DATE APR 04 2014

ORIGINAL PC STATE AGENCY APPROVAL
PRECHECK (PC) DOCUMENT ONLY NOT TO BE USED FOR CONSTRUCTION
IDENTIFICATION STAMP DIV. OF THE STATE ARCHITECT OFFICE OF REGULATION SERVICES
AC FLS SS
DATE DEC 6 2011

REVISIONS
1. REVISED RAMP LENGTH TO MATCH SITE SPECIFIC

SILVER CREEK INDUSTRIES
26' x 40' PC

PROJECT NO:
DRAWN BY:
SCALE: AS NOTED
DATE: 12-22-11

P.C. SHEET NUMBER
R-1.01

STKP 140