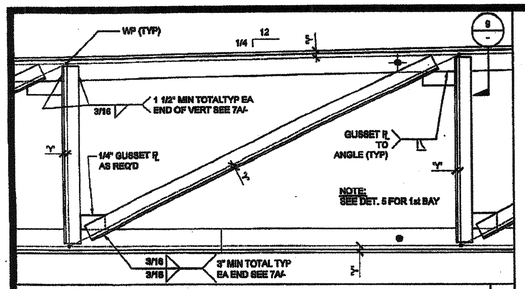

TYP. VERTICAL & DIAGONAL (U.N.O.) SCALE: 1 1/2" = 1'-0" | 6

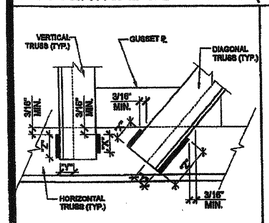

SCALE: N.T.S.

FILLET WELD TERMINATION | 7A

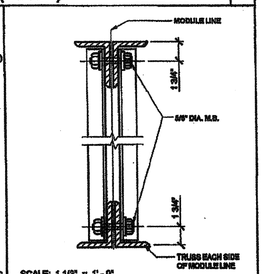

SCALE: 1 1/2" = 1'-0"

CONNECTION @ MODULE LINE | 7

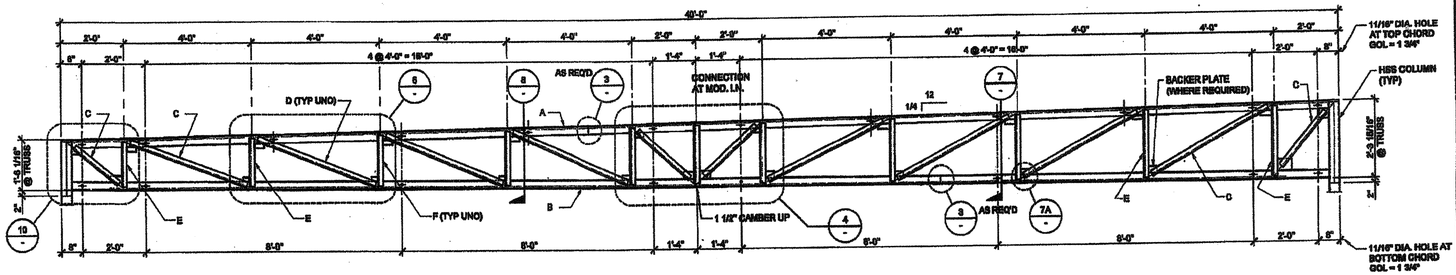

MONO SLOPE TRUSS

SCALE: 1/2" = 1'-0" | 1

NOTES:

1. ALL STEEL GRADES TO BE A-36 WITH 36 K.S.I. MIN. YIELD
2. REQUIRED ELECTRODES FOR ALL WELDS TO BE E-70
3. VOLTAGE & AMPERAGE SHALL BE PER ELECTRODE MANUFACTURERS SPECIFICATIONS
4. BOLTS AND NUTS GRADES TO BE A307

REF: ROOF FRAMING PLAN

TRUSS MARK			Y=
A	TOP CHORD	4" x 3" x 1/4" (LLV)	1 1/4
B	BOTTOM CHORD	4" x 3" x 1/4" (LLV)	1 1/4
C	END DIAGONALS (2 EACH END)	2" x 2" x 1/4"	9/16
D	TYPICAL DIAGONALS	1 1/2" x 1 1/2" x 3/16"	7/16
E	END VERTICAL (2 EACH END)	1 1/2" x 1 1/2" x 3/16"	7/16
F	TYPICAL VERTICALS	1 1/2" x 1 1/2" x 3/16"	7/16

IDENTIFICATION STAMP DIV. OF THE STATE ARCHITECT OFFICE OF REGULATION SERVICES 04 [illegible] 277 AC FLS SS DATE APR 23 2015

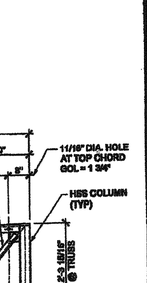

BRACE @ TRUSS & MATING LINE SCALE: 1 1/2" = 1'-0" | 8

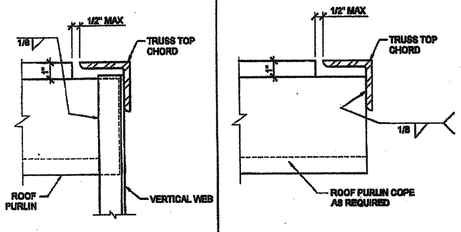

SCALE: 3" = 1'-0"

PURLIN TO VERT. ANGLE CONN. | 9B | PURLIN TO TRUSS CONN. SCALE: 3"=1'-0" | 9A

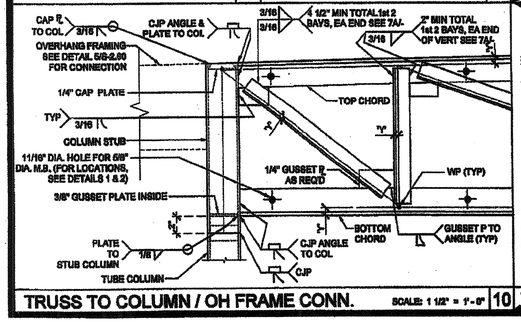

TRUSS TO COLUMN / OH FRAME CONN. SCALE: 1 1/2" = 1'-0" | 10

DUAL SLOPE TRUSS

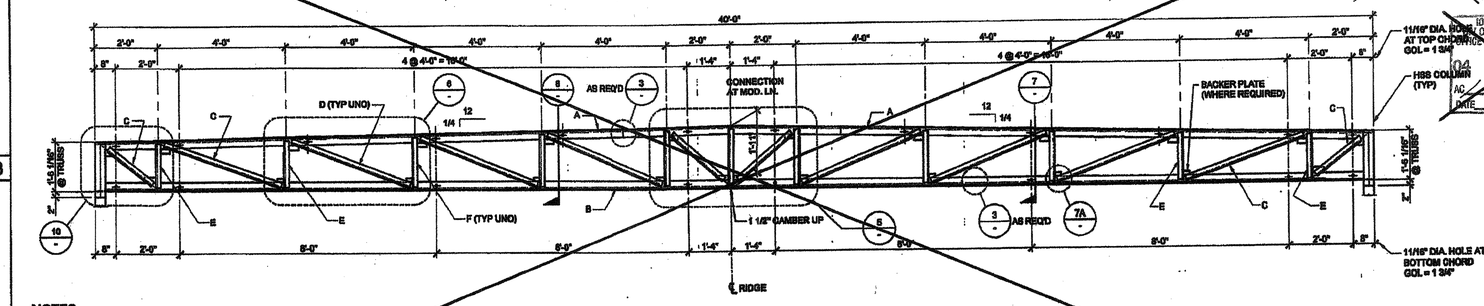

TRUSS MARK:			Y=
A	TOP CHORD	4" x 3" x 1/4" (LLV)	1 1/4
B	BOTTOM CHORD	4" x 3" x 1/4" (LLV)	1 1/4
C	END DIAGONALS (2 EACH END)	2" x 2" x 1/4"	9/16
D	TYPICAL DIAGONALS	1 1/2" x 1 1/2" x 3/16"	7/16
E	END VERTICAL (2 EACH END)	1 1/2" x 1 1/2" x 3/16"	7/16
F	TYPICAL VERTICALS	1 1/2" x 1 1/2" x 3/16"	7/16

SCALE: 1/2" = 1'-0" | 2

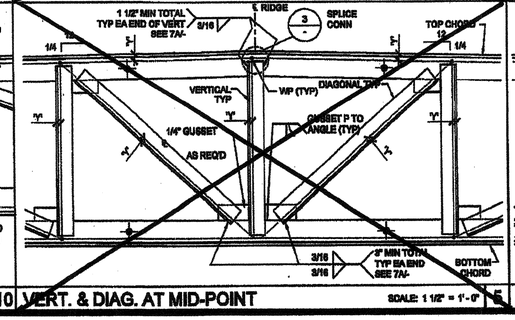

VERT. & DIAG. AT MID-POINT SCALE: 1 1/2" = 1'-0" | 5

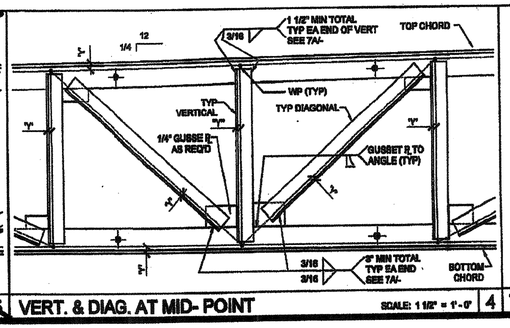

VERT. & DIAG. AT MID- POINT SCALE: 1 1/2" = 1'-0" | 4

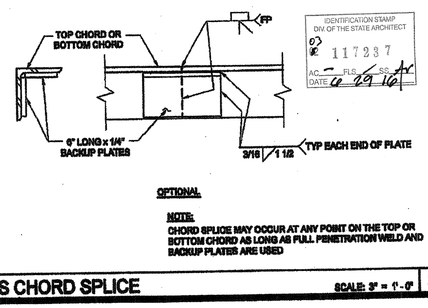

IDENTIFICATION STAMP DIV. OF THE STATE ARCHITECT 03 117237 AC FLS SS DATE 10 09 16

OPTIONAL

NOTE:
CHORD SPLICE MAY OCCUR AT ANY POINT ON THE TOP OR BOTTOM CHORD AS LONG AS FULL PENETRATION WELD AND BACKUP PLATES ARE USED

TRUSS CHORD SPLICE SCALE: 3" = 1'-0" | 3

THESE DRAWINGS AND ALL MATERIAL CONTAINED HEREIN ARE THE PROPERTY OF SILVERCREEK INDUSTRIES, INC (SCI Inc) AND SHALL NOT BE REPRODUCED, COPIED OR OTHERWISE DISPOSED OF DIRECTLY OR INDIRECTLY AND SHALL NOT BE USED IN WHOLE OR IN PART TO ASSIST IN THE MAKING OF OR FOR THE PURPOSE OF FURNISHING ANY INFORMATION FOR THE MAKING OF DRAWINGS, PRINTS, APPARATUS OR PARTS THEREOF WITHOUT THE FULL KNOWLEDGE AND WRITTEN CONSENT OF SCI Inc.
ALL PATENTABLE MATERIAL CONTAINED HEREIN AND ORIGINATING WITH SCI Inc SHALL BE THE PROPERTY OF SCI Inc

SILVER CREEK INDUSTRIES, INC.
"BUILDING FOR THE NEXT GENERATION"
SILVER CREEK
195 EAST MORGAN PERRIS, CALIFORNIA 92571
PHONE: 951-943-5993 FAX: 951-943-3211

PROJECT NAME:

CLASS LEASING CLASSROOM BLDG'S

SHEET TITLE:

ROOF FRAMING DETAILS TRUSS

TAVARES ASSOCIATES

REVISED FEB 26 2015

IDENTIFICATION STAMP DIV. OF THE STATE ARCHITECT OFFICE OF REGULATION SERVICES 04 113892 AC FLS SS DATE NOV 21 2014

IDENTIFICATION STAMP DIV. OF THE STATE ARCHITECT OFFICE OF REGULATION SERVICES 04 113949 AC FLS SS DATE AUG 28 2014

ARCHITECT OF RECORD SUBMITTAL DATE 12/23/2011

REGISTERED ARCHITECT ROBERT A. MEAD C10322 STATE OF CALIFORNIA

REGISTERED ARCHITECT ROBERT A. MEAD C10322 STATE OF CALIFORNIA

PROJECT SPECIFIC STATE AGENCY APPROVAL

IDENTIFICATION STAMP DIV. OF THE STATE ARCHITECT OFFICE OF REGULATION SERVICES 04 113536 AC FLS SS DATE APR 04 2014

ORIGINAL PC STATE AGENCY APPROVAL

PROJECT SPECIFIC (PS) DOCUMENT SUBMITTED FOR APPLICATION REVIEW AND APPROVAL IN ACCORDANCE WITH CCR TITLE 24, PART 1, SECTION 4-317 (b) 2 A-E

IDENTIFICATION STAMP DIV. OF THE STATE ARCHITECT OFFICE OF REGULATION SERVICES PC 04 [illegible] AC FLS SS DATE DEC 19 2013

REVISIONS

SILVER CREEK INDUSTRIES 24' x 40' PC

PROJECT NO:
DRAWN BY:
SCALE: AS NOTED
DATE: 12-23-11

P.C. SHEET NUMBER

S-2.90

STKP 140