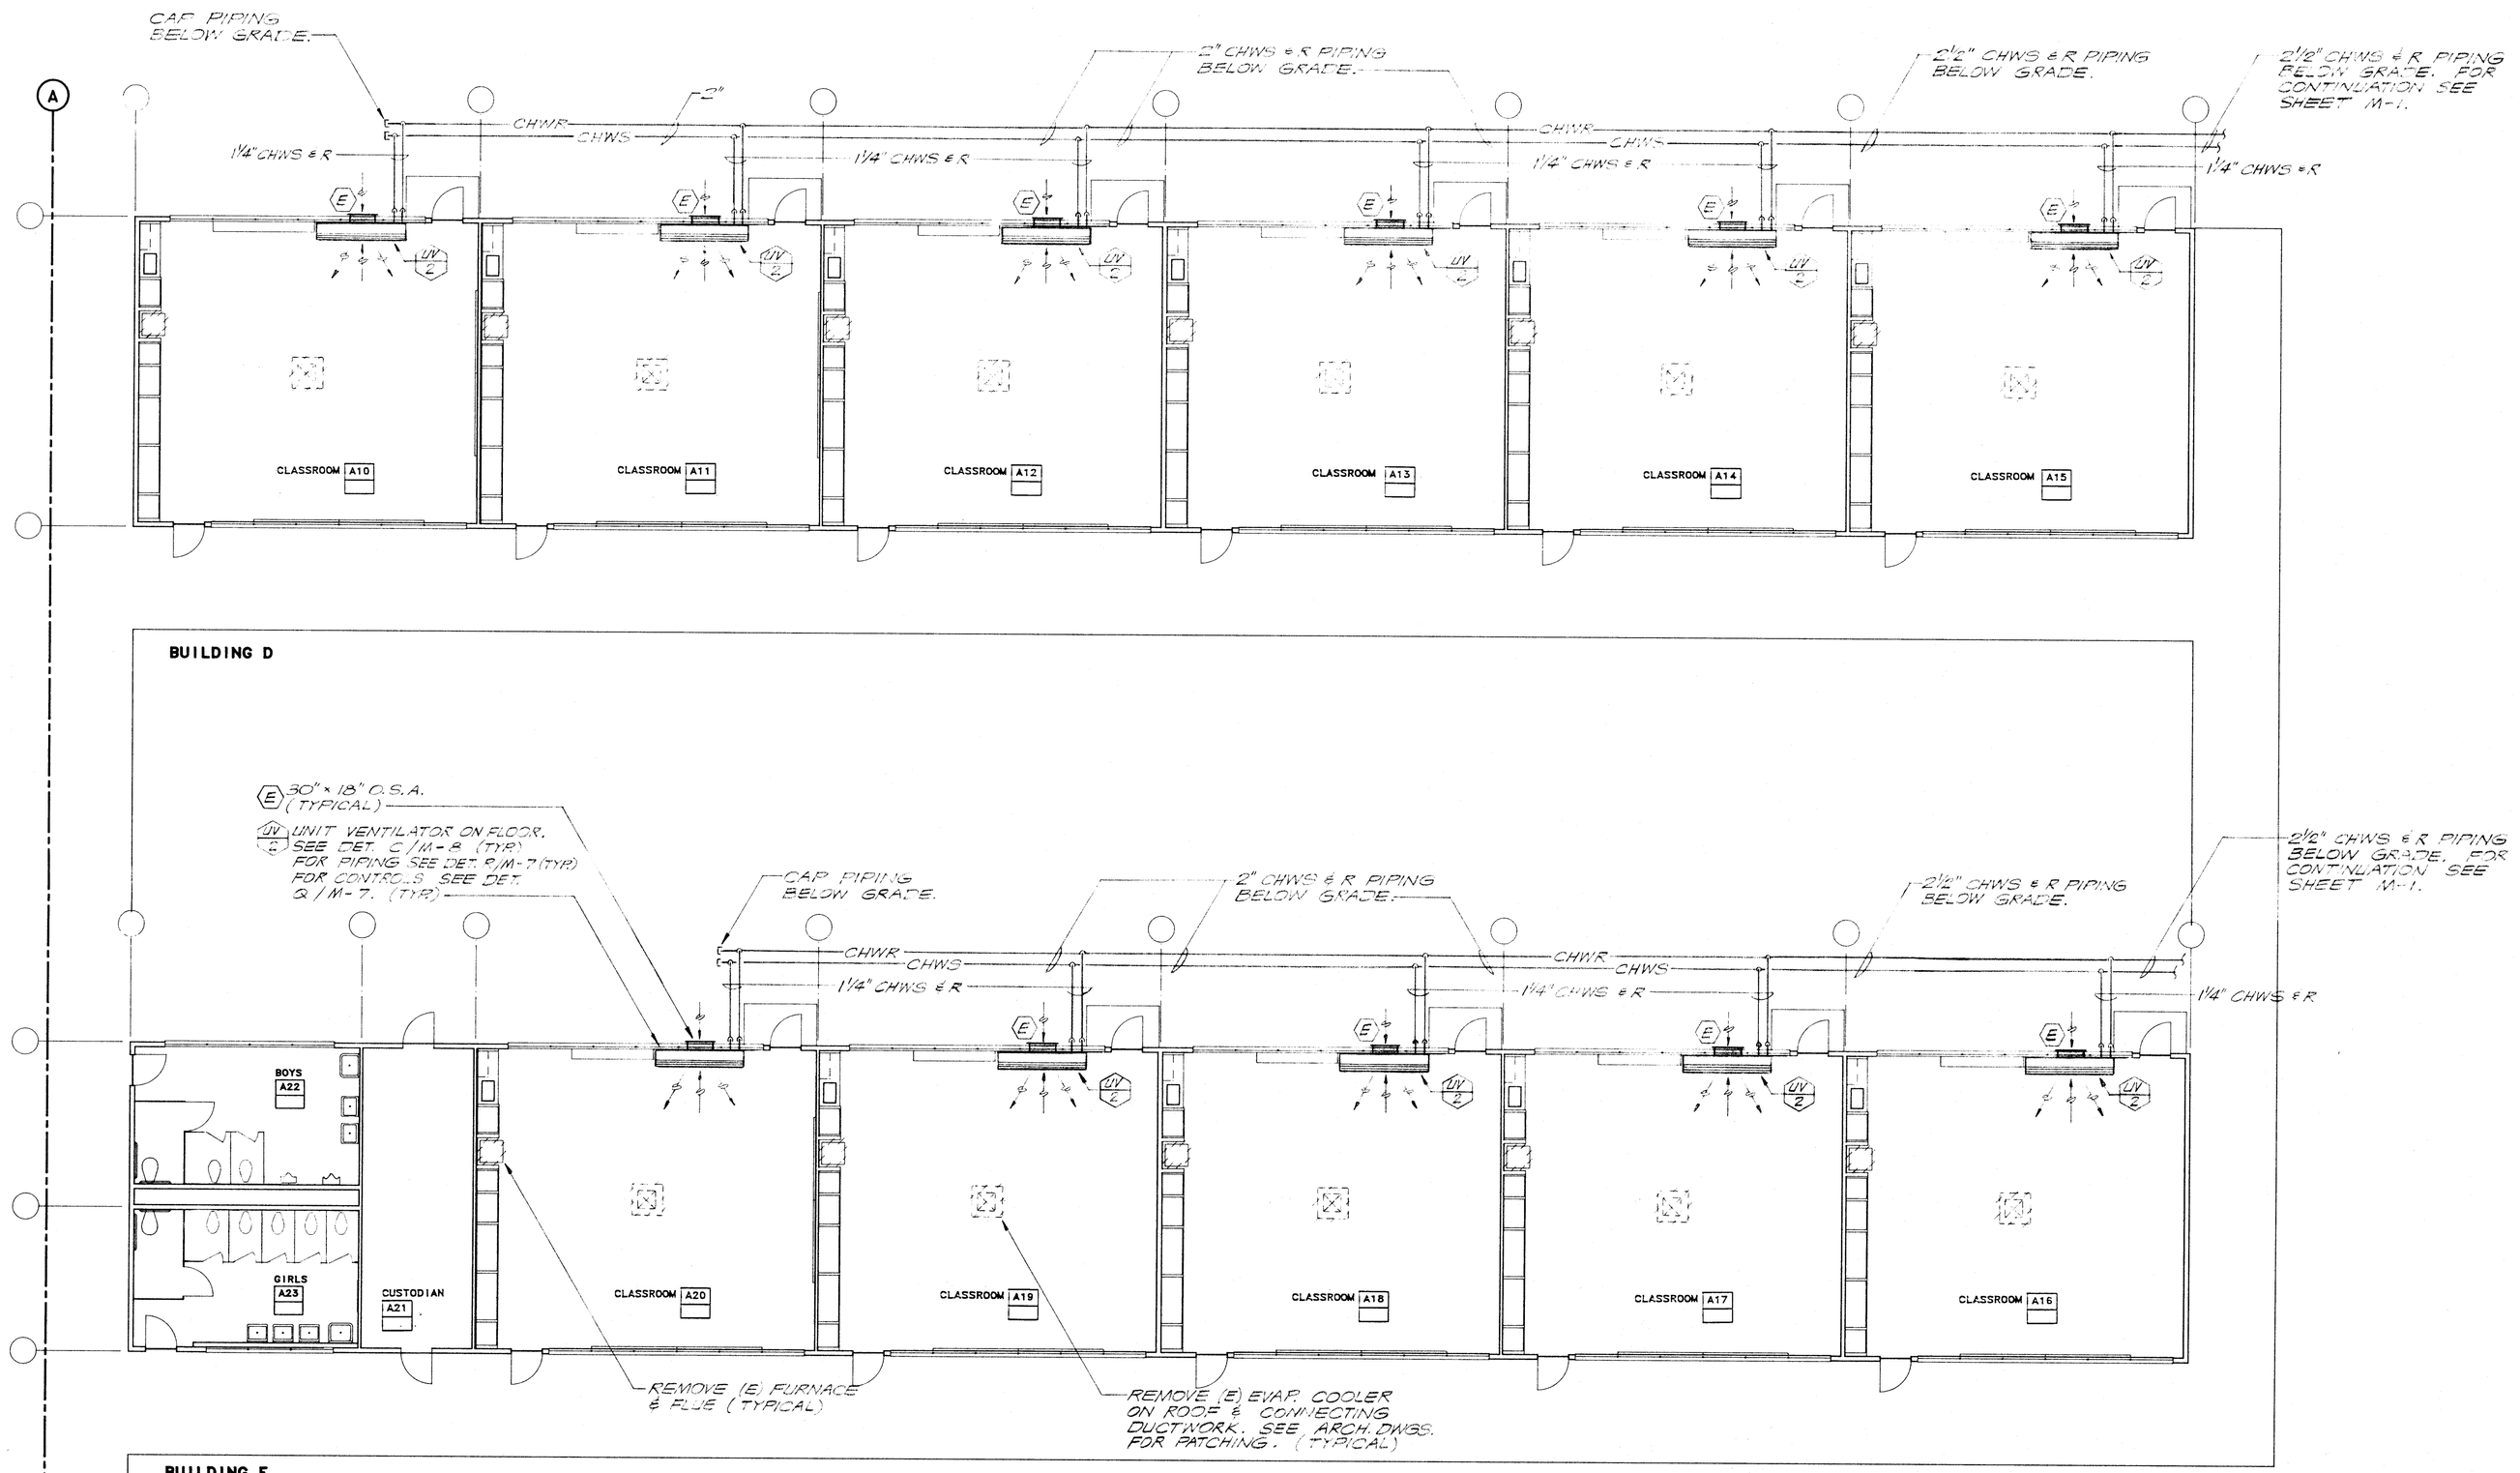

north

BUILDINGS D&E AIR CONDITIONING PLAN

1/8"=1'-0"

TITLE 24 & 1992 UBC

Department of General Services
"Best of the States"
7 K 09
Structural Safety Section
A 53548
Exp. 10/90

APPROVED FOR ENERGY USE ONLY
DEC 7 1990
STATE ARCHITECT

KLASSEN CORPORATION
Architecture
Planning
Construction
2021 Westwind Drive
Bakersfield, CA 93301
(805) 327-0875

C-9 EXP. C-10 401

The above drawings and specifications and ideas, designs and arrangements represented thereby are and shall remain the property of the architect and no part thereof shall be copied, disclosed to others or used in connection with any work or project other than the specific project for which they have been prepared and developed without the written consent of the architect. Visual contact with these drawings or specifications shall constitute conclusive evidence of acceptance of these restrictions.

Written dimensions on these drawings shall have precedence over scaled dimension. contractors shall verify and be responsible for, all dimensions and conditions on the job and this office must be notified of any variations from the dimensions and conditions shown by these drawings. Shop details must be submitted to this office for approval before proceeding with fabrication.

BAKERSFIELD CITY SCHOOL DISTRICT
WAYSIDE ELEMENTARY SCHOOL MODERNIZATION
BAKERSFIELD, CALIFORNIA

WAYSIDE ELEMENTARY SCHOOL
BAKERSFIELD CITY SCHOOL DISTRICT
1000 MING AVENUE

Sheet title: BUILDINGS D & E AIR CONDITIONING PLAN

Lawrence & Frye • Becker Associates
CONSULTING MECHANICAL ENGINEERS
1300 W. Shaw Avenue, Suite 203 Fresno, CA 93711
(209) 226-6101 FAX-209-224-6327

MD # 11064

Date:	Issued for:
12/22/89	OLA/OSA APPROVAL
10/31/90	O.S.A. BACKCHECK

Date:	Revisions:

Drawn by: D. ENNS
Checked by: G. NYE
Job no: 1702
Sheet: M-4
Sheet of:
Date:

OLA APPLICATION NO 77-50612