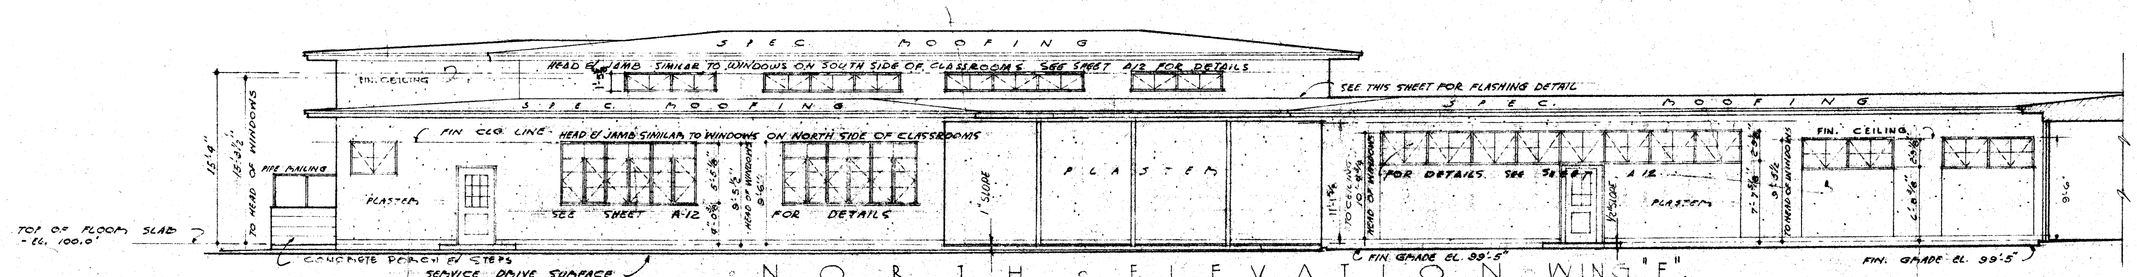

NORTH ELEVATION WING "F"

SCALE 1/8" = 1'-0"

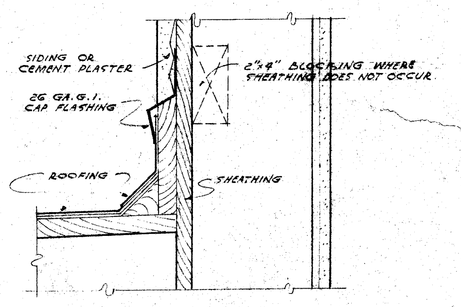

DETAIL OF TYPICAL FLASHING AT WALLS & ROOF INTERSECTIONS

SCALE 3" = 1'-0"

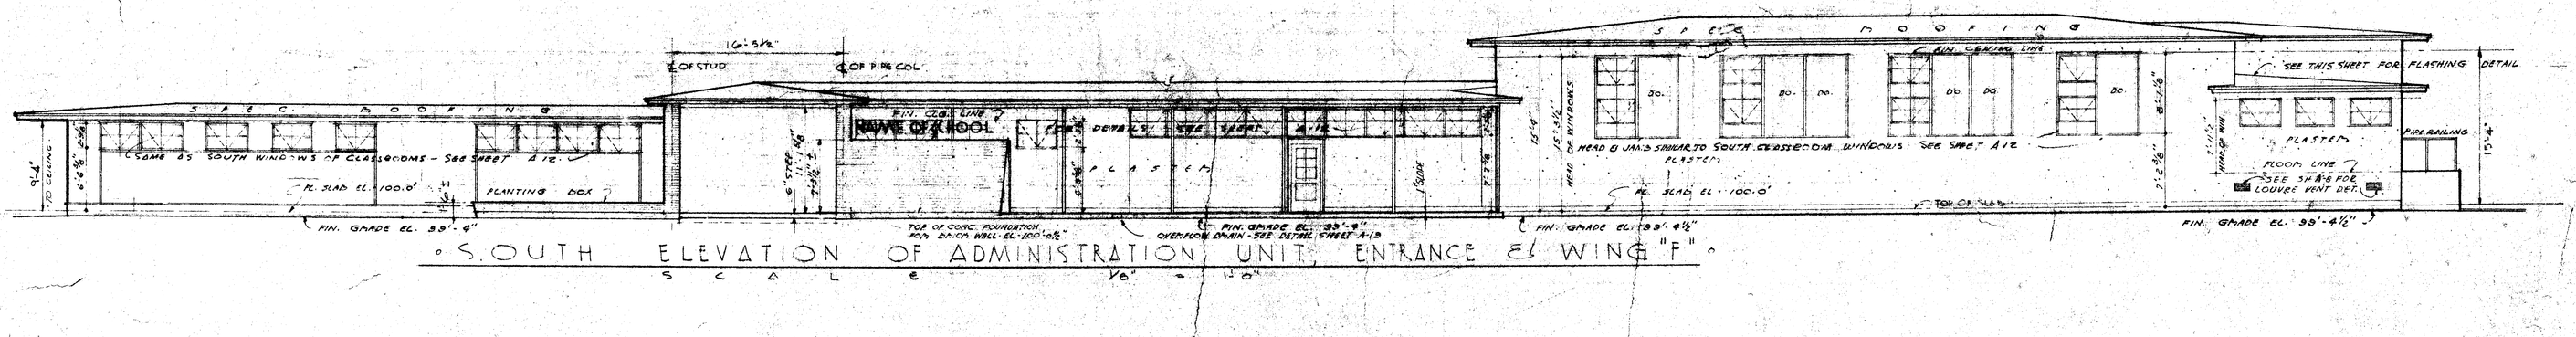

SOUTH ELEVATION OF ADMINISTRATION UNIT, ENTRANCE EL WING "F"

SCALE 1/8" = 1'-0"

NOTE: EXTERIOR WALL FINISH TO BE CEMENT PLASTER ON PRIMARY B/D. SEE BIDDING SHEET FOR ALTERNATE BID ON EXTERIOR WALL FINISHES.

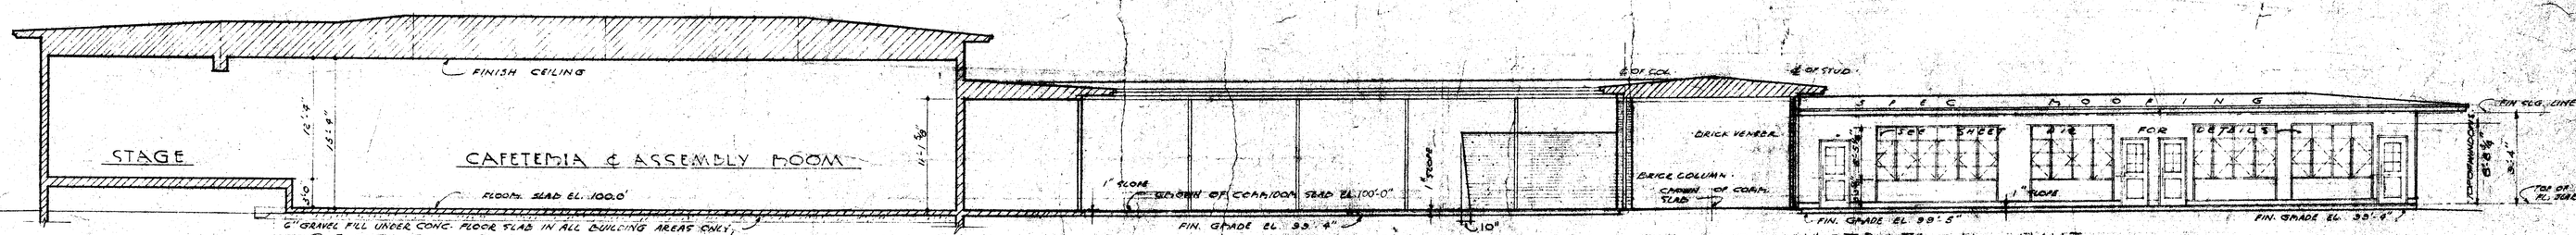

SECTION THRU CAFETERIA & ASSEMBLY ROOM AND NORTH ELEVATION OF ADMINISTRATION UNIT

SCALE 1/8" = 1'-0"

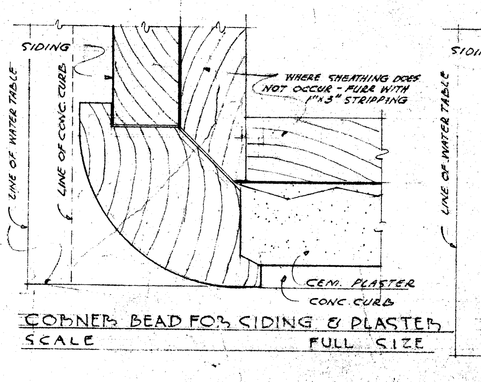

CORNER BEAD FOR SIDING & PLASTER

SCALE FULL SIZE

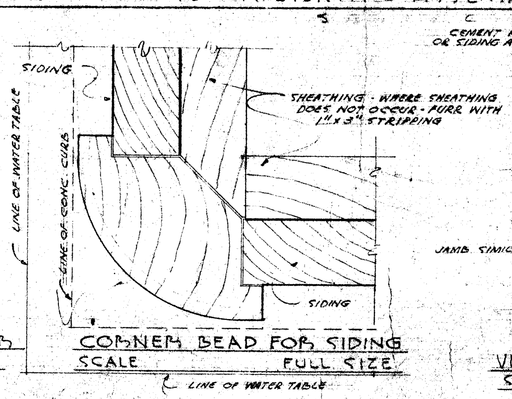

CORNER BEAD FOR SIDING

SCALE FULL SIZE

LINE OF WATER TABLE

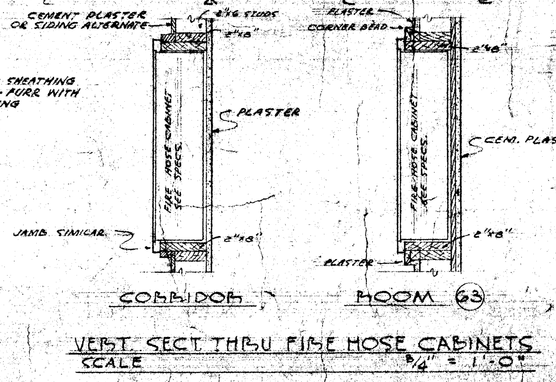

CORRIDOR ROOM 63

VERT. SECT. THRU FIRE HOSE CABINETS

SCALE 1/4" = 1'-0"

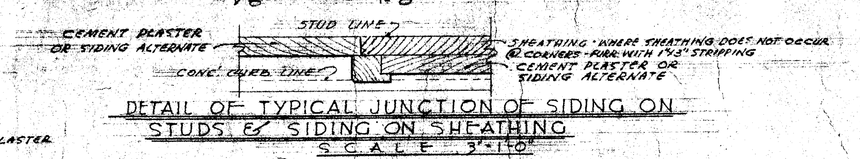

DETAIL OF TYPICAL JUNCTION OF SIDING ON STUDS & SIDING ON SHEATHING

SCALE 3"=1'0"

Check and verify all dimensions before proceeding with the work. Report any discrepancies to Architect.

STATE OF CALIFORNIA
DEPARTMENT OF PUBLIC WORKS
DIVISION OF ARCHITECTURE

STATE OF CALIFORNIA - DEPARTMENT OF PUBLIC WORKS
DIVISION OF ARCHITECTURE
APPROVED 3-17-48
5633 G.P.

BAKERSFIELD CITY SCHOOLS
1600 K ST. BAKERSFIELD CALIF.
BOARD OF EDUCATION
APPROVED FEB 5, 1948
City Manager PRESIDENT
SECRETARY

ELEMENTARY SCHOOL
BAKERSFIELD CITY SCHOOL DISTRICT
WAYSIDE & P STREETS
BAKERSFIELD CALIFORNIA
ERNEST L. KAY CO. A.I.A. C-585
ARCHITECT
126 HAY BLDG 1612 19TH ST.
BAKERSFIELD CALIFORNIA