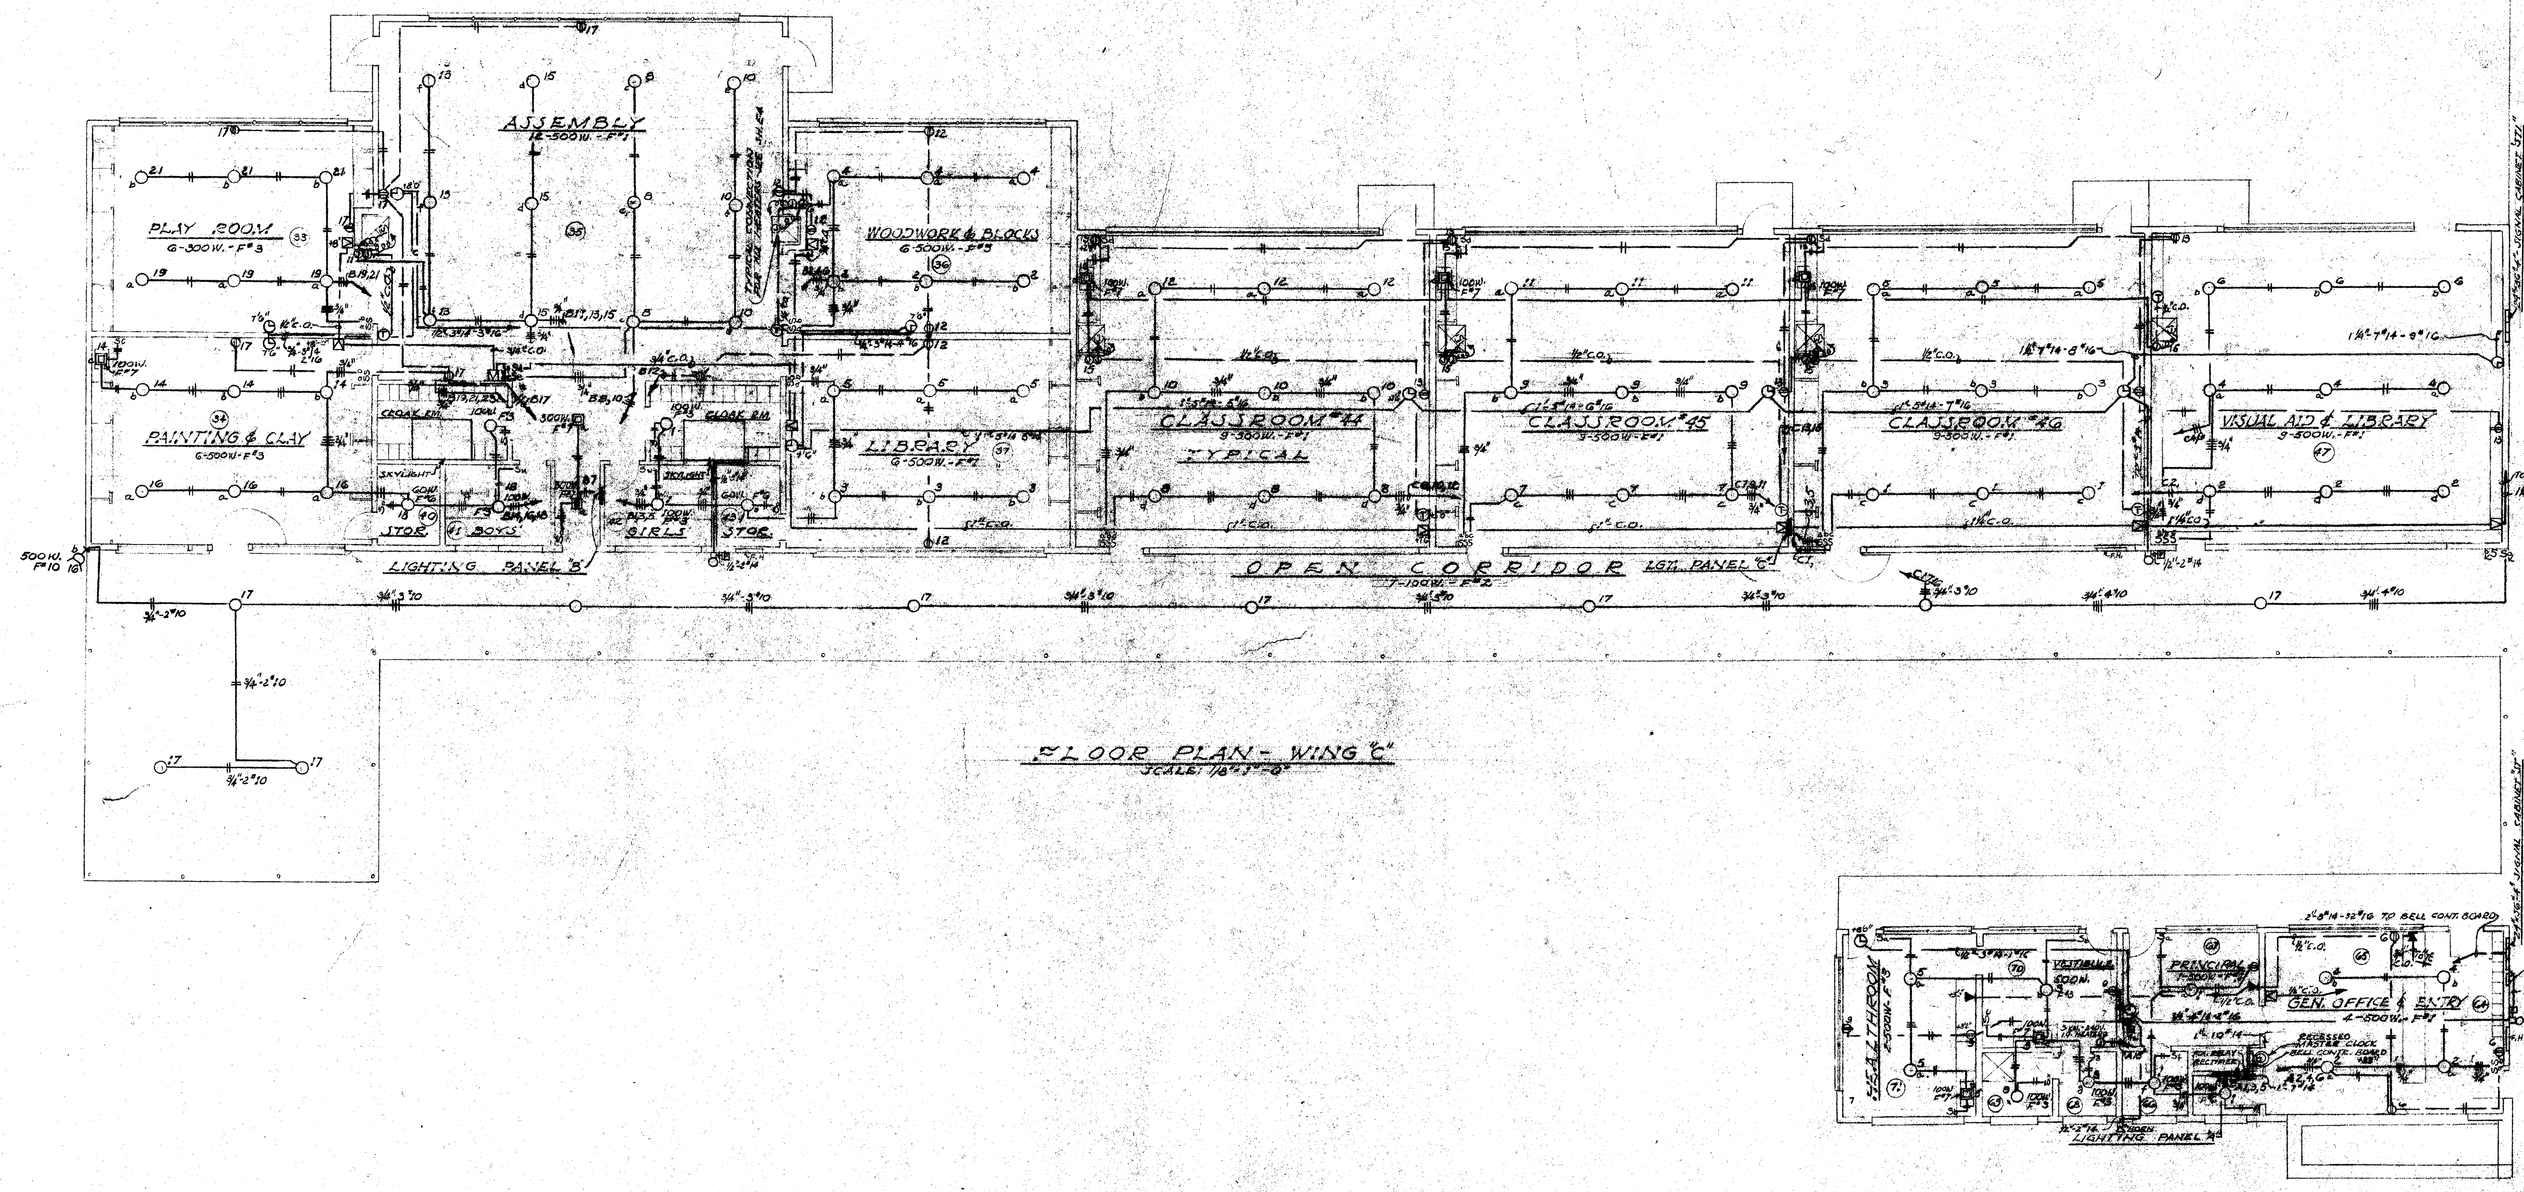

FLOOR PLAN - WING "C"

SCALE: 1/8" = 1'-0"

-ELECTRICAL-

HILBURG, BYLER & HENGSTLER MECHANICAL AND ELECTRICAL ENGINEERS 257 SOUTH SPRING STREET LOS ANGELES 12, :: CALIFORNIA	STATE OF CALIFORNIA DEPARTMENT OF PUBLIC WORKS DIVISION OF ARCHITECTURE STATE OF CALIFORNIA-DEPARTMENT OF PUBLIC WORKS DIVISION OF ARCHITECTURE APPLICATION NO. 5633 APPROVED: 3-17-48 Harry W. Bolin OF THE DIVISION OF ARCHITECTURE	BAKERSFIELD CITY SCHOOLS 1600 K ST. BAKERSFIELD CALIF. BOARD OF EDUCATION APPROVED FEB. 5, 1948 Ray Meagher PRESIDENT Mildred Patten SECRETARY	ELEMENTARY SCHOOL BAKERSFIELD CITY SCHOOL DISTR. WAYSIDE & 'B' STREETS BAKERSFIELD CALIFORNIA ERNEST L. McCOY A.I.A. ARCHITECT 135 HAY BLDG. BAKERSFIELD 1612 19TH ST. CALIFORNIA	DATE DRAWN BY CHECKED BY SHEET NO. E-5 OF SHTS