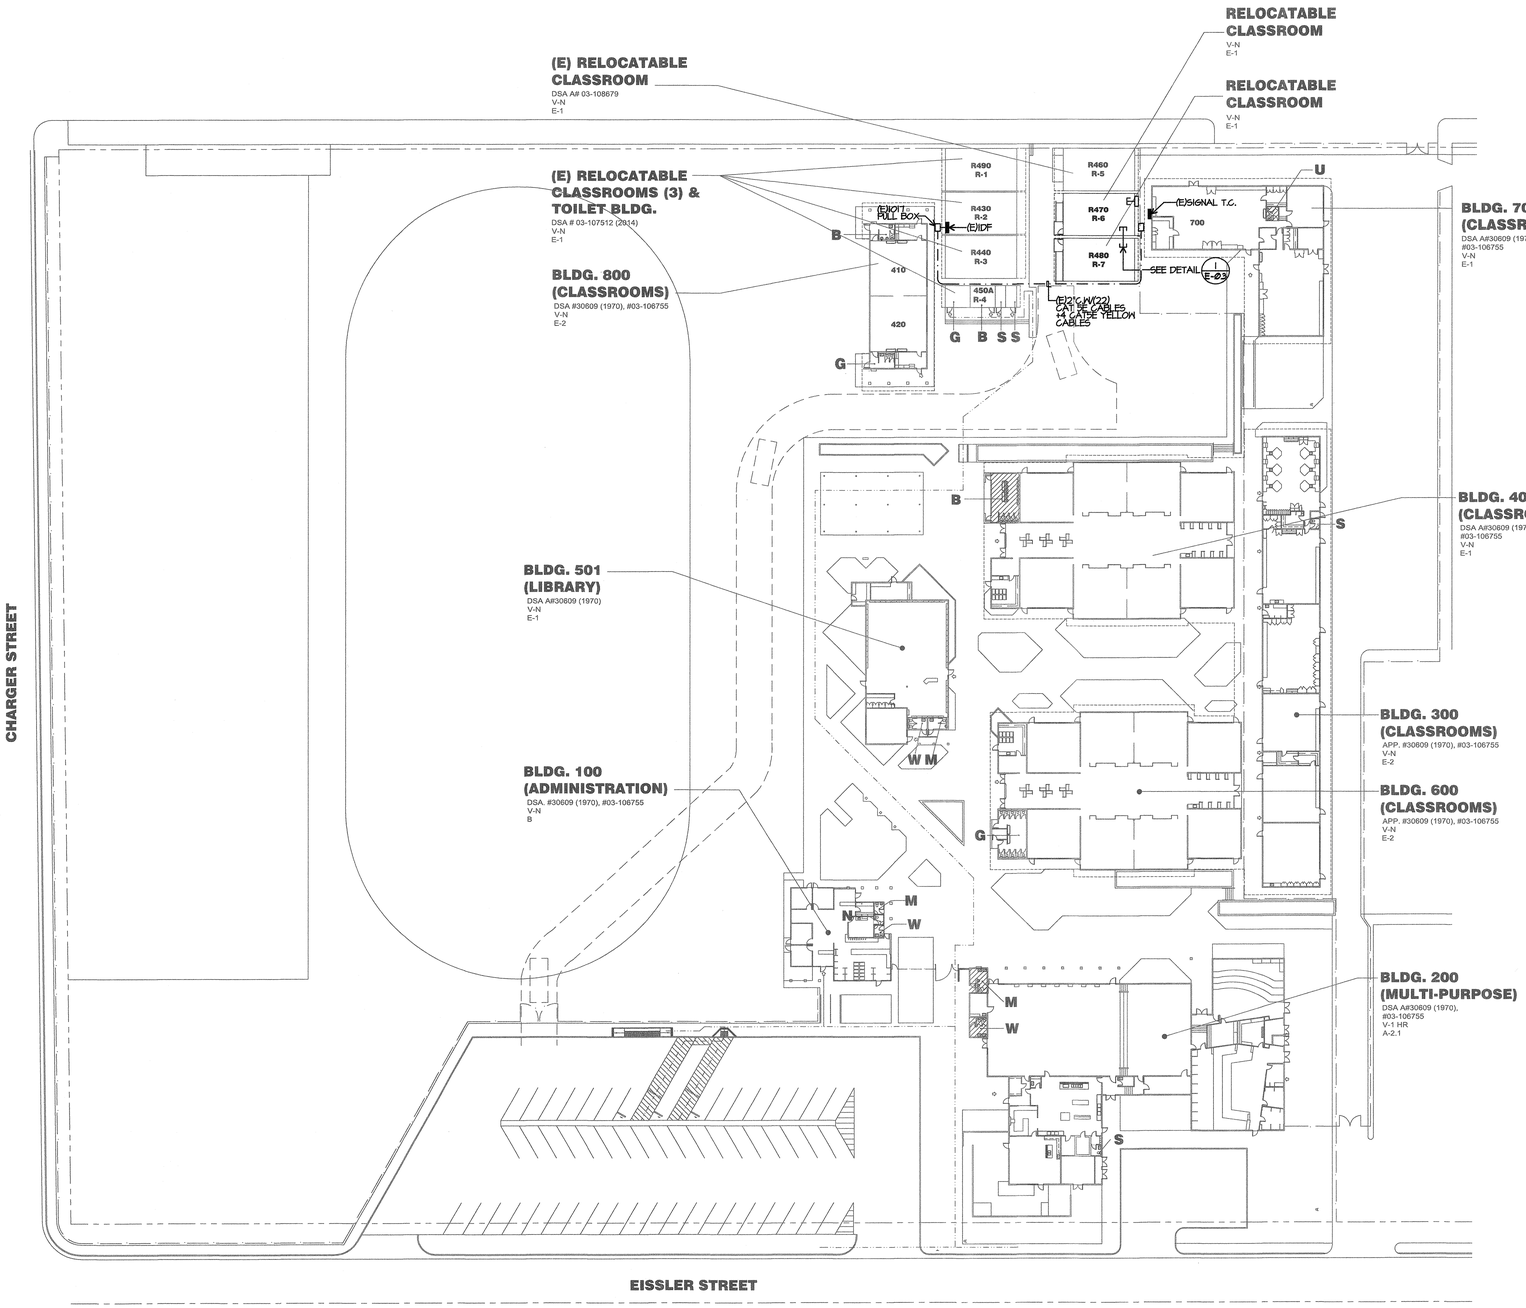

DATA/COMM. PARTIAL SITE PLAN

SCALE:1"=30'-0"

PRIME CONSULTANT

IBI ARCHITECTURE PLANNING
San Luis Obispo
4115 Broad Street, Suite B-6
San Luis Obispo, CA 93401
805.546.0433 fax:805.546.0504

SEAL

LICENSED ARCHITECT RICHARD T. WELLS No. C18079 REN. 10/17 STATE OF CALIFORNIA

COPYRIGHT:
Any reproduction or distribution for any purpose other than authorized by IBI Group is forbidden.

COPYRIGHT 2014 IBI GROUP

REVISIONS			
NO.	DATE	APPRD.	DESCRIPTION

CONSULTANT

JMPE
ELECTRICAL ENGINEERING
LIGHTING DESIGN
CA REGISTRATION NO E13083
16136
5500 MING AVENUE,
SUITE 251
BAKERSFIELD, CA 93309
(661) 831-7001
FAX (661) 831-7813
email : mahoney@jmpe.net
www.jmpe.net

REGISTERED PROFESSIONAL ENGINEER MICHAEL J. MAHONEY No. E13083 EXP. 06/30/2017 ELECTRICAL STATE OF CALIFORNIA

AGENCY INFORMATION:

AGENCY TRACKING NO. 63321-212
FILE NO. 15-6

IDENTIFICATION STAMP
DIV. OF THE STATE ARCHITECT
OFFICE OF REGULATION SERVICES
03-117283
AC FLS SS
DATE SEP 13 2016

BAKERSFIELD CITY SCHOOL DISTRICT

CHIPMAN JR. HIGH
RELOCATABLES R-6 & R-7

2905 EISSLER ST
BAKERSFIELD, CA 93306

OPSC or OSHPD PROJ. NO:	
PROJECT NO:	16132.000
DRAWN BY:	AC
CHK'D BY:	WR
ISSUE DATE:	06/22/2016

SHEET TITLE

DATA/COMM. PARTIAL SITE PLAN

SHEET NUMBER

E-3

PLOT DATE: 5/10/2016 3:51:53 PM J:\16132_BC_ChipRelocs2\5;9 Drawings\Sheet\current\ATW-16132-site_Chipman 2rels.rvt