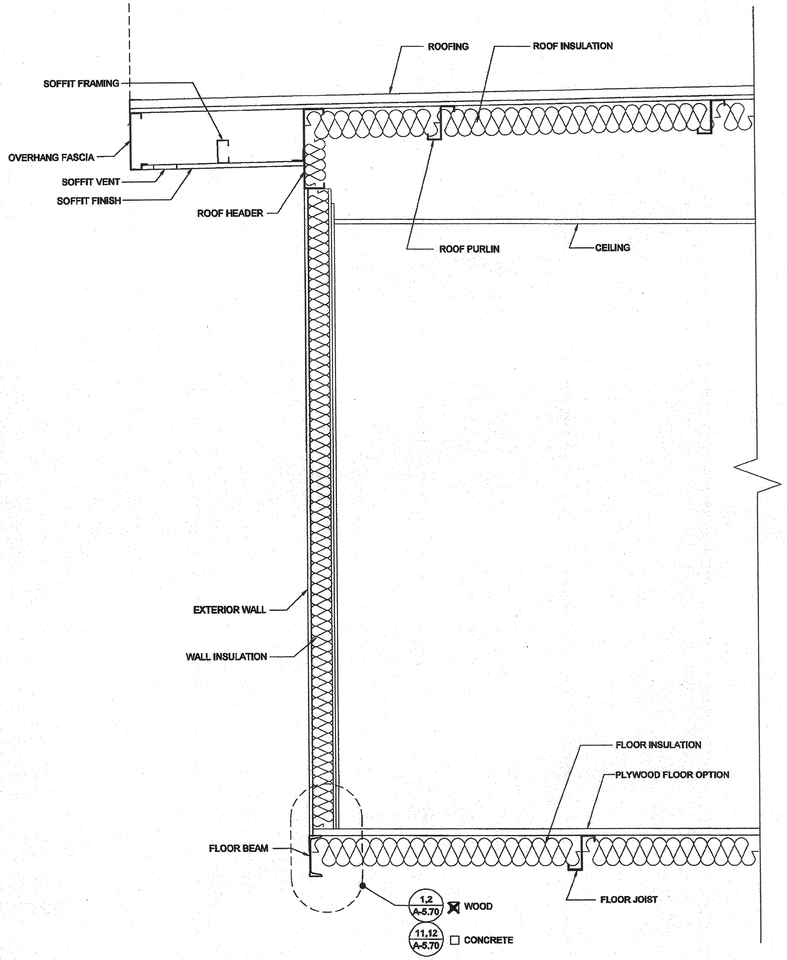

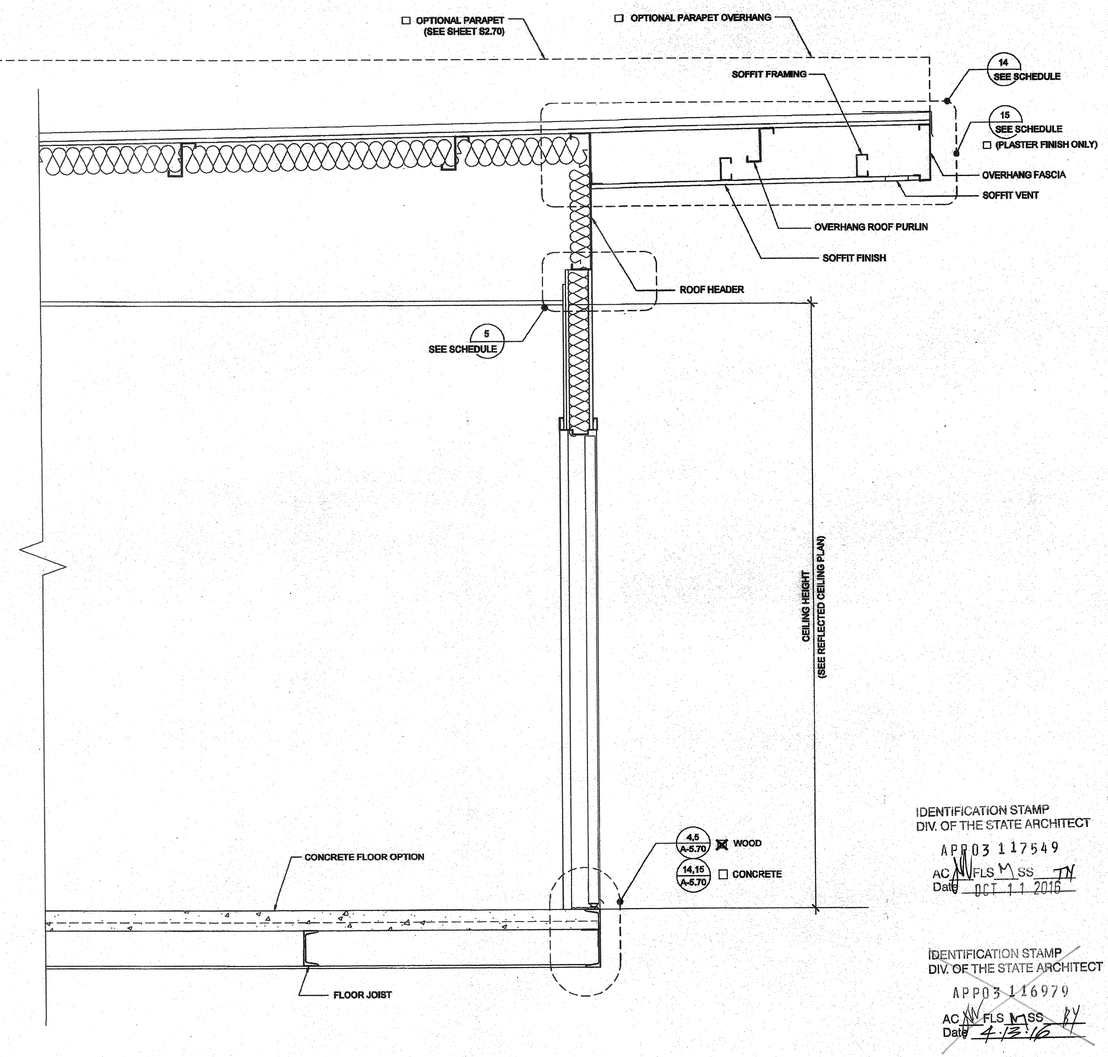

IDENTIFICATION STAMP
DIV. OF THE STATE ARCHITECT
APP03 117549
AC NV FLS M SS TN
Date OCT 11 2015

IDENTIFICATION STAMP
DIV. OF THE STATE ARCHITECT
APP03 116979
AC NV FLS M SS RV
Date 4.13.16

BUILDING SECTION

SCALE: 1" = 1'-0" | 1

THESE DRAWINGS AND ALL MATERIAL CONTAINED HEREIN ARE THE PROPERTY OF SILVERCREEK INDUSTRIES, INC (SCI Inc) AND SHALL NOT BE REPRODUCED, COPIED OR OTHERWISE DISPOSED OF DIRECTLY OR INDIRECTLY AND SHALL NOT BE USED IN WHOLE OR IN PART TO ASSIST IN THE MAKING OF OR FOR THE PURPOSE OF FURNISHING ANY INFORMATION FOR THE MAKING OF DRAWINGS, PRINTS, APPARATUS OR PARTS THEREOF WITHOUT THE FULL KNOWLEDGE AND WRITTEN CONSENT OF SCI Inc.
ALL PATENTABLE MATERIAL CONTAINED HEREIN AND ORIGINATING WITH SCI Inc SHALL BE THE PROPERTY OF SCI Inc

SILVER CREEK INDUSTRIES, INC.
"BUILDING FOR THE NEXT GENERATION"
SILVER CREEK
195 EAST MORGAN PERRIS, CALIFORNIA 92571
PHONE: 951-943-5393 FAX: 951-943-2211

PROJECT NAME:

CLASS LEASING
CLASSROOMS BLDG'S

SHEET TITLE:

CROSS SECTION
MONO SLOPE
0.018" ~~OR BUILT UP ROOF DECK OR PARAPET~~

TAVARES & ASSOCIATES

No. C-35554
REN: 10-31-2013
12/23/2011

ARCHITECT OF RECORD SUBMISSION
REGISTERED ARCHITECT ROBERT A. MONTOYA C10322 2-26-15 STATE OF CALIFORNIA

PROJECT SPECIFIC STATE AGENCY APPROVAL
IDENTIFICATION STAMP
DIV. OF THE STATE ARCHITECT
OFFICE OF REGULATION SERVICES
04 113850
AC ~~SS~~ M SS RV
DATE AUG 2 8 2014

ORIGINAL PC STATE AGENCY APPROVAL
PRE-CHECK (PC) DOCUMENT CODE: 2010 CBC
A SEPARATE PROJECT APPLICATION IS SUBMITTED FOR CONSTRUCTION
IDENTIFICATION STAMP
DIV. OF THE STATE ARCHITECT
OFFICE OF REGULATION SERVICES
PC 04-112070
AC FLS SS
DATE DEC 3 0 2011

REVISIONS

1	
2	
3	
4	
5	
6	
7	
8	

SILVER CREEK INDUSTRIES
30' x 32' PC

PROJECT NO:	
DRAWN BY:	
SCALE:	AS NOTED
DATE:	6-17-11

P.C. SHEET NUMBER

A-5.01

Xref Building Section Notes.dwg