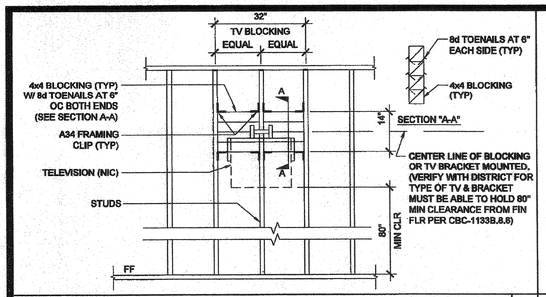

T.V. BLOCKING ATTACHMENT AT WOOD STUD — SCALE : 1/2" = 1'-0" — 16

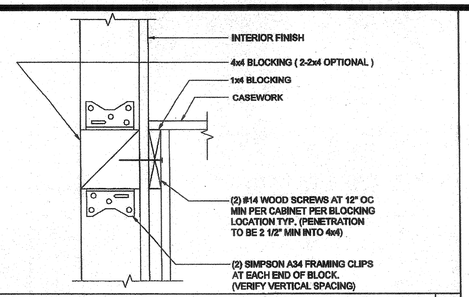

ATTACHMENT TO BLOCKING AT WOOD STUD — SCALE : 3" = 1'-0" — 11

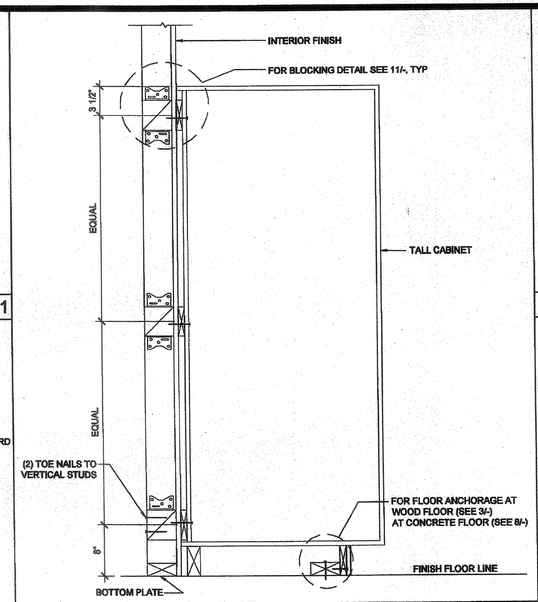

TALL CABINET WALL ANCHORAGE AT WOOD STUD — SCALE : 1 1/2" = 1'-0" — 7

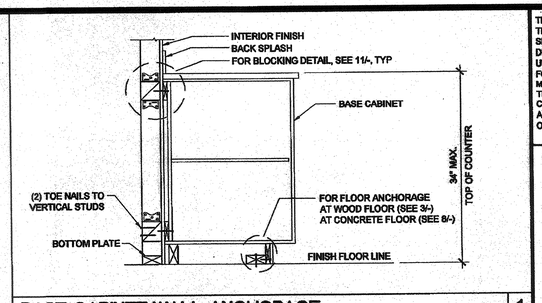

BASE CABINET WALL ANCHORAGE AT WOOD STUD — SCALE : 1" = 1'-0" — 1

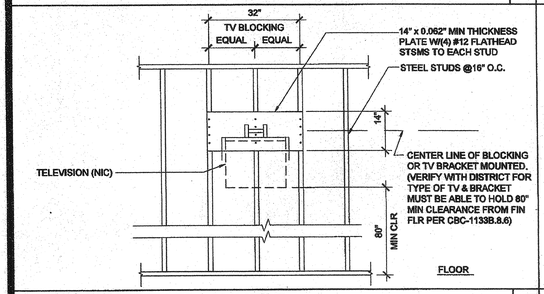

T.V. BLOCKING ATTACHMENT AT STEEL STUD — SCALE : 1/2" = 1'-0" — 17

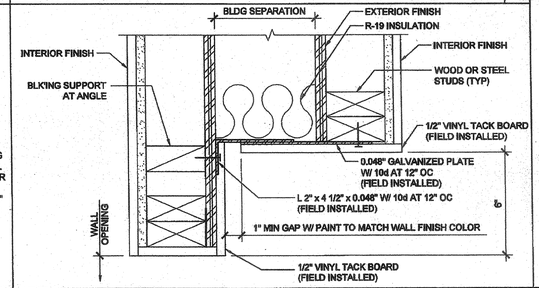

WALL OPENING AT HEADER AND JAMB — SCALE : 3"=1'-0" — 12

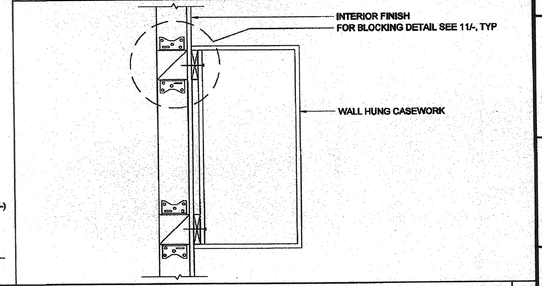

WALL HUNG ANCHORAGE CABINET AT WOOD STUD — SCALE : 1 1/2" = 1'-0" — 2

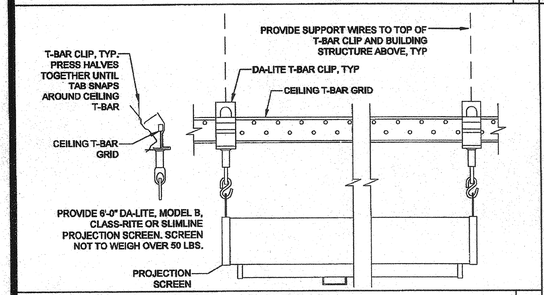

PROJECTION SCREEN MOUNTING — SCALE : NTS — 18

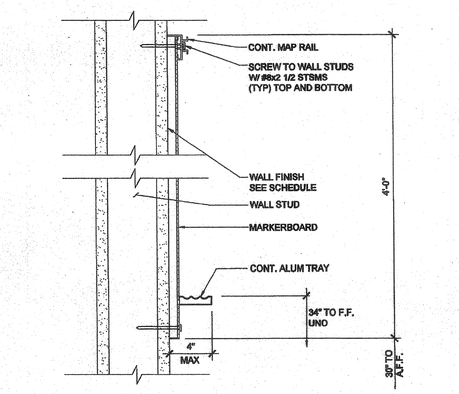

MARKER BOARD ATTACHMENT — SCALE : 3" = 1'-0" — 14

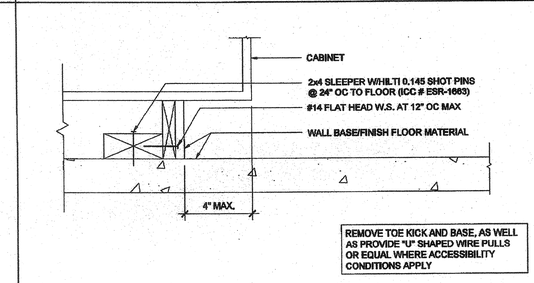

ATTACHMENT TO BLOCKING - CONC. FLOOR — SCALE : 3" = 1'-0" — 8

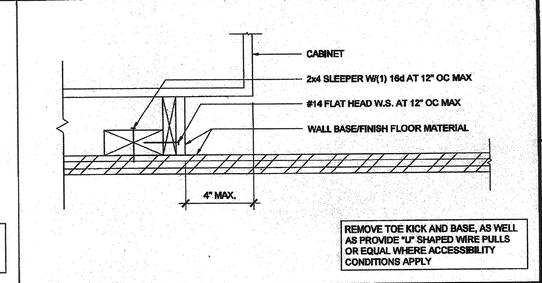

ATTACHMENT TO BLOCKING - WOOD FLOOR — SCALE : 3" = 1'-0" — 3

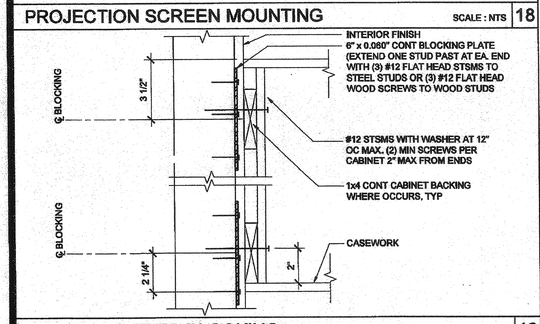

ATTACHMENT TO BLOCKING — SCALE : 3" = 1'-0" — 19

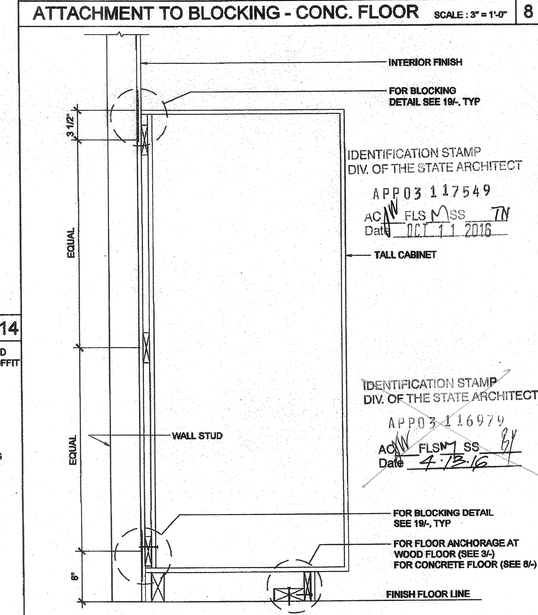

TALL CABINET WALL ANCHORAGE — SCALE : 1 1/2" = 1'-0" — 10

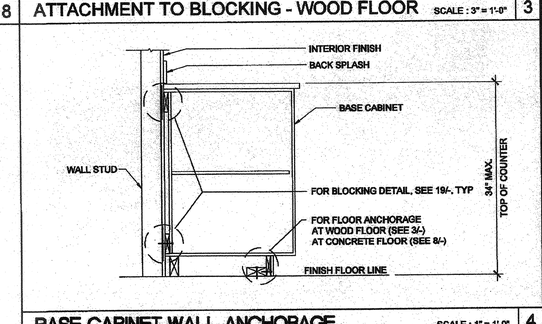

BASE CABINET WALL ANCHORAGE — SCALE : 1" = 1'-0" — 4

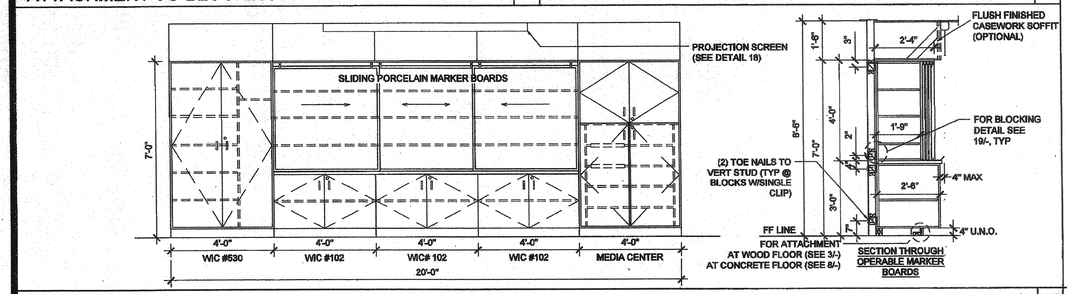

TEACHING WALL - ELEVATION / SECTION - OPTION — SCALE : 3/8" = 1'-0" — 15

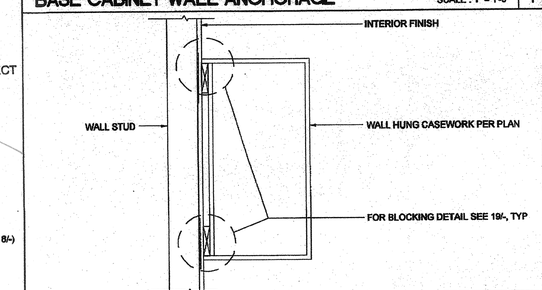

WALL HUNG ANCHORAGE CABINET — SCALE : 1 1/2" = 1'-0" — 5

THESE DRAWINGS AND ALL MATERIAL CONTAINED HEREIN ARE THE PROPERTY OF SILVERCREEK INDUSTRIES, INC (SCI Inc) AND SHALL NOT BE REPRODUCED, COPIED OR OTHERWISE DISPOSED OF DIRECTLY OR INDIRECTLY AND SHALL NOT BE USED IN WHOLE OR IN PART TO ASSIST IN THE MAKING OF OR FOR THE PURPOSE OF FURNISHING ANY INFORMATION FOR THE MAKING OF DRAWINGS, PRINTS, APPARATUS OR PARTS THEREOF WITHOUT THE FULL KNOWLEDGE AND WRITTEN CONSENT OF SCI Inc.
ALL PATENTABLE MATERIAL CONTAINED HEREIN AND ORIGINATING WITH SCI Inc SHALL BE THE PROPERTY OF SCI Inc

SILVER CREEK INDUSTRIES, INC.
"BUILDING FOR THE NEXT GENERATION"
SILVER CREEK
195 EAST MORGAN PERRIS, CALIFORNIA 92571
PHONE: 951-943-5393 FAX: 951-943-2211

PROJECT NAME:

CLASS LEASING CLASSROOMS BLDG'S

SHEET TITLE:

ARCHITECTURAL DETAILS

MISCELLANEOUS / OPTIONS

TAVARES & ASSOCIATES
DESIGN CONSULTING PROJECT MGT
No. C-28354
REN: 10-31-2013
STATE OF CALIFORNIA

12/23/2011

ARCHITECT OF RECORD SUBMISSION DATE

REGISTERED ARCHITECT ROBERT A. MORGAN C10322 2-26-15 STATE OF CALIFORNIA

PROJECT SPECIFIC STATE AGENCY APPROVAL

IDENTIFICATION STAMP
DIV. OF THE STATE ARCHITECT
OFFICE OF REGULATION SERVICES
04 113850
AC FLS SS
DATE AUG 2 8 2014

ORIGINAL PC STATE AGENCY APPROVAL

PRE-CHECK (PC) DOCUMENT CODE 2010 CBC
A SEPARATE PERMIT APPLICATION FOR CONSTRUCTION IS REQUIRED

IDENTIFICATION STAMP
DIV. OF THE STATE ARCHITECT
OFFICE OF REGULATION SERVICES
PC 04-112070
AC SS FLS SS
DATE DEC 2 9 2014

REVISIONS

1
2
3
4
5
6
7
8

SILVER CREEK INDUSTRIES
30' x 32' PC

PROJECT NO:	
DRAWN BY:	
SCALE:	AS NOTED
DATE:	6-17-11

P.C. SHEET NUMBER

A-5.80