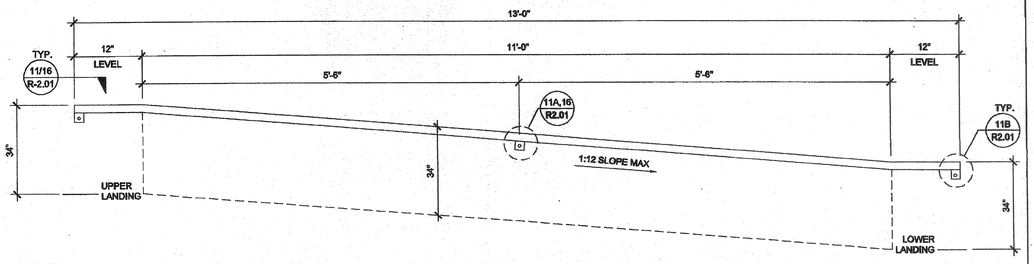

HANDRAIL ATTACHMENT TO BUILDING

SCALE : 1" = 1'-0" | 6

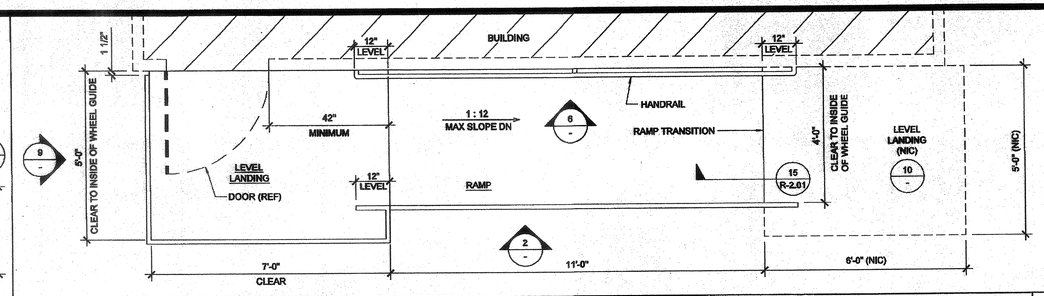

RAMP AND LANDING AT BUILDING

SCALE : 1/2" = 1'-0" | 1

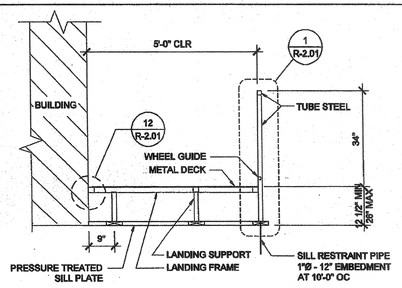

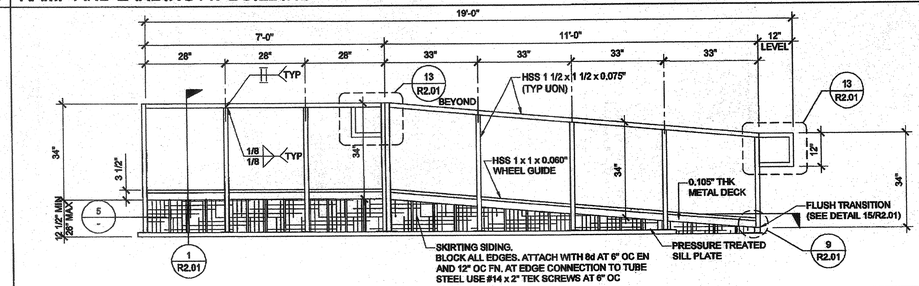

11 | SECTION AT LANDING | SCALE : 1/2" = 1'-0" | 7 | RAMP AND LANDING ELEVATION | SCALE : 1/2" = 1'-0" | 2

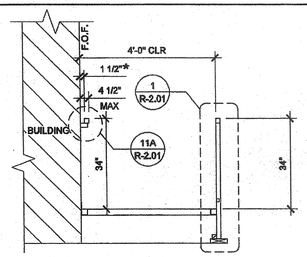

NOTE (a)
1. ALL SURFACES SHALL BE SMOOTH WITH NO SHARP CORNERS, PER CBC 1133.5.5.1 WALL TO BE SMOOTH AND TO EXTEND 8" ABOVE HANDRAIL

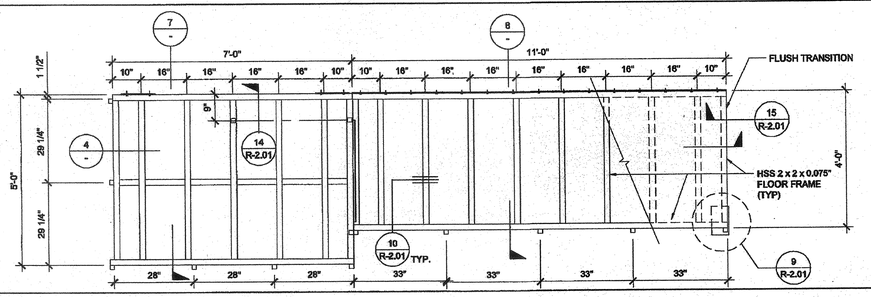

12 | SECTION AT RAMP | SCALE : 1/2" = 1'-0" | 8 | RAMP FRAMING PLAN | SCALE : 1/2" = 1'-0" | 3

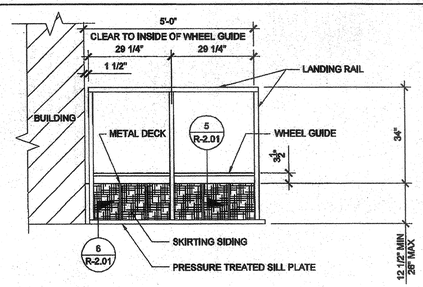

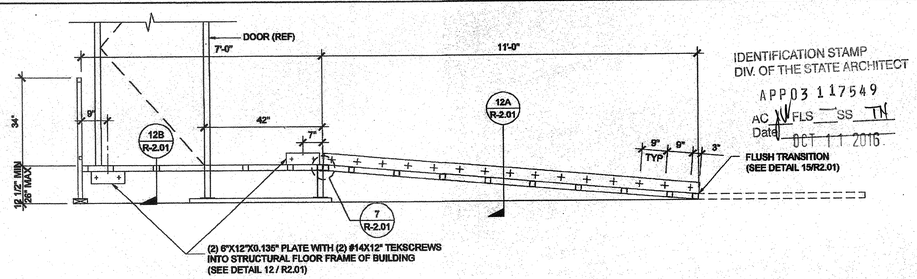

IDENTIFICATION STAMP
DIV. OF THE STATE ARCHITECT
APP03 117549
AC NW FLS SS TN
Date OCT 11 2016

13 | LANDING ELEVATION | SCALE : 1/2" = 1'-0" | 9 | SECTION AT RAMP AND LANDING | SCALE : 1/2" = 1'-0" | 4

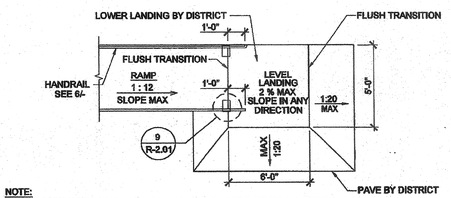

NOTE:
1. 1:20 TRANSITION OFF OF LOWER LANDING REQUIRES NO HANDRAILS.
2. TRANSITIONS EXCEEDING 1:20 BUT NOT TO EXCEED 1:12 REQUIRE REMOVAL OF 12" HANDRAIL EXTENSION AND ADDITIONAL HANDRAILING BY DISTRICT.
THIS CONDITION REQUIRES A SITE SPECIFIC DETAIL PROVIDED BY ARCHITECT TO DEMONSTRATE ACCESSIBLE RAMP.

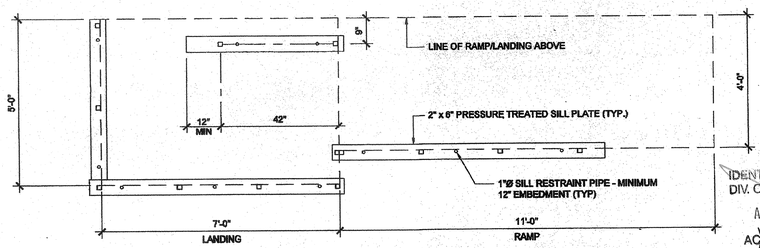

IDENTIFICATION STAMP
DIV. OF THE STATE ARCHITECT
APP03 116979
AC NW FLS SS BY
Date 4.3.16

14 | RAMP TRANSITION | SCALE: NTS | 10 | SILL PLAN FOR RAMP AND LANDING | SCALE : 1/2" = 1'-0" | 5

THESE DRAWINGS AND ALL MATERIAL CONTAINED HEREIN ARE THE PROPERTY OF SILVERCREEK INDUSTRIES, INC (SCI Inc) AND SHALL NOT BE REPRODUCED, COPIED OR OTHERWISE DISPOSED OF DIRECTLY OR INDIRECTLY AND SHALL NOT BE USED IN WHOLE OR IN PART TO ASSIST IN THE MAKING OF OR FOR THE PURPOSE OF FURNISHING ANY INFORMATION FOR THE MAKING OF DRAWINGS, PRINTS, APPARATUS OR PARTS THEREOF WITHOUT THE FULL KNOWLEDGE AND WRITTEN CONSENT OF SCI Inc.
ALL PATENTABLE MATERIAL CONTAINED HEREIN AND ORIGINATING WITH SCI Inc SHALL BE THE PROPERTY OF SCI Inc

SILVER CREEK INDUSTRIES, INC.
"BUILDING FOR THE NEXT GENERATION"
SILVER CREEK
195 EAST MORGAN PERRIS, CALIFORNIA 92571
PHONE: 951-943-5393 FAX: 951-943-2211

PROJECT NAME:

CLASS LEASING
CLASSROOMS BLDG'S

SHEET TITLE:

RAMP LANDING

TAVARES ASSOCIATES

No. C-58354
RE#: 10-31-2013
12/23/2011

ARCHITECT OF RECORD SUBMISSION STAMP
REGISTERED ARCHITECT ROBERT A. MAILAND C10822 2-28-13 STATE OF CALIFORNIA

PROJECT SPECIFIC STATE AGENCY APPROVAL
IDENTIFICATION STAMP
DIV. OF THE STATE ARCHITECT
OFFICE OF REGULATION SERVICES
04 113850
AC FLS SS DW
DATE AUG 28 2014

ORIGINAL PC STATE AGENCY APPROVAL
PRE-CHECK (PC) DOCUMENT ONLY - NOT FOR CONSTRUCTION A SEPARATE PROJECT APPLICATION FOR CONSTRUCTION IS REQUIRED
IDENTIFICATION STAMP
DIV. OF THE STATE ARCHITECT
OFFICE OF REGULATION SERVICES
PC 04-112070
AC FLS SS
DATE DEC 09 2011

REVISIONS
1
2
3
4
5
6
7
8

SILVER CREEK INDUSTRIES
30' x 32' PC

PROJECT NO:
DRAWN BY:
SCALE: AS NOTED
DATE: 6-17-11

P.C. SHEET NUMBER

R-1.01