


# UNIT B
# AIR CONDITIONING PLAN

SCALE: 1/8" = 1'-0"

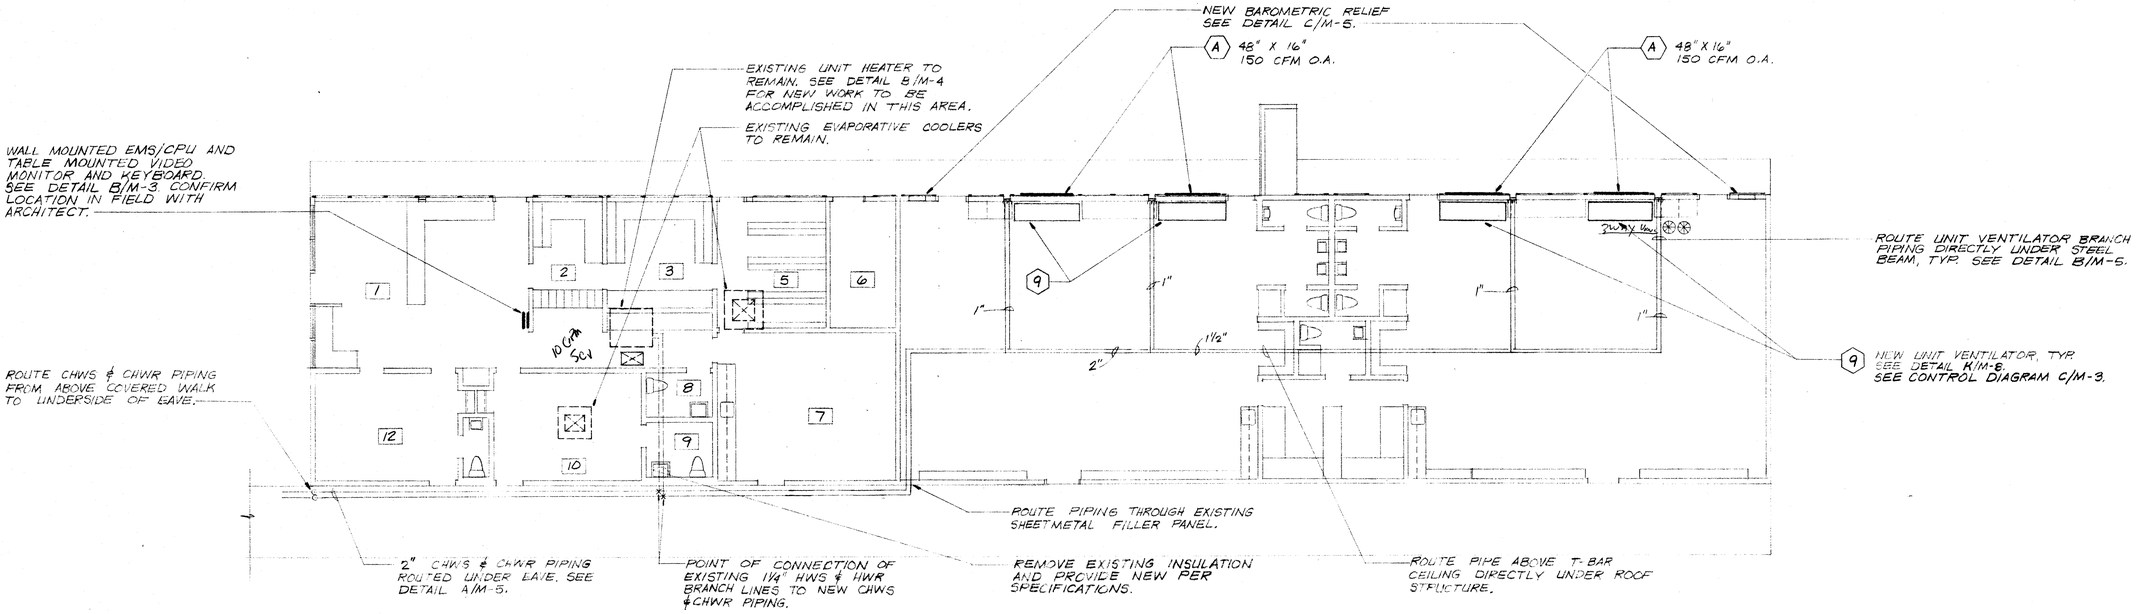


## PIPE SUPPORT DETAIL
NO SCALE — A / M-5




## PIPE HANGER DETAIL
NO SCALE — B / M-5

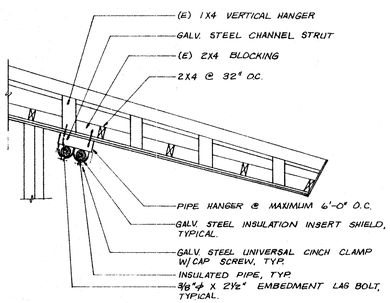


## BAROMETRIC RELIEF DETAIL
NO SCALE — C / M-5

REMOVE EXISTING BACK-DRAFT DAMPER, LOUVER, & GRILLE & REPLACE WITH NEW TO MATCH NEW DIMENSIONS. SIZES OF RELIEF GRILLES & B.D.D. TO MATCH FIELD REQUIREMENTS.

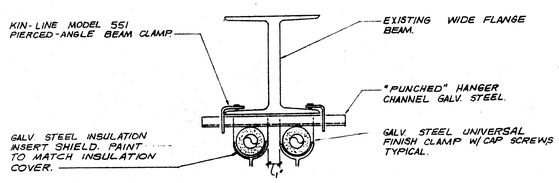


## VERTICAL PIPE SUPPORT WITH COVER DETAIL
NO SCALE — D / M-5

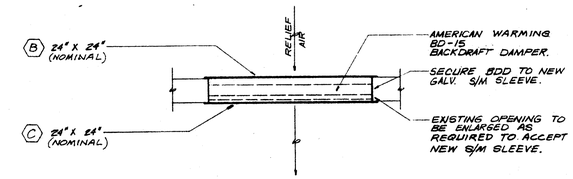


## DETAIL "C-C"
SCALE: NONE

date
2·26·90
revisions

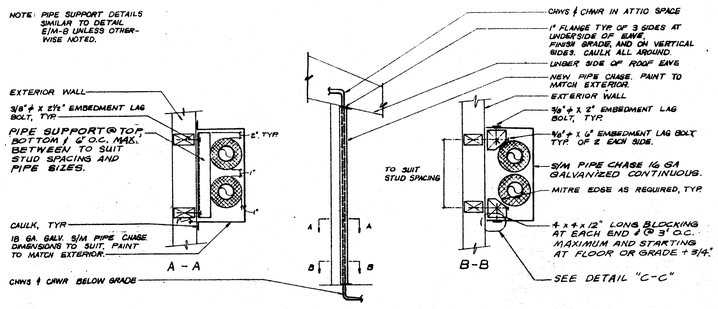**MUNSEY SCHOOL MODERNIZATION**
BAKERSFIELD CITY SCHOOL DISTRICT
BAKERSFIELD, CALIFORNIA

ARCHITECT
Department of General Services
State of California

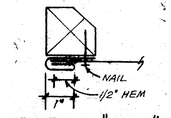
FRANK MITCHELL #12910 Expires 9/1/90
JOHN FRANK MITCHELL, INC.
CONSULTING MECHANICAL ENGINEERS
4444 WEST JENNIFER, SUITE 107
PHONE 875-3399 FRESNO, CALIFORNIA 93722
8937.2

Kendrick Design Group
architects • planners
2115 19th street • bakersfield, ca 93301 • (805) 322-1863


job number
8712

sheet number
M-5
OF 9