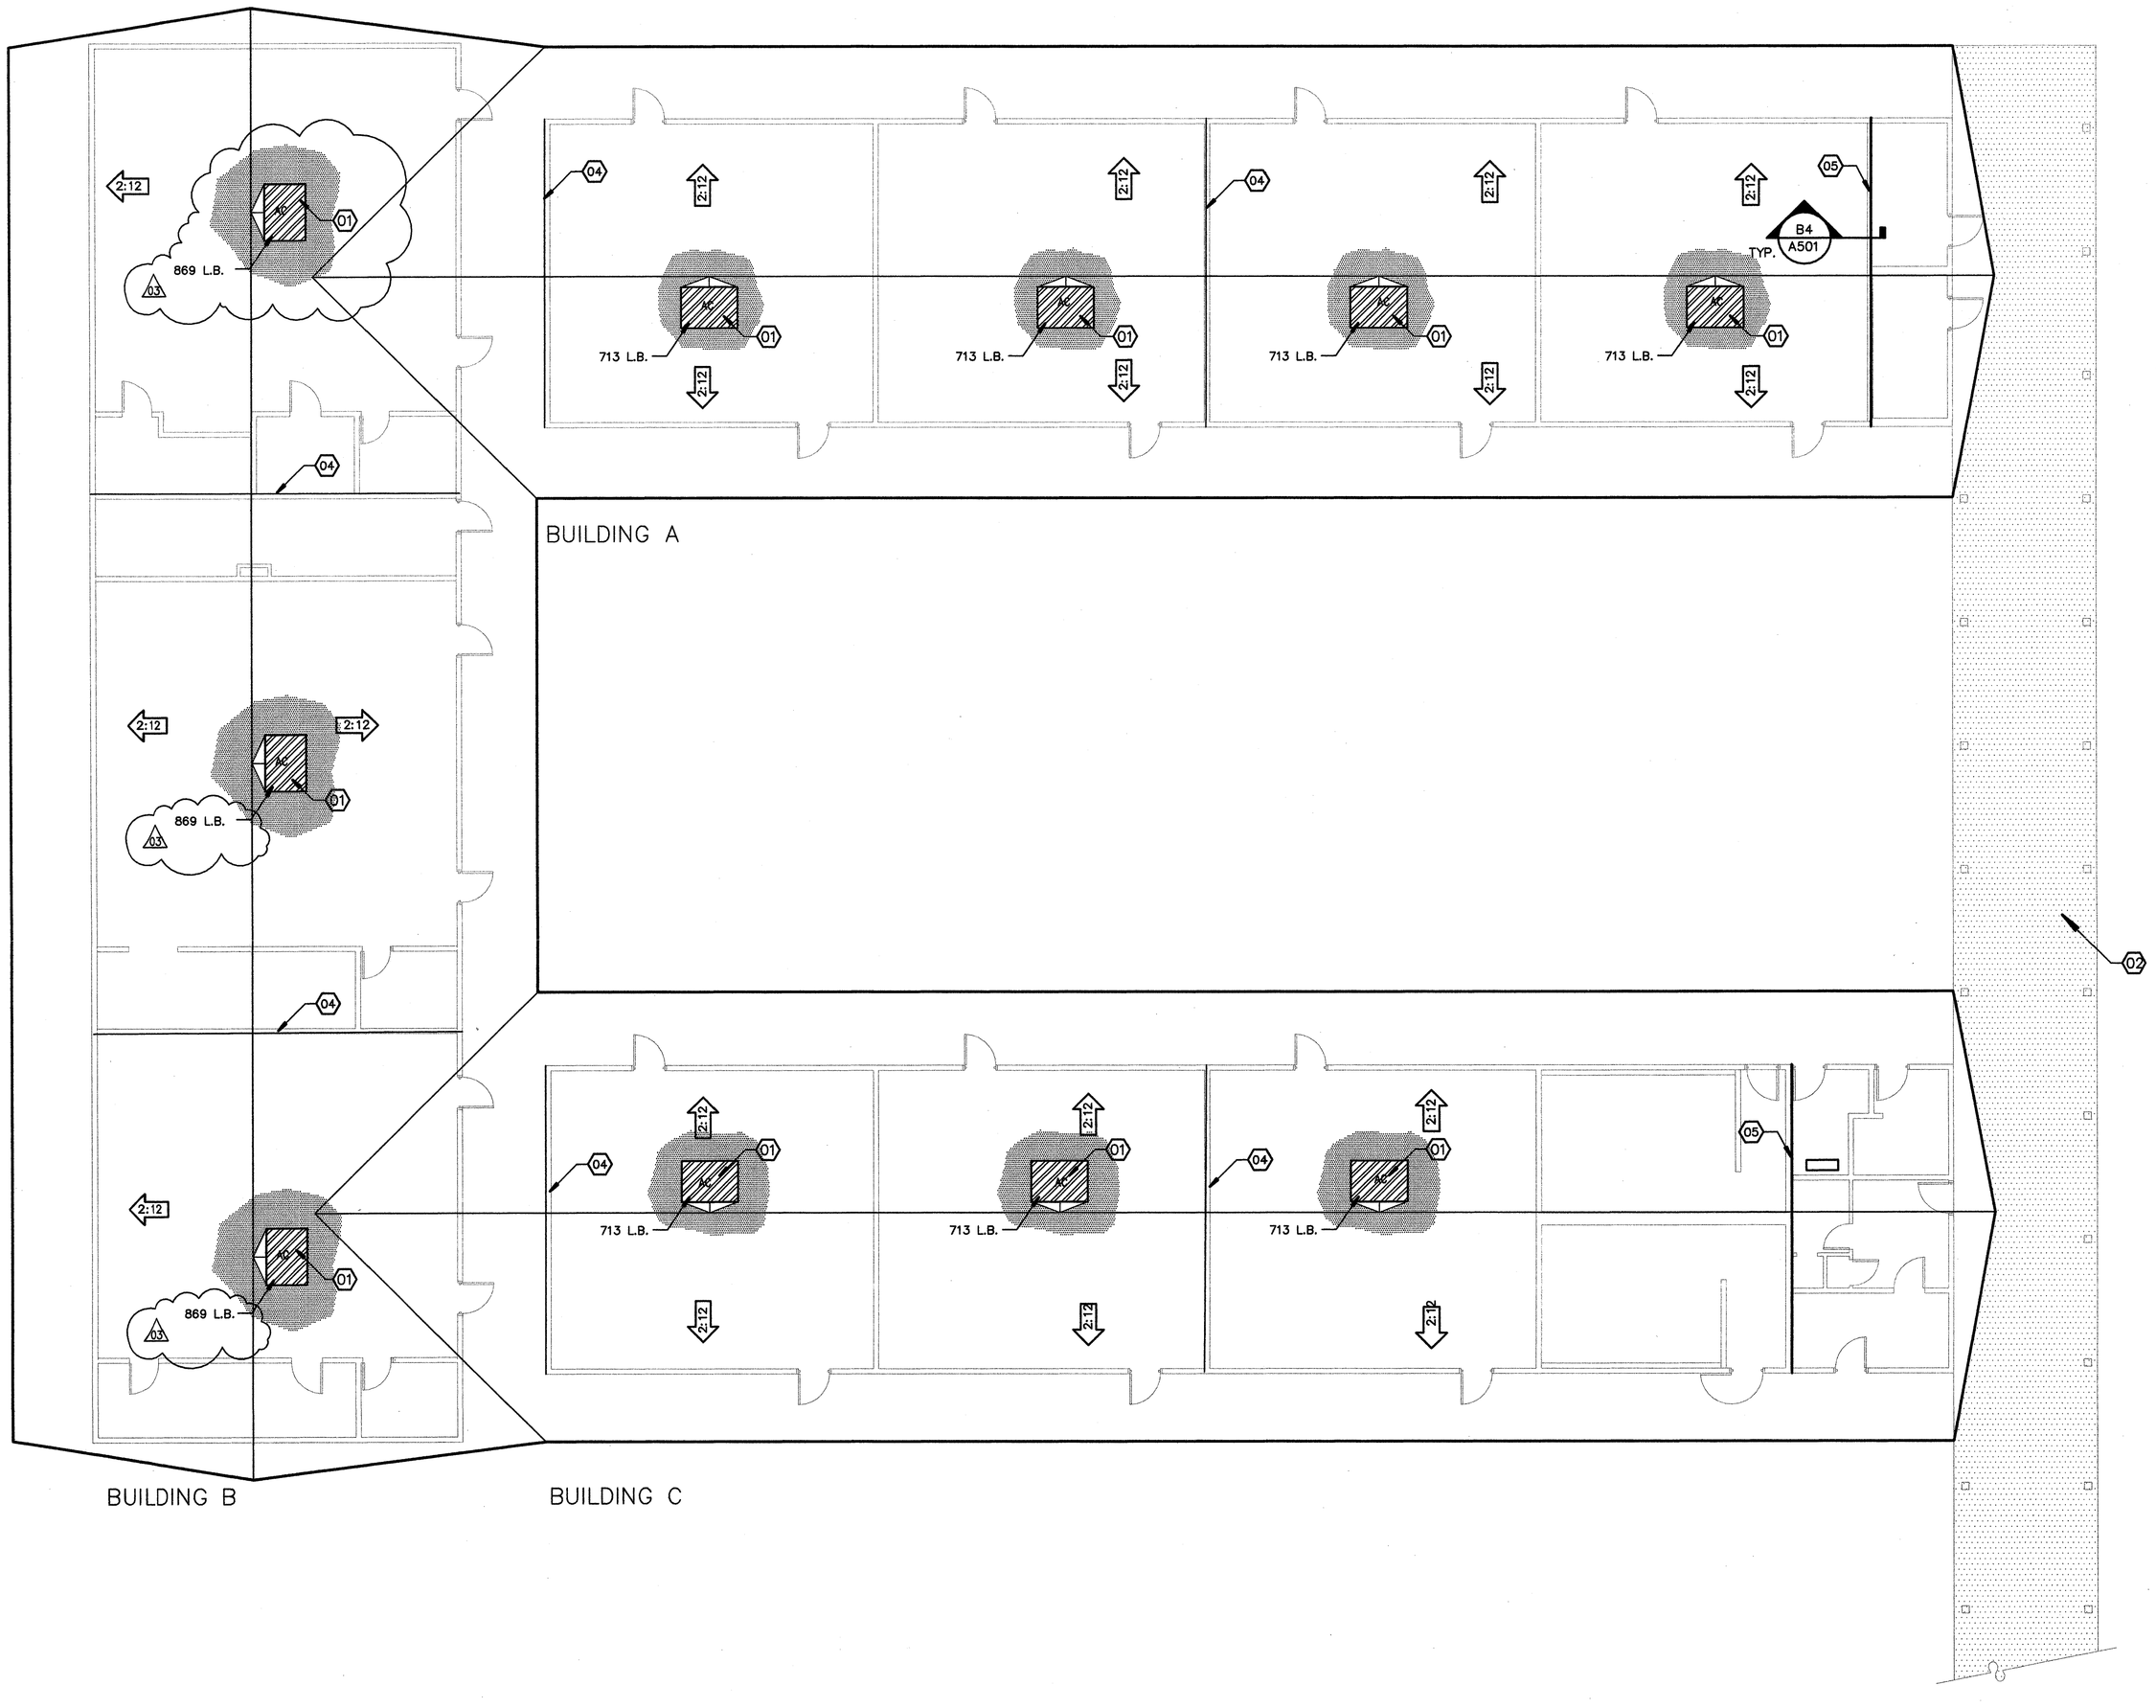

A1 ROOF PLAN BUILDING 'A', 'B', & 'C'

1/8"=1'-0"

0' 4' 8' 16'

NORTH

PLOT TIME: 12:35 PM
PLOT DATE: 11-2-2007
PATH NAME: 12:35 PM
PLOT SCALE: 1/8" = 1'-0"

00 KEYNOTES

THIS SHEET ONLY

01 REMOVE (E) A.C. UNITS AND PLATFORMS, PROVIDE/INSTALL A.C. UNITS WITH FACTORY CURBS SEE MECHANICAL PLANS. PATCH (E) ROOFING AS REQUIRED. SEE STRUCTURAL DRAWINGS FOR ADDITIONAL ROOF FRAMING AND REQUIRED BLOCKING

02 (E) COVERED TO BE REMOVED BY OTHERS

~~03 (E) EVAPORATIVE COOLER UNIT TO REMAIN~~ OMIT 03

04 (E) 3/8 PLYWOOD SHEAR DRAFT STOP

03 05 PROVIDE INSTALL 1/2" GYP.BD. DRAFT STOP SEE DETAIL B4/A501

Item No. 17: Refer to Sheet A -141 ADD #13

Revise weight indication of HVAC units on building "B" to read 869 lbs each.
Revise keynote #2 to read "existing covered walk to be removed by others."
Omit Keynote #3.
Revise Keynote #5 to read "provide install ½" gyp board draft-stop see detail B4/A-501."

Item No. 2: Refer to Sheet A-141
ADD #4 Omit HVAC unit over Mechanical Room E-118 and HVAC unit over Passage room E-106; coordinate HVAC requirements with revised Mechanical Plans per addenda 003. The Orientation of HVAC incorrect over Music Room D-119; coordinate with revised Mechanical Plans per Addenda 003. Omit Keynote 03. Revise Keynote 09 to read. "Replace existing platform as required see structural drawings." Add Keynote 09 to all HVAC Units typical.

Item No. 5: Refer to Sheet A-141 through A-144
ADD #7 HVAC replacement, additional information provided per addendum drawing ADD-012.

ROOF LEGEND

- DIRECTION OF SLOPE
- PLUMBING THROUGH ROOF SEE PLUMBING DRAWINGS
- AIR SUPPLY DUCT SEE MECHANICAL
- RETURN AIR DUCT SEE MECHANICAL
- PATCH ROOFING, MATCH EXISTING
- ROOFTOP PACKAGED HVAC UNIT SEE MECHANICAL & ELECTRICAL DRAWINGS
- EXISTING EVAPORATIVE COOLER TO REMAIN
- EXISTING SMOKE VENT
- EXISTING COVERED WALK TO REMAIN

ORDIZ MELBY
ARCHITECTS, INC.

5500 MING AVENUE SUITE 280
BAKERSFIELD, CALIFORNIA 93309
TELEPHONE (661) 832-5258
FACSIMILE (661) 832-4291

LICENSED ARCHITECT WILLIAM JOHN MELBY No. C-16835 DEC. 31 2007 RENEWAL DATE STATE OF CALIFORNIA

DANNY E. ORDIZ, AIA
ARCHITECT C-14,728

WILLIAM J. MELBY, AIA
ARCHITECT C-16,835

CONSULTANT

IDENTIFICATION STAMP
DIVISION OF STATE ARCHITECT
OFFICE OF REGULATION SERVICES

APPL. 03-107003
FILE # 15-6

AC _____ FLS _____ SS _____

DATE _____

MODERNIZATION AT CURRAN MIDDLE SCHOOL FOR:

BAKERSFIELD CITY SCHOOL DISTRICT

1116 LYMRIC WAY
BAKERSFIELD
CALIFORNIA
93309

BUILDING KEY PLAN

MARK	DATE	DESCRIPTION
SD		
CD		
01	08/23/07	ADDENDUM 1
02	09/11/07	ADDENDUM 2
03	11/01/07	ADDENDUM 3

JOB NUMBER:
2002480
CAD DRAWING FILE:
12:35 PM
DRAWN BY:
TT
CHECKED BY:
MKB

CHECK AND VERIFY ALL DIMENSIONS BEFORE PROCEEDING WITH THE WORK. REPORT DISCREPANCIES TO THE ARCHITECT.

THE DRAWINGS, IDEAS, AND DESIGNS REPRESENTED ON THIS SHEET ARE THE PROPERTY OF THE ARCHITECT.

COPYRIGHT
ORDIZ-MELBY ARCHITECTS, INC. 2002

SHEET TITLE

ROOF PLAN
BUILDINGS A, B & C

SHEET IDENTIFICATION NUMBER

A-141

SHEET 12 OF 46