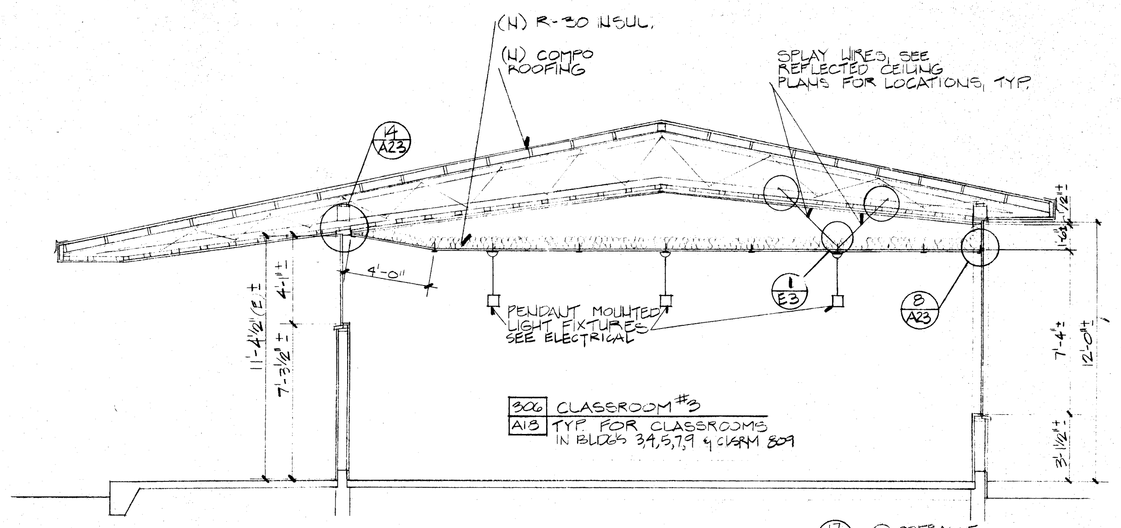

SECTION D D'

NOTE: AT D' OMIT T&T CEILING & PENDANT FIXTURES. (N) FIXTURES ARE SURFACE MTD'. SEE ELEC & REFLCG. PLAN

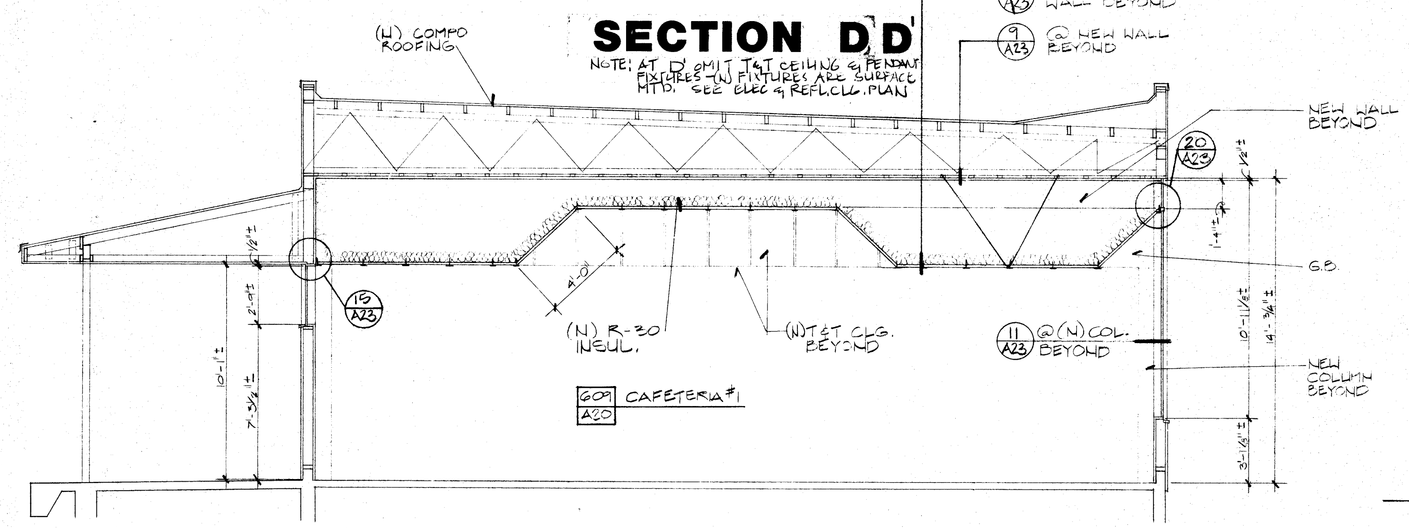

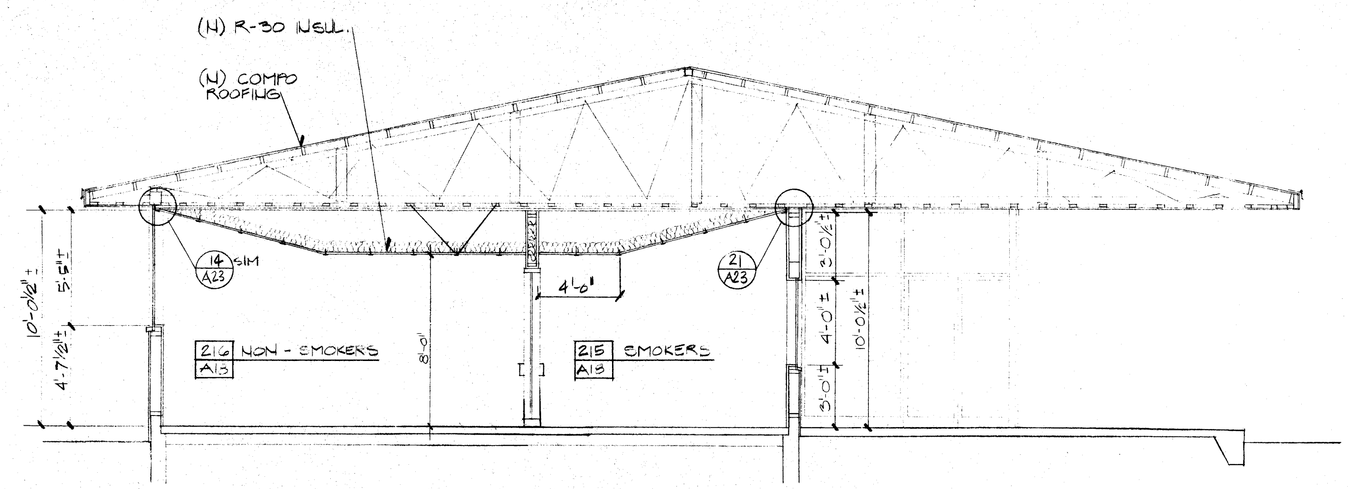

SECTION A

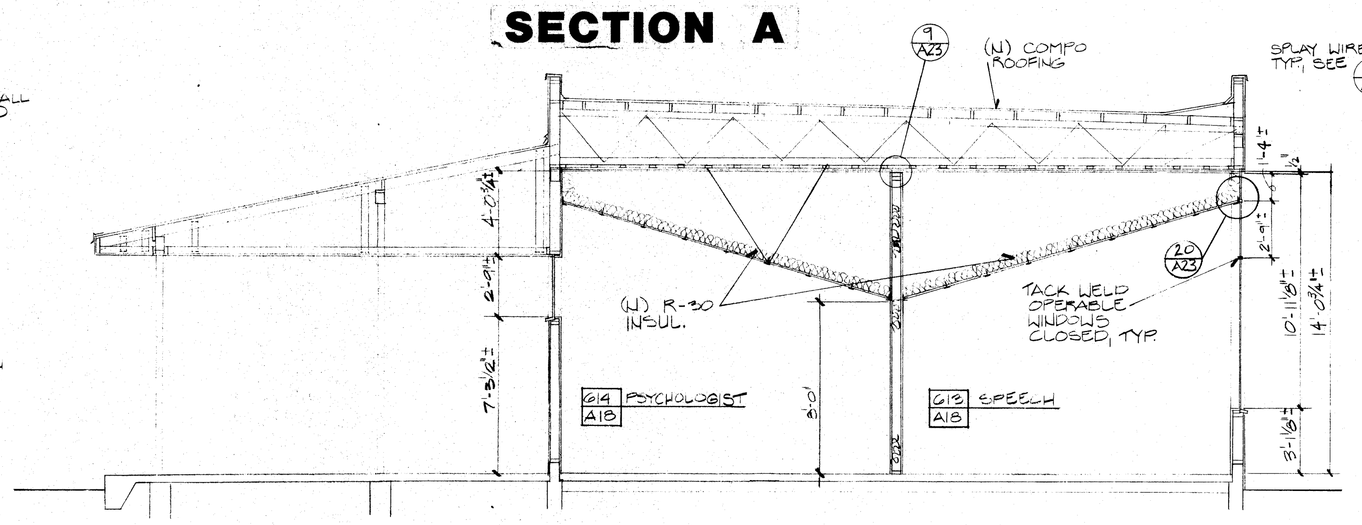

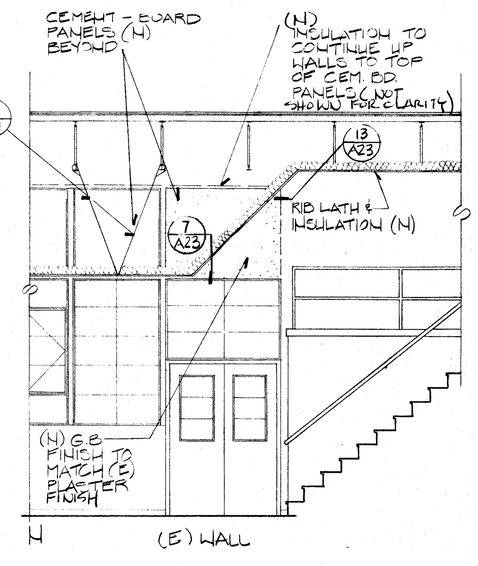

SECTION G

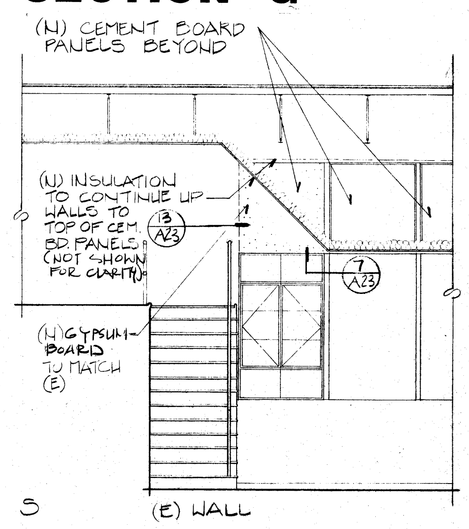

SECTION E

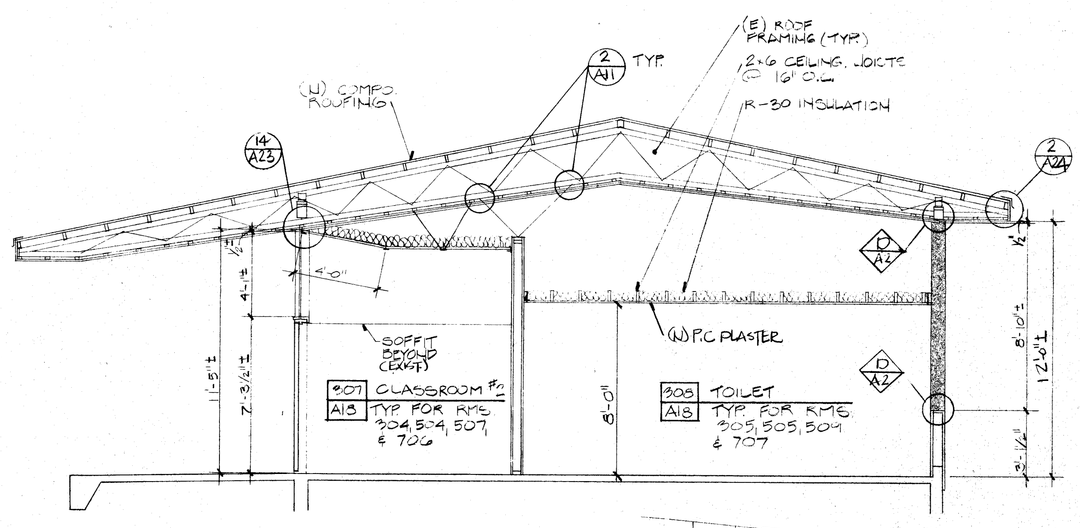

SECTION B

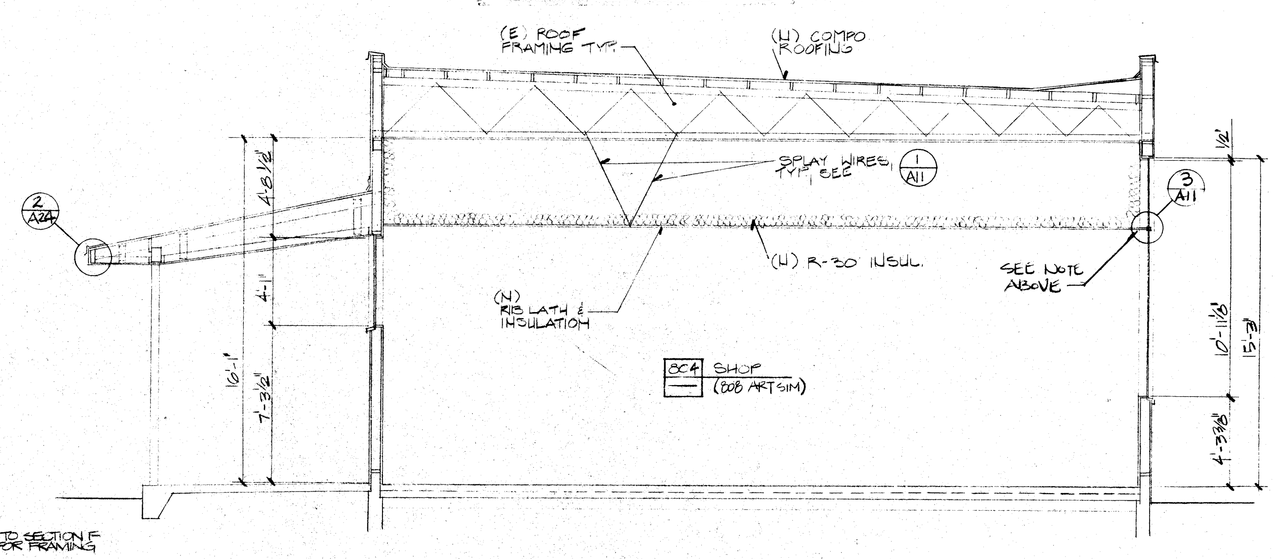

SECTION C

NOTE:

REMOVE (E) ROOFING & INSTALL (N) COMPOSITION ROOFING OVER (N) SHEATHING OVER (E) DIAGONAL SHEATHING.

SECTION H

SECTION F

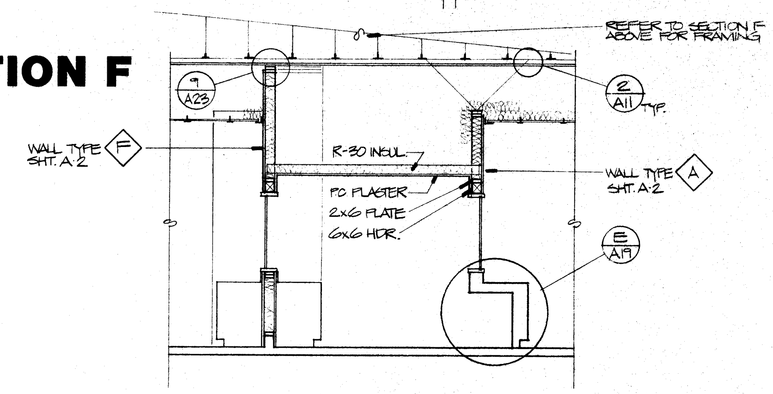

SECTION J

approved

REVISED FEB 1 1987 CK

C - 1128
C - 3269
C - 3132
C - 6564

DAVID R. CARTNAL

biggar frapwell ghezzi cartnal
architects planners
31 south real road box 9698
bakersfield california 93309
805 832 8122

© copyrighted 1986

SECTIONS 1/4" = 1'-0"

BLAIR LEARNING CENTER RECONSTRUCTION

900 belle terrace, bakersfield, california

job 85.102

date 3 OCT 1986

sheet A15

biggar frapwell ghezzi cartnal