


101 AUDITORIUM




NOTE:
ALL SEATS IN THIS ROOM ARE OMITTED FOR CLARITY. SEE PARTIAL PLAN 'H' SHEET A-3 FOR SEATING ARRANGEMENT.




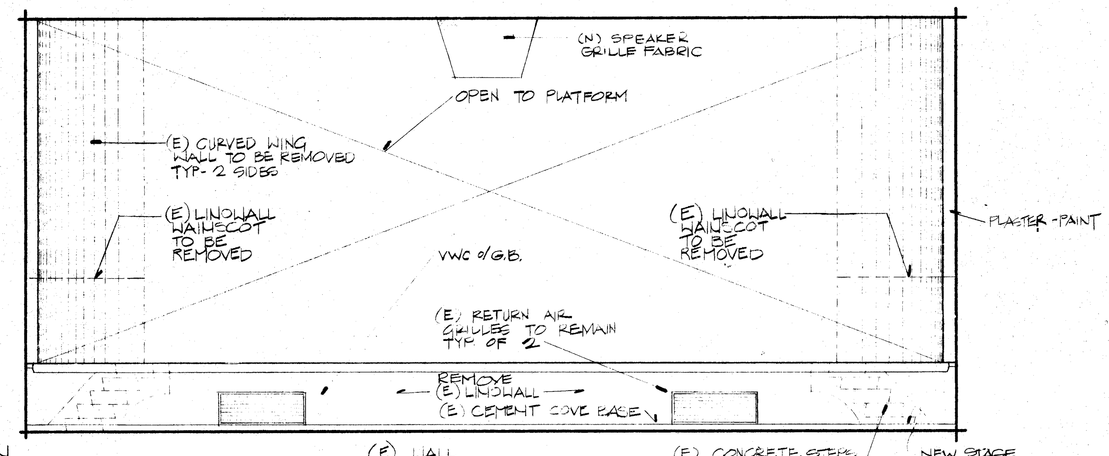


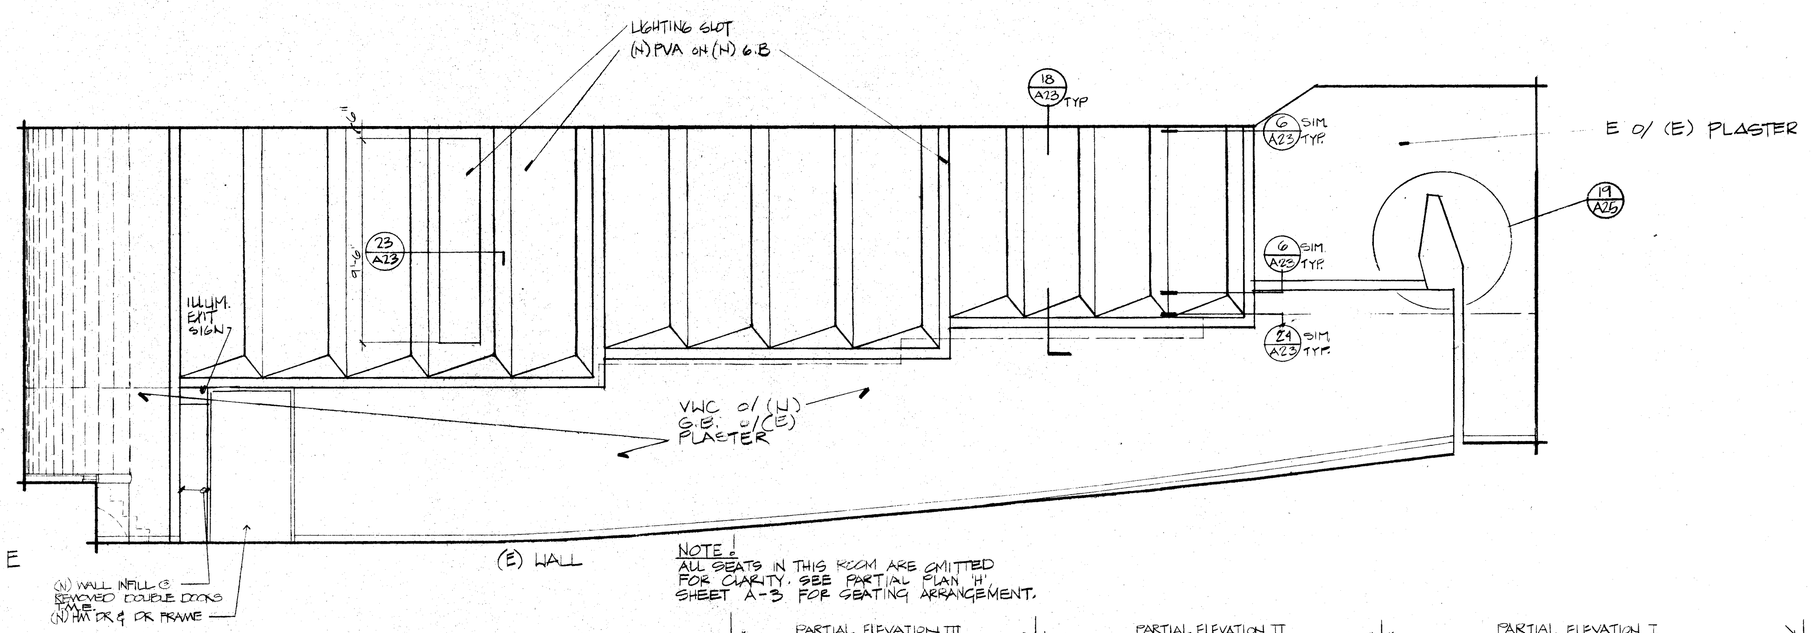


101 AUDITORIUM - PARTIAL ELEVATIONS
ALTERNATE 1

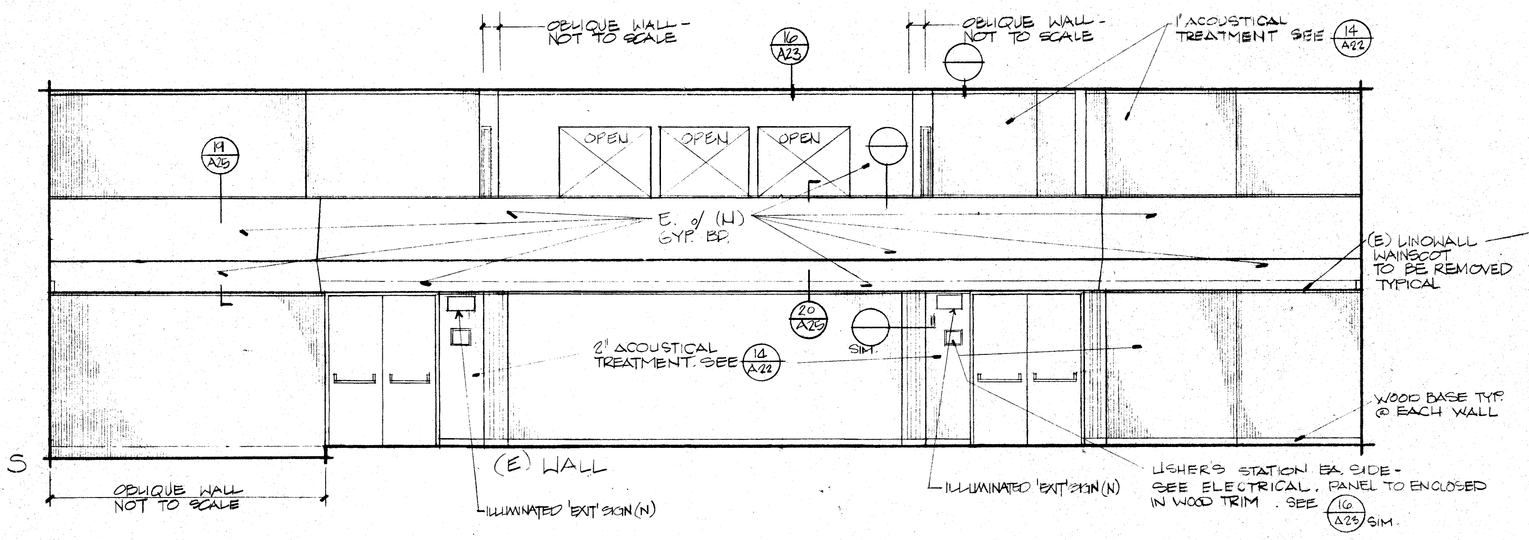


102 LOBBY
ALTERNATE 1

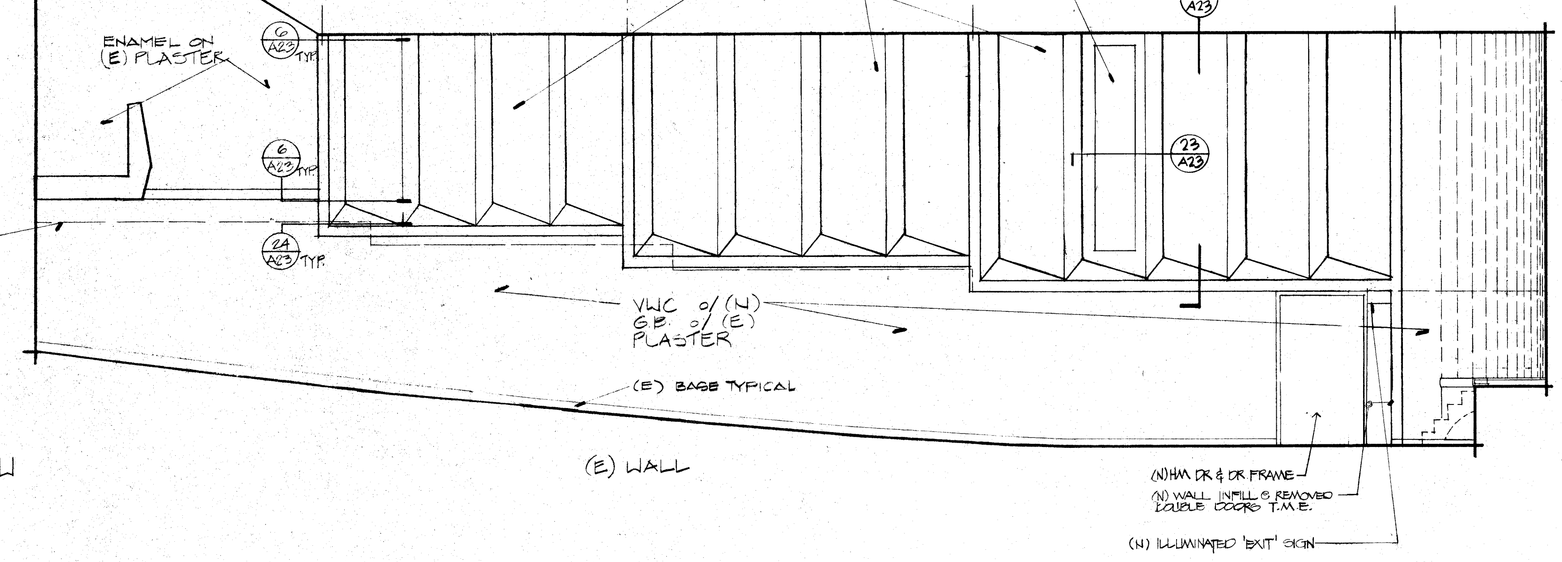


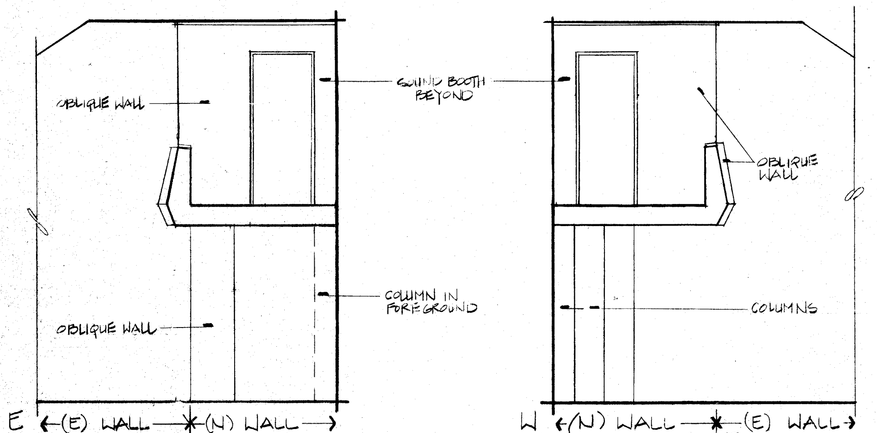





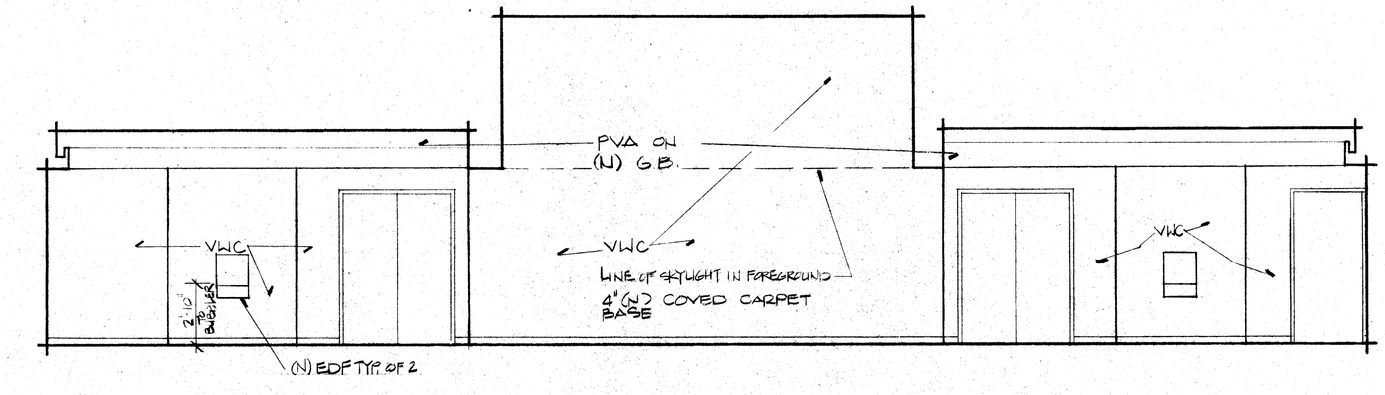


106 CLOSET

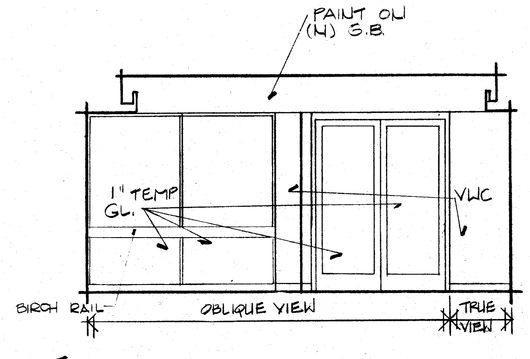approved

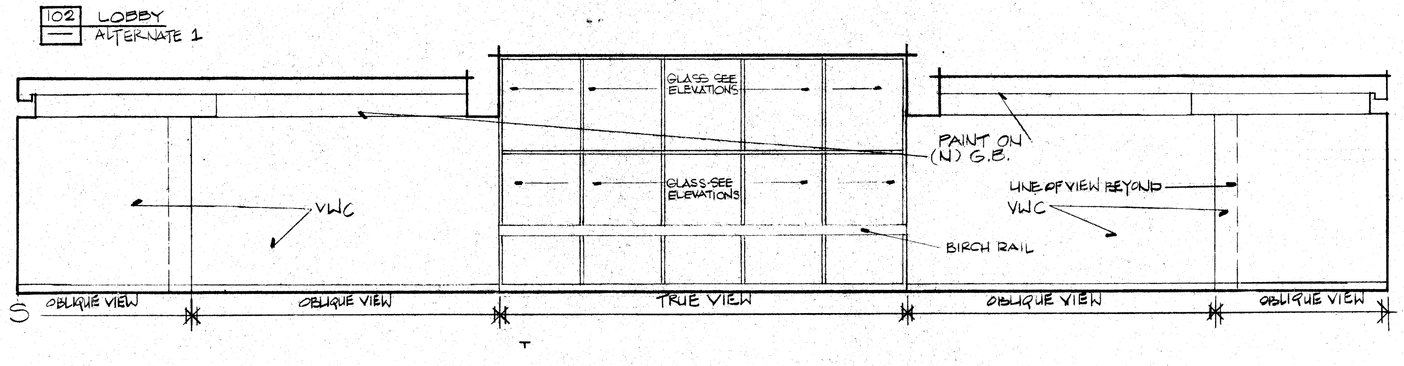C - 1128
C - 3269
C - 3132
C - 6564X

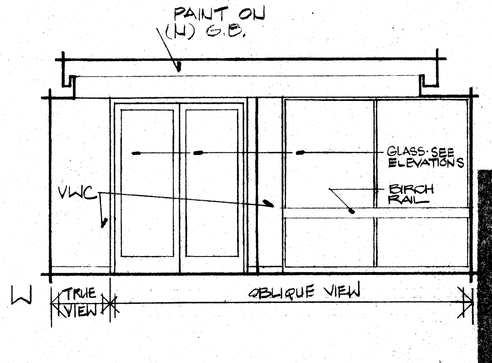David A. Quenzler

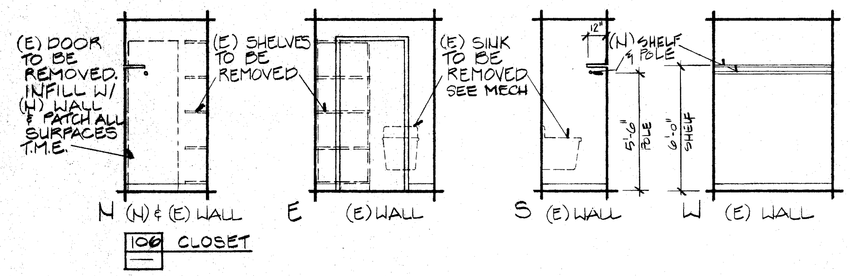
biggar frapwell ghezzi cartnal
architects planners
311 south real road box 9698
bakersfield california 93309
805 832 8122


© copyrighted 1986

INTERIOR ELEVATIONS 1/4" = 1'-0"

BLAIR LEARNING CENTER RECONSTRUCTION

900 baker street west bakersfield california

job 85.102

date 3 OCT 1986

sheet A16

biggar frapwell ghezzi cartnal