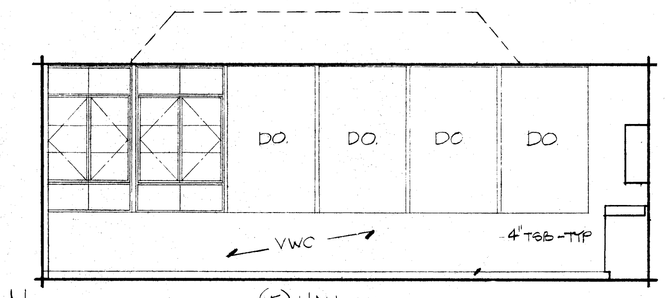

111 CLASSROOM

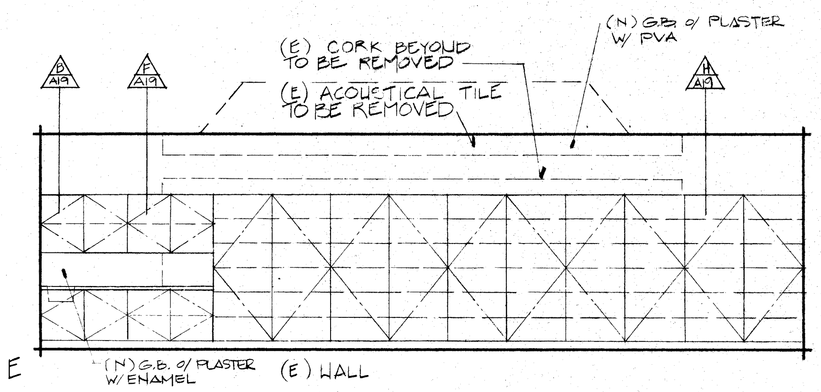

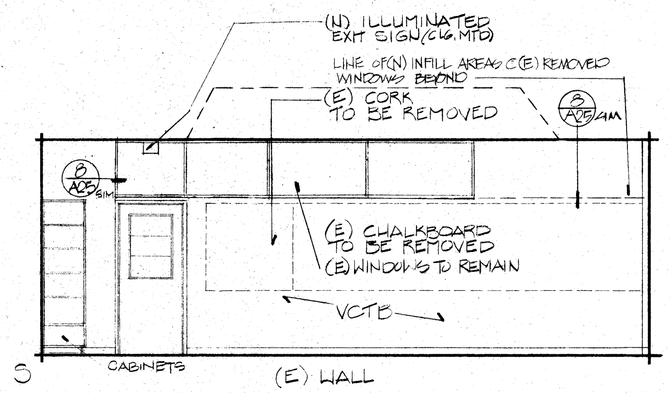

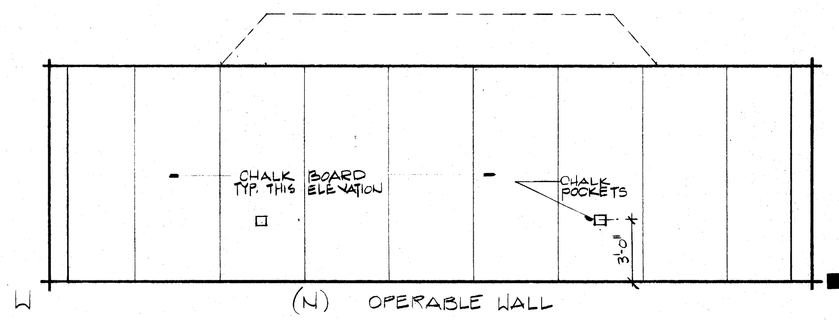

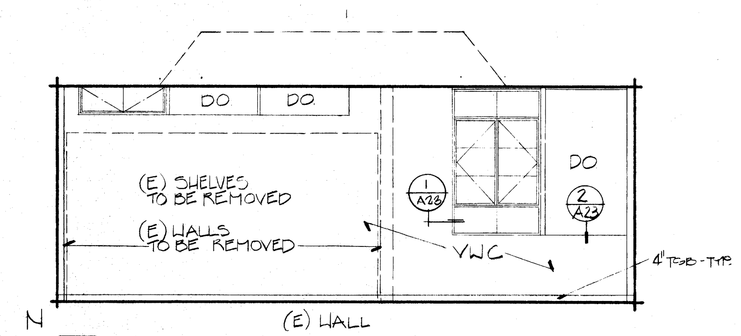

112 CLASSROOM

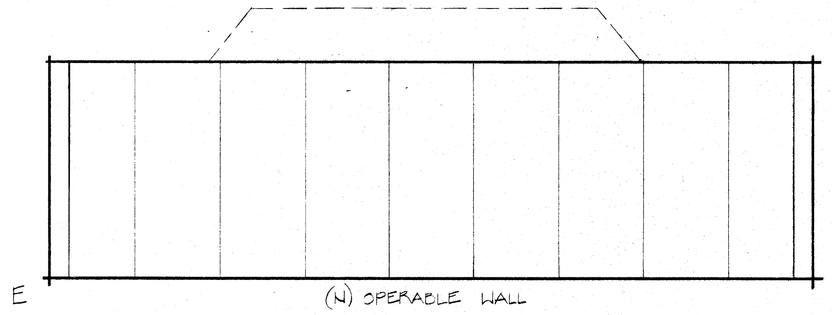

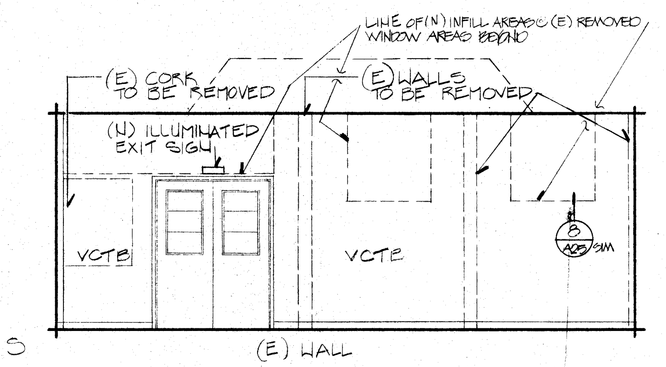

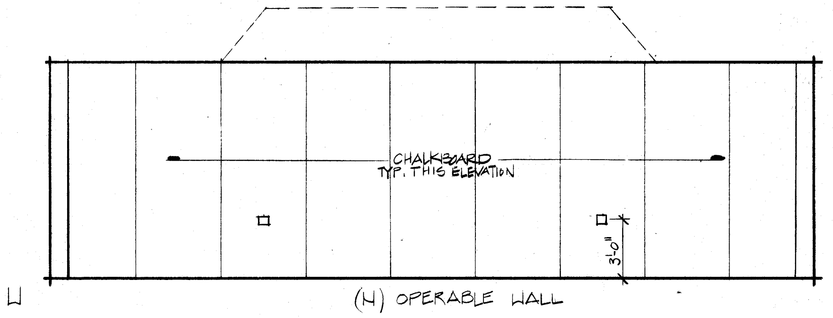

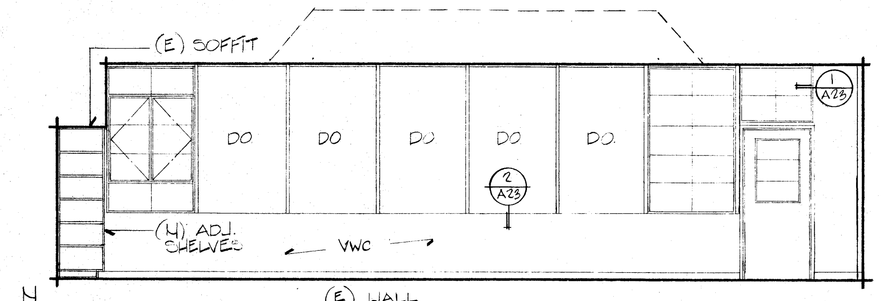

113 CLASSROOM

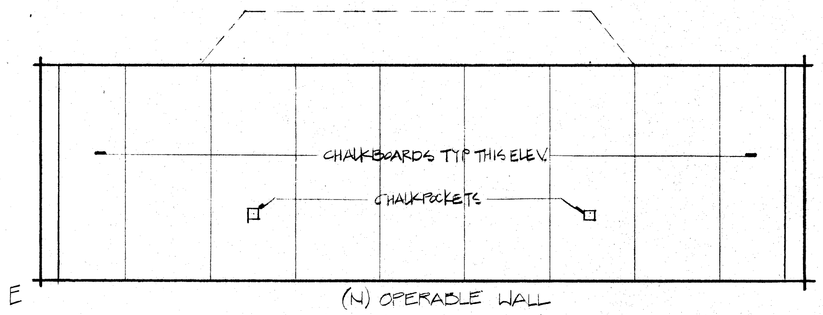

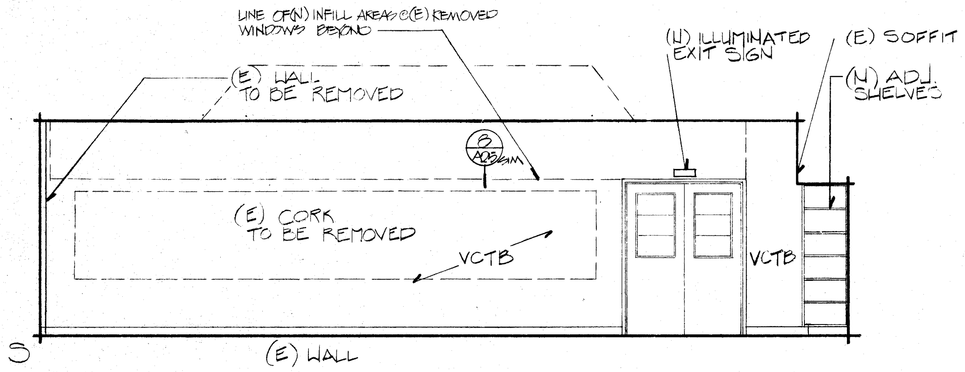

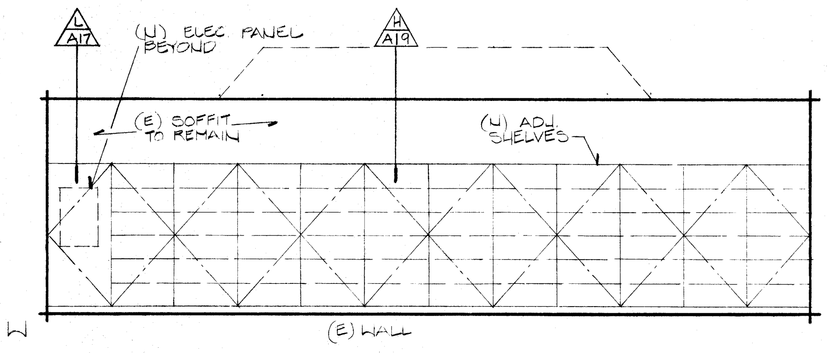

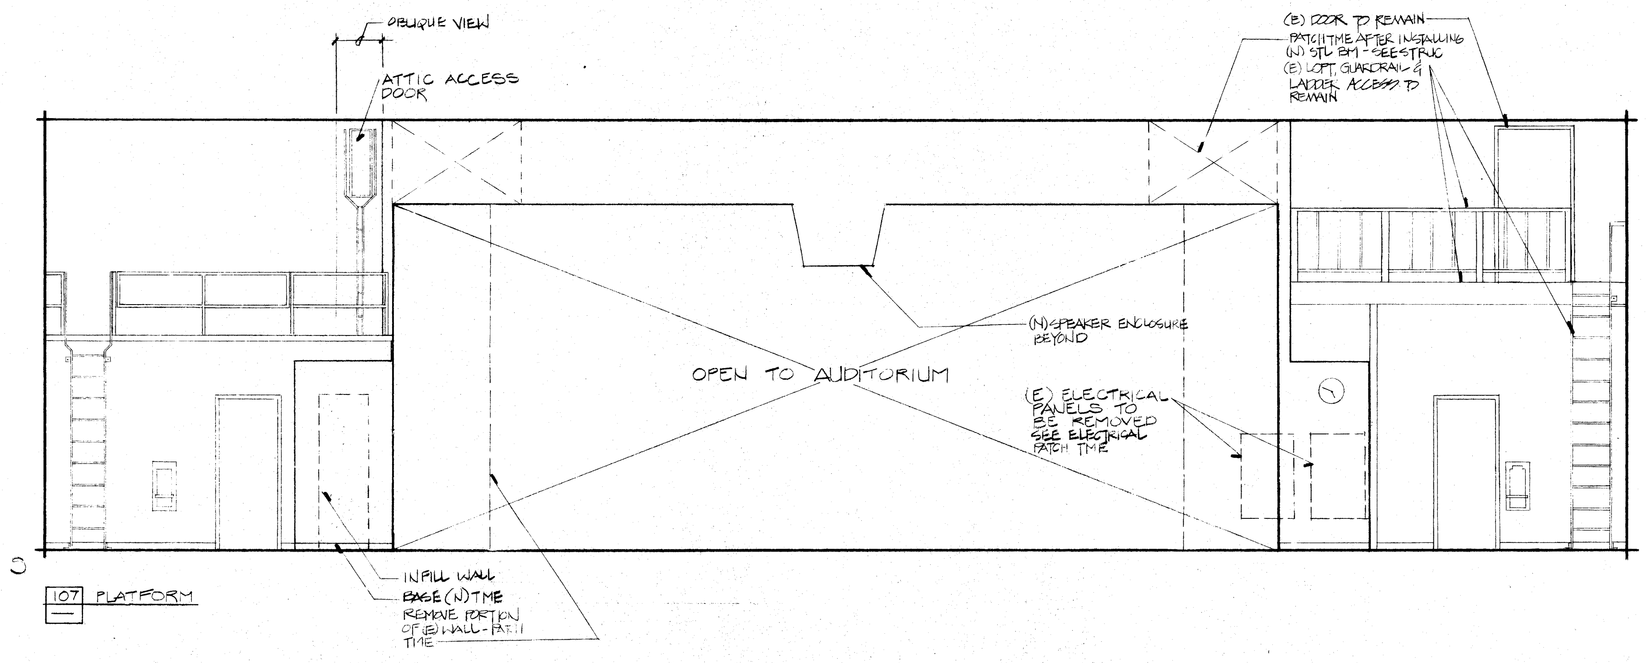

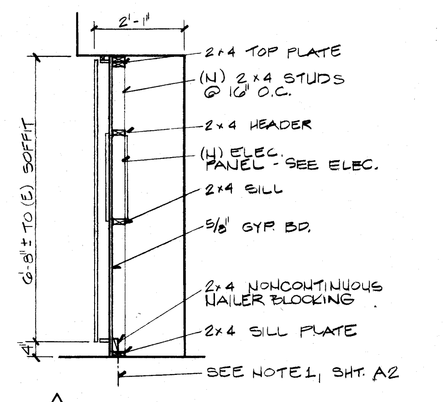

CAB. SECTION @ ELEC. PANEL
1/2" = 1'-0"

approved

C - 1128
C - 3269
C - 3132
C - 6564K

DAVID R. CARTNAL

biggar frapwell ghezzi cartnal
architects planners
31 south real road box 9698
bakersfield california 93309
805 832 8122

© copyrighted 1986

INTERIOR ELEVATIONS 1/4" = 1'-0"

BLAIR LEARNING CENTER RECONSTRUCTION

900 belle terrace, bakersfield, california

job 85.102

date 3 OCT 1986

A17

biggar frapwell ghezzi cartnal