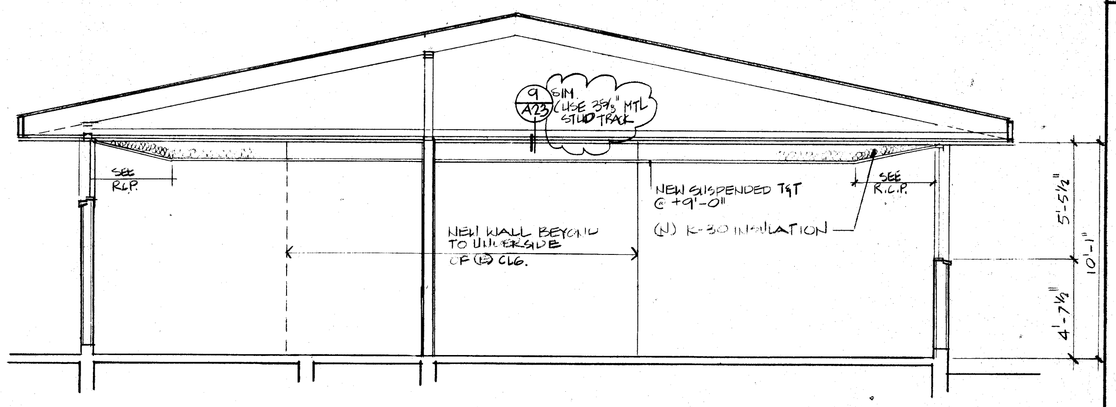

A BUILDING SECTION
1/4"=1'-0"

DOOR SCHEDULE

NO	TYPE	SIZE	FRAME MAT'L	FRAME TYPE	DOOR MAT'L	DOOR THICKNESS	DOOR LOUVER	FIRE RATING	HDWE SET	DETAILS LFT JMB	DETAILS HEAD	DETAILS RT JMB	REMARKS
615	A	3'-0" x 7'-0"	(E)	(E)	WD								(N) DOOR IN (E) FRAME
617	—												NO CHANGE
618	—												NO CHANGE
619 *	D	PR 3'-0" x 7'-0"	HM	F *	HM	24			29 *	9 A26	4 A28	3 A26	
620 *	A	3'-0" x 7'-0"	HM	A	WD		6"x24"		30 *	8 A26	26IM A26	7 A26	
621 *									34 *				NO CHANGE, U.O.N.
622 *	A	3'-0" x 7'-0"	HM	A	WD			45 MIN	31 *	2 A25	25IM A25	1 A28	
623 *	D	3'-0" x 7'-0"	(E)	(E)	HM	24			32 *				(N) DOOR IN (E) FRAME
624 *	B	3'-0" x 7'-0"	HM	E *	HM				33 *	10 A26	16IM A22	3 A28	

DOOR SHEDULE NOTES

1. REFER TO SHEETS A-7 AND A-8 FOR INFO. NOT SHOWN, AN * (ASTERISK) INDICATES A DOOR NO, FRAME, OR HARDWARE SET ADDED BY THIS ADDENDA.
2. DOORS 601, 602, 603, 604 AND 616 ARE DELETED BY THIS ADDENDA, REFER TO SHT A-8.
3. REFER TO SHTS. A7 X A8 FOR DOOR & FRAME TYPES NOT SHOWN.

FRAME TYPES

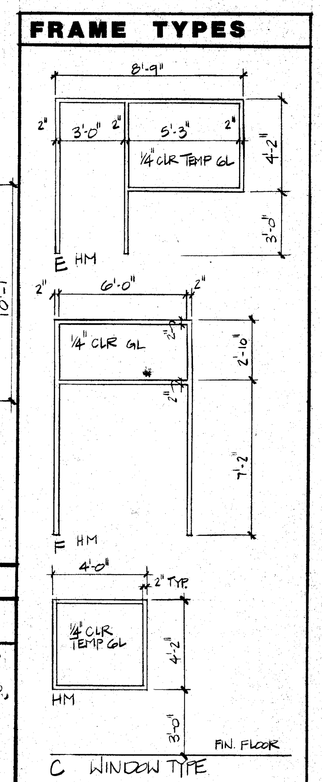

C WINDOW TYPE

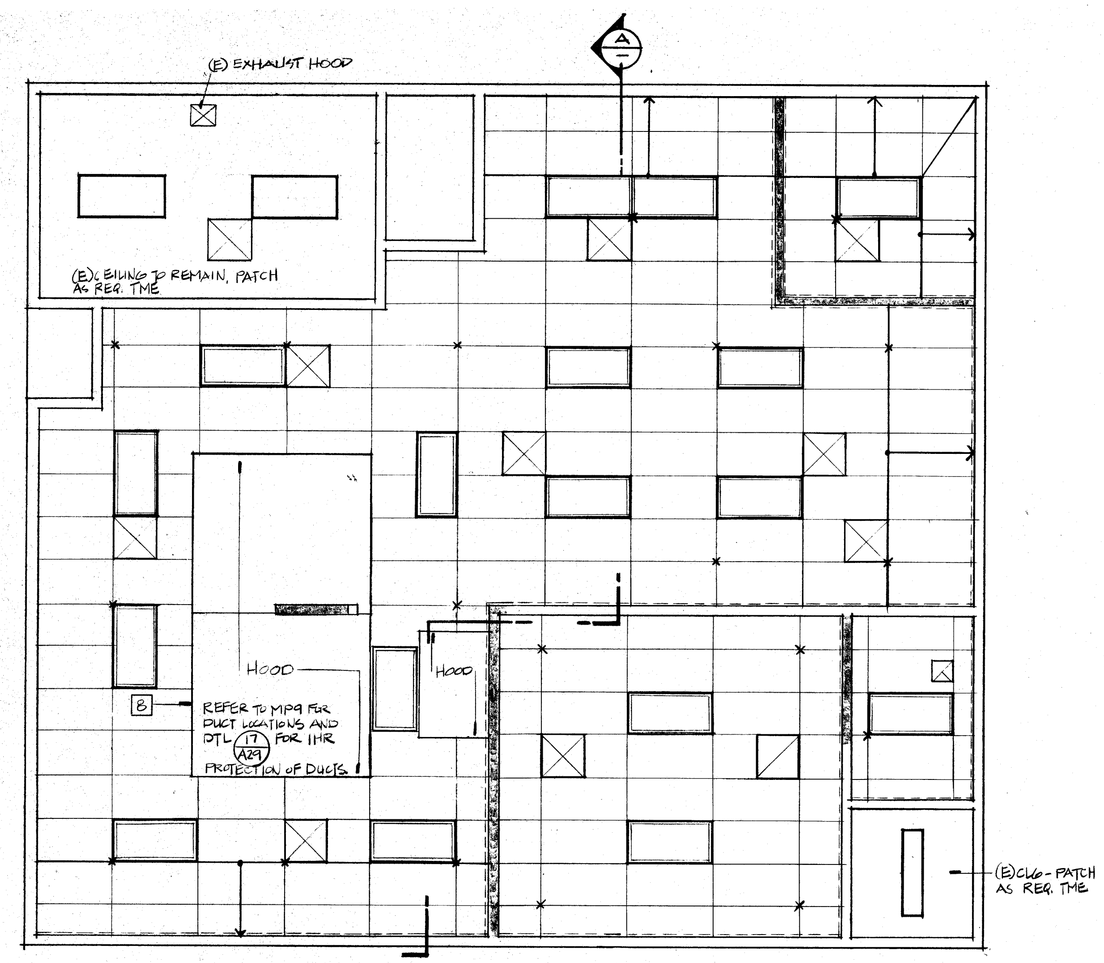

REFLECTED CEILING PLAN

LEGEND

RCP (R)	DENOTES REFL CEILING PLAN DELETES RELOCATED
	(E) WALL TO REMAIN
	(E) WALL TO BE REMOVED
	NEW CONSTRICTION
	T & T-BAR CEILING
	RECESSED FLUOR. LIGHT FIXTURE
	MECH GRILLES - SEE MECH.

EQUIPMENT SCHEDULE

1. POT WASHING SINKS (RELOCATED)
2. VEGETABLE PREPARATION TABLE (NIC)
3. MIXER (NIC)
4. FREEZER (RELOCATED)
5. OVEN (NIC)
6. RANGE (RELOCATED) SEE NOTE 4 BELOW
7. RANGE (NIC)
8. EXHAUST HOOD (NEW)
9. REFRIGERATOR (RELOCATED)
10. REFRIGERATOR (RELOCATED)
11. COUNTERTOP TOASTER (NIC)
12. PROOF BOX (NIC)
13. STEAM KETTLE (NIC)
14. FRYER (N.I.C.)
15. DRYER (N.I.C.)
16. WASHER (N.I.C.)
17. MEAT SLICER (NIC)

GENERAL NOTES

1. ALL EQUIPMENT, TABLES, CABINETS SHOWN TO BE REMOVED SHALL BE RETURNED TO OWNER.
2. REMOVE PORTION OF (E) LIP FOR POT WASHING SINK, REPLACE WITH (N) S.S. PIECE TO TRANSITION TO (N) S.S. COUNTER. WELD ALL CONNECTION POINTS CUT, AND GRIND SMOOTH.
3. REMOVE ALL (E) FLOORING AND T.S.B AND PREPARE SURFACE FOR (N) SHT. VINYL FLOORING - TYP FOR ALL ROOMS SHOWN. NOTE: 6" COVE BASE TYPICAL AT ALL SHT.VNL.
4. VERIFY SIZE OF EQUIP. IF EQUIP DOES NOT FIT IN BETWEEN WALLS W/ ½" CLR. BETWEEN HEAT PROTECTION & EQUIP., NOTIFY ARCHITECT.

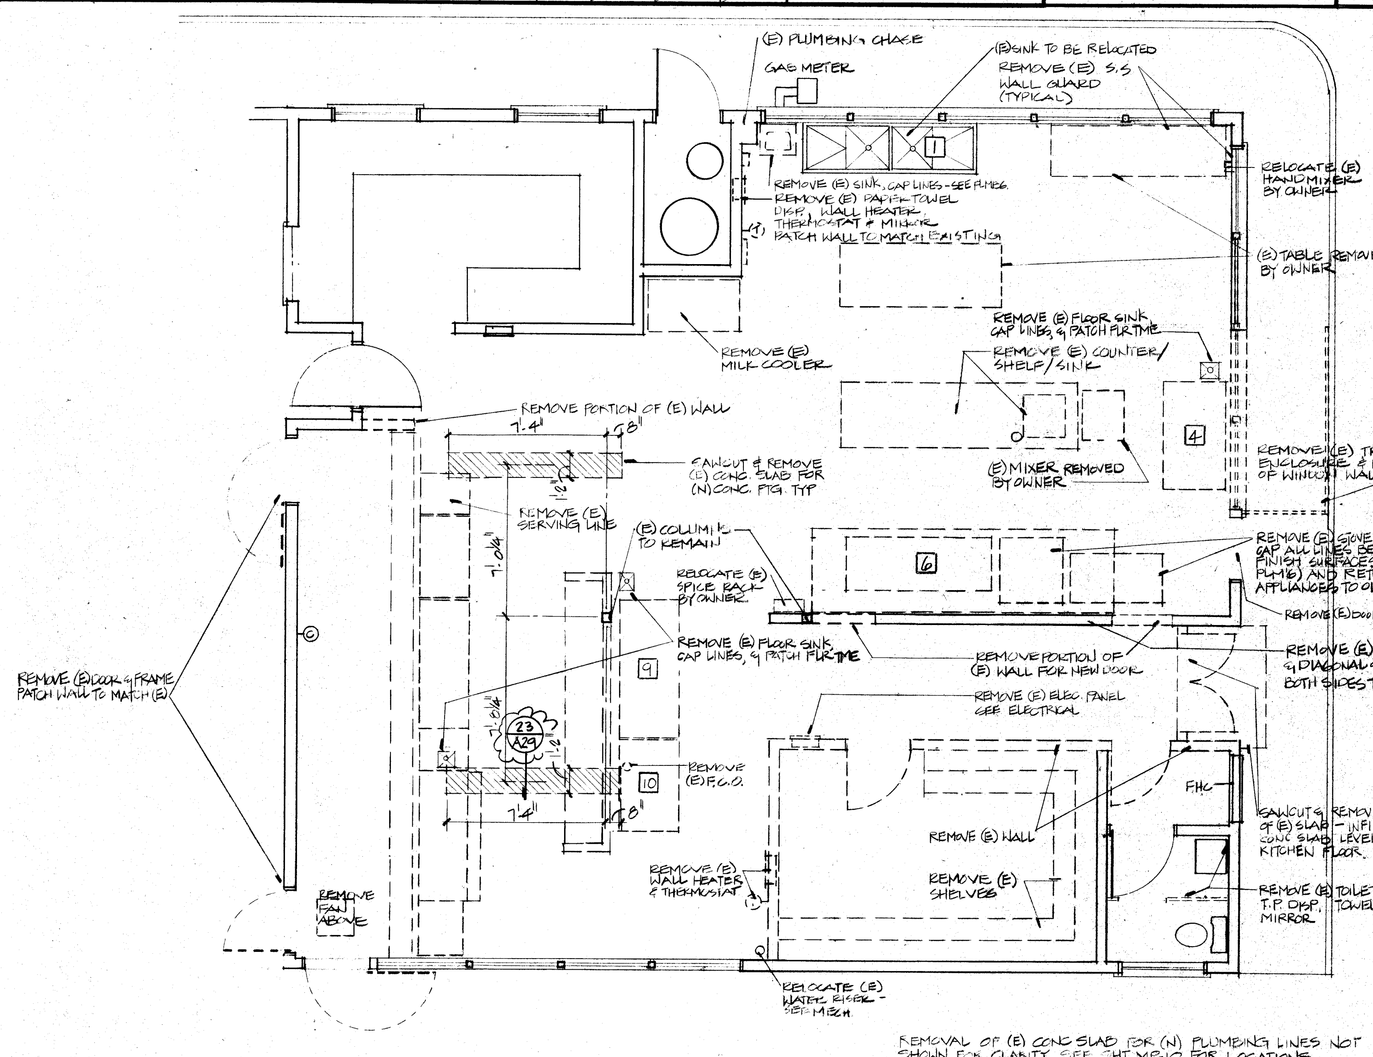

DEMOLITION PLAN

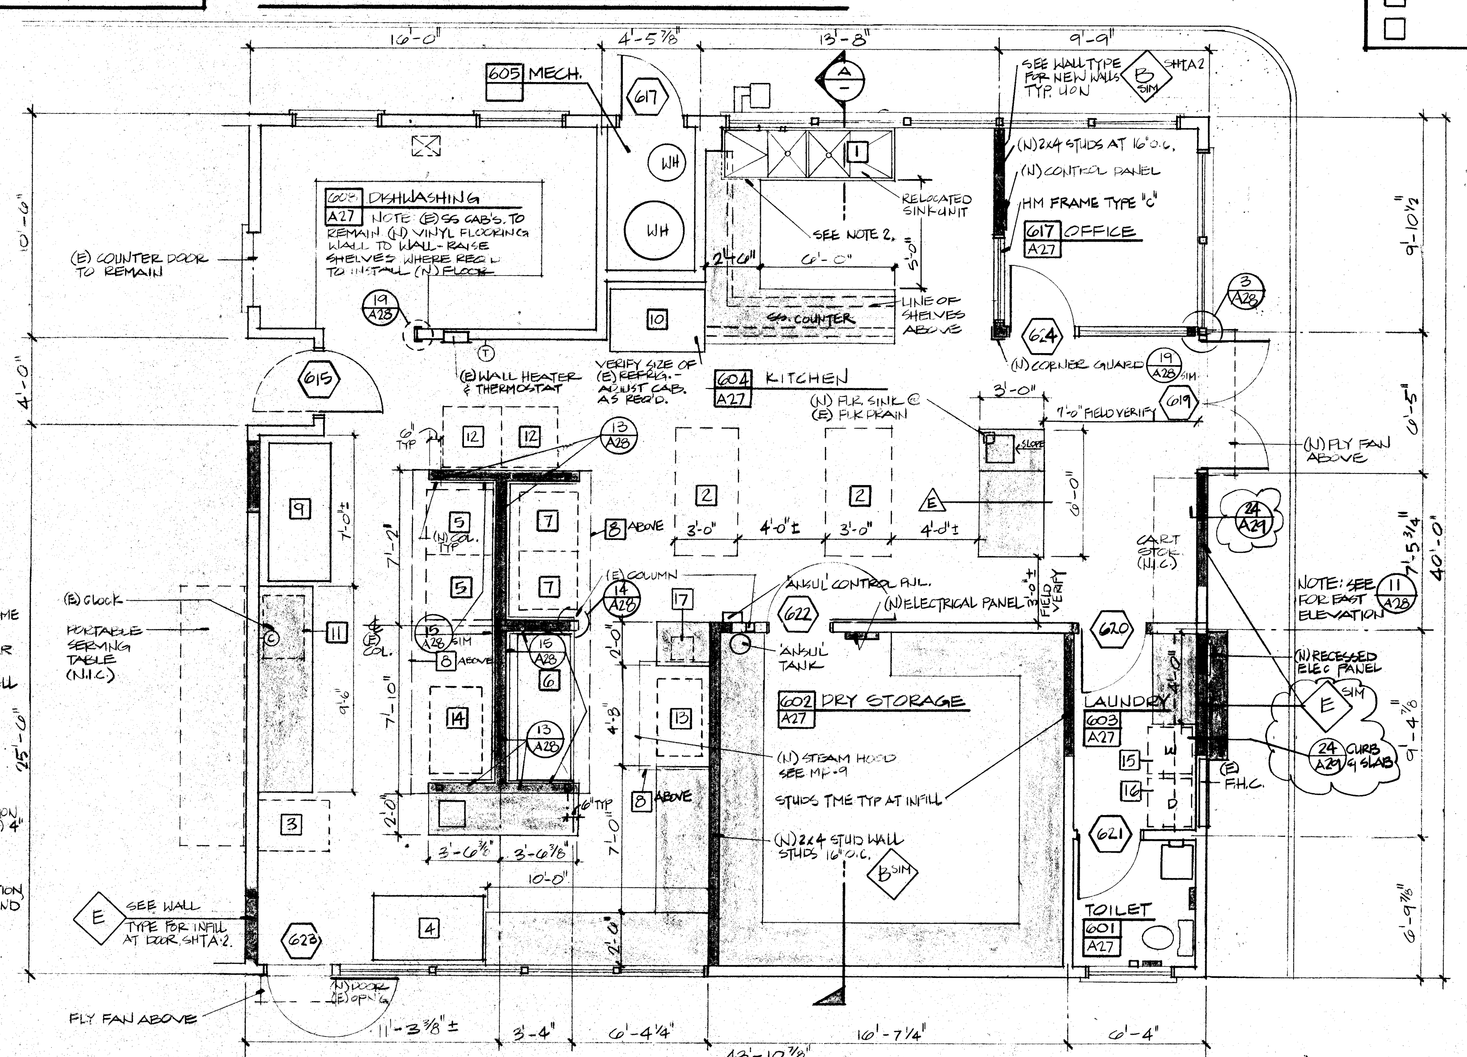

FLOOR PLAN
1/4" = 1'-0"

NOTE: SEE 7/A29 FOR FOUNDATION PLAN

REMOVAL OF (E) CONC SLAB FOR (N) PLUMBING LINES NOT SHOWN FOR CLARITY. SEE SHT MP-10 FOR LOCATIONS. REMOVE SLAB BY SAW CUTTING

approved

BY G. Sotter

C-3269
C-3132
C-6564 K

DAVID R. CARTNAL

© copyrighted 1987

bfgc inc.
architects planners
31 south real road box 9698
bakersfield california 93309
805 832 8122

ADDENDUM #1

SCALE: 1/4"=1'-0"

PLANS - DEMOLITION, FLOOR, REFL. CLG., AND BLDG SECTION

BLAIR LEARNING CENTER RECONSTRUCTION

900 belle terrace, bakersfield, california

job 85:102

date 13 FEB, 1987

sheet A2.0

bfgc architects - planners