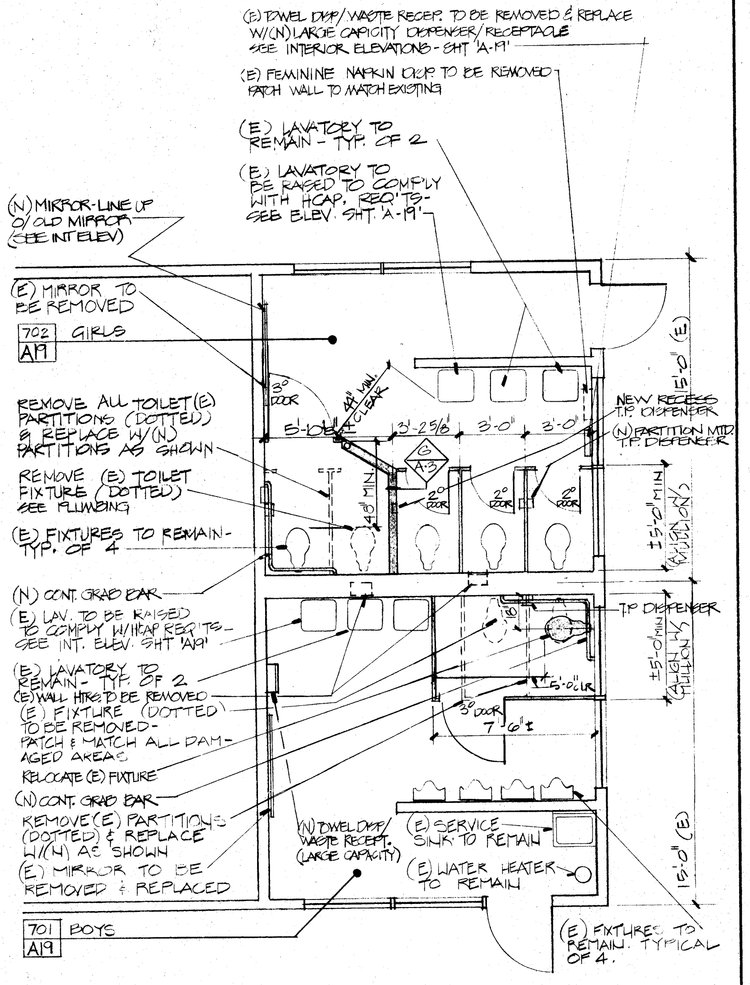

PARTIAL PLAN G
1/4" = 1'-0"

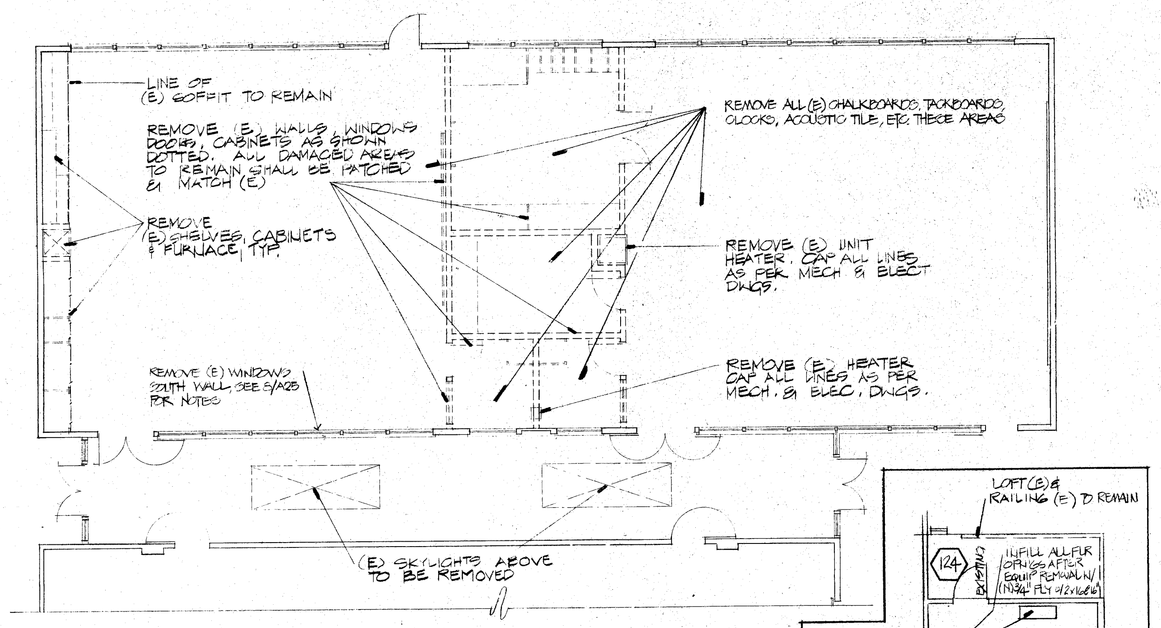

PARTIAL PLAN H
BUILDING 1 PARTIAL DEMOLITION PLAN
1/8" = 1'-0"

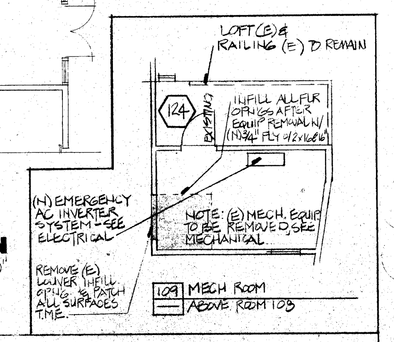

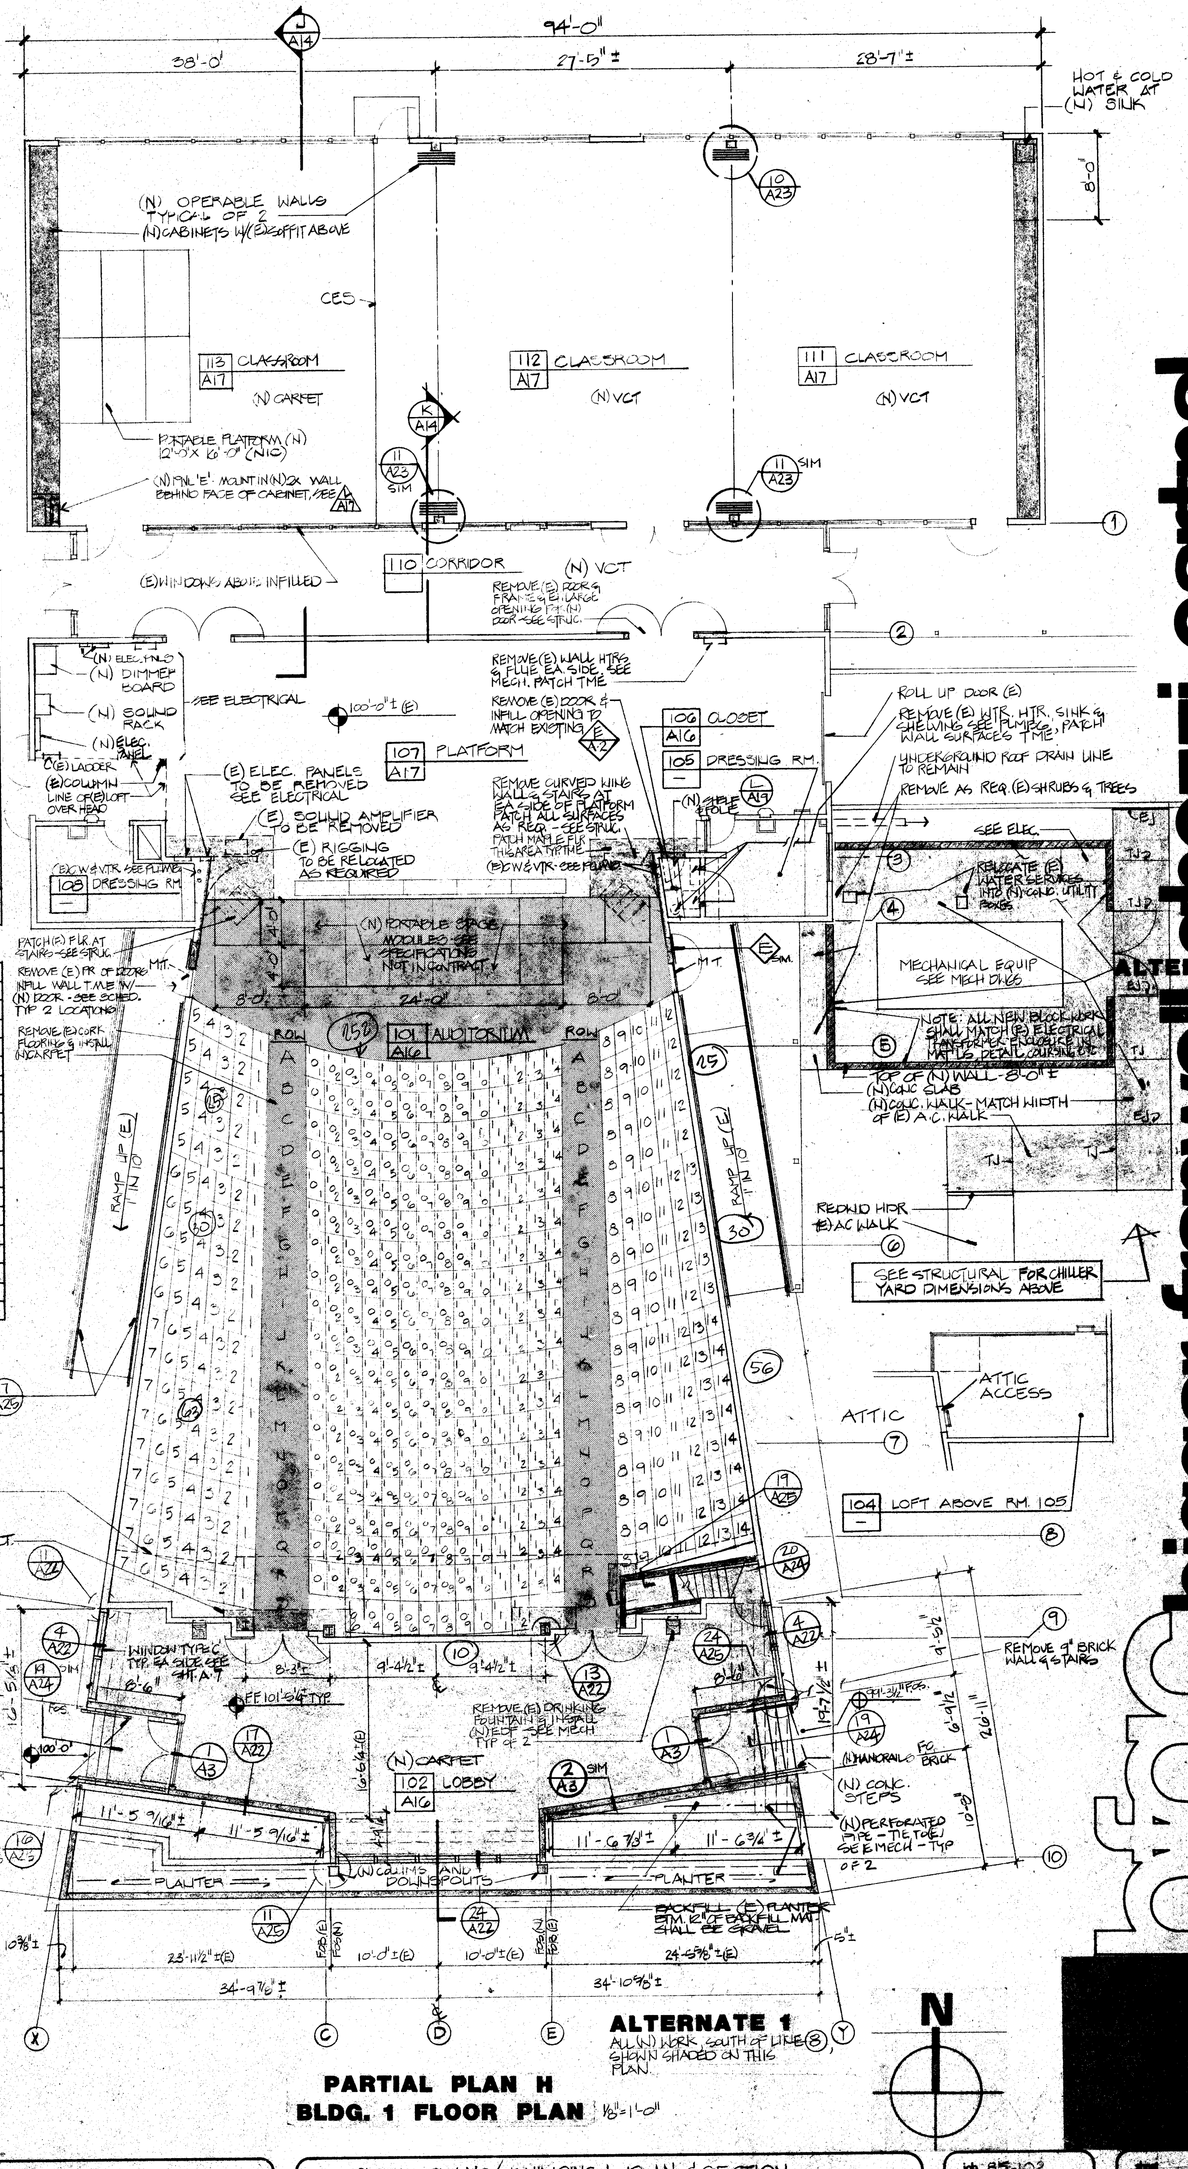

PARTIAL PLAN H
BLDG. 1 FLOOR PLAN 1/8" = 1'-0"

SEATING REUPHOLSTERY SCHEDULE (NOT IN CONTRACT)

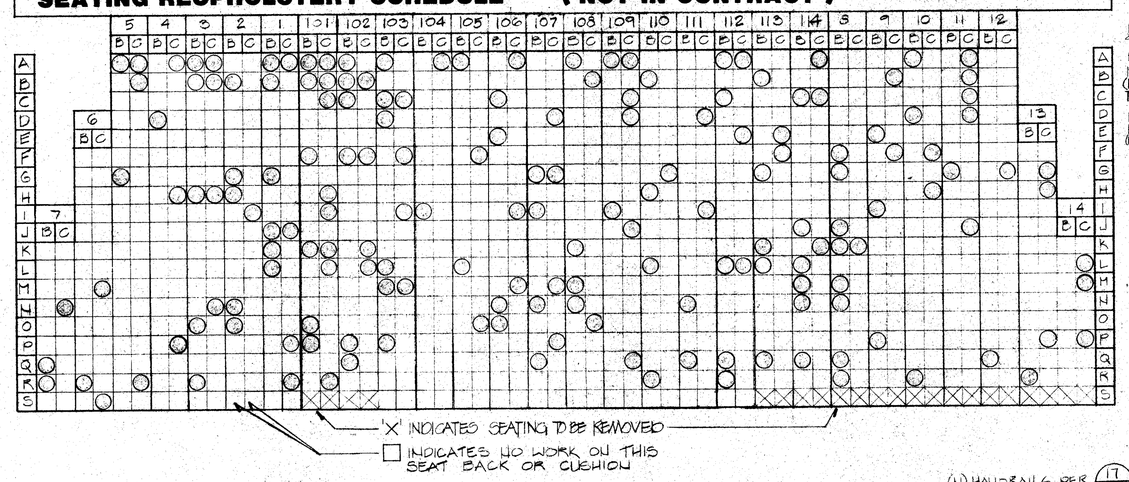

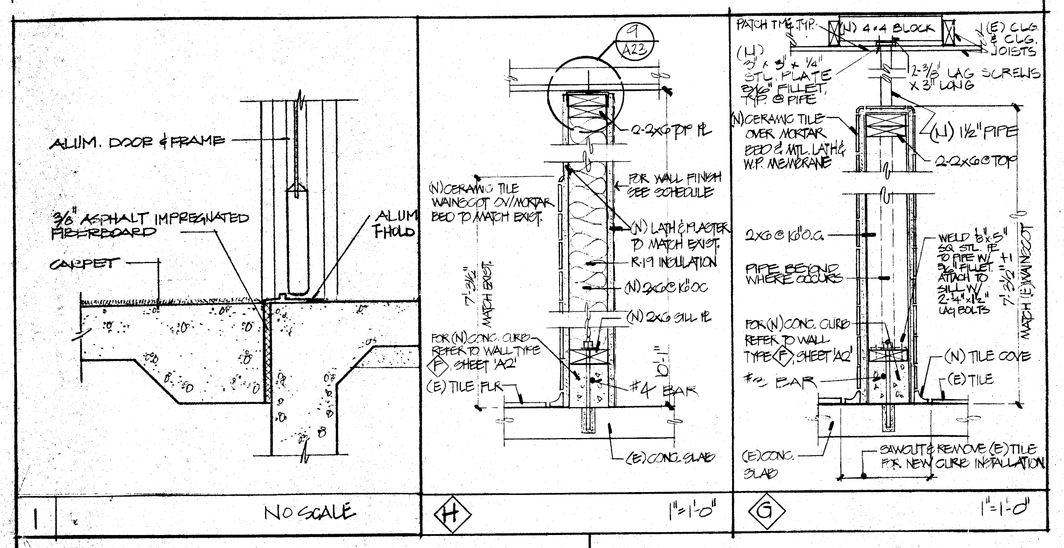

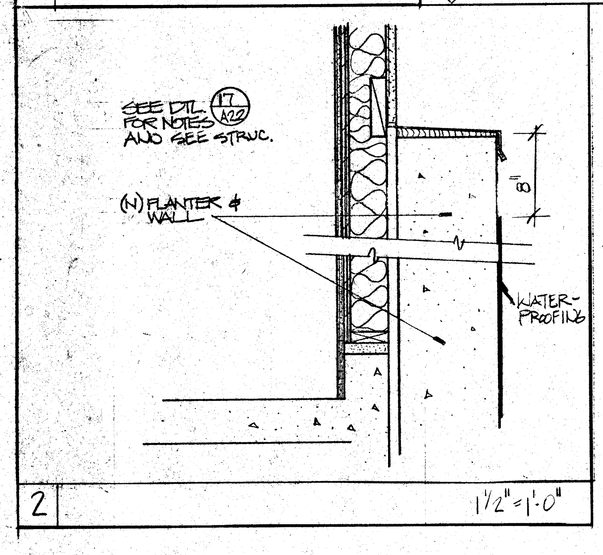

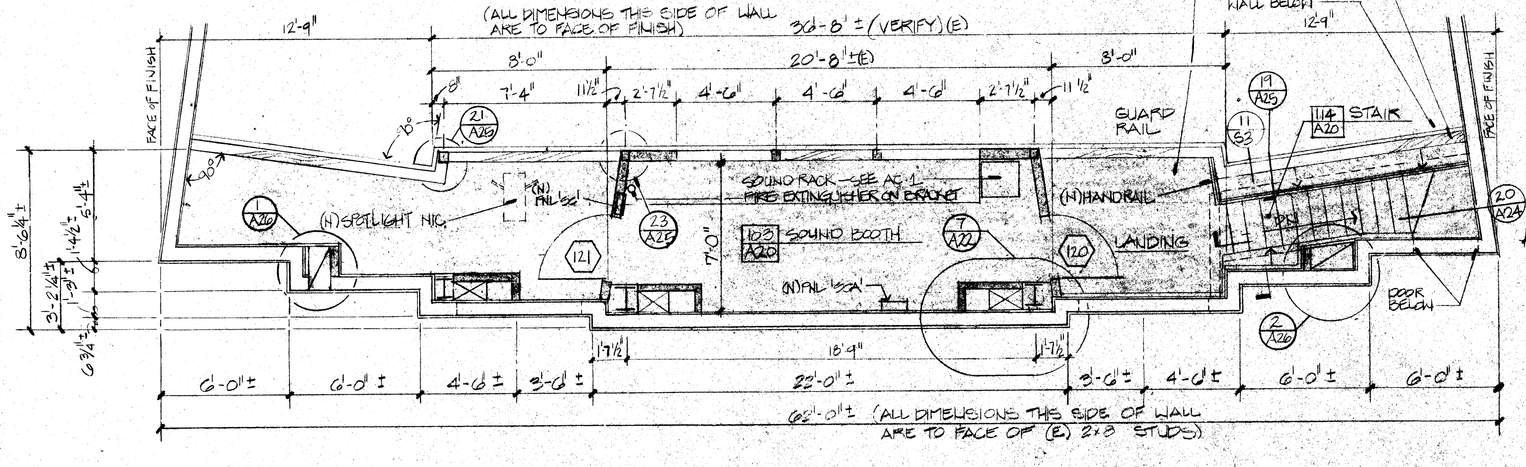

PARTIAL PLAN J 1/4" = 1'-0"
ALTERNATE 1

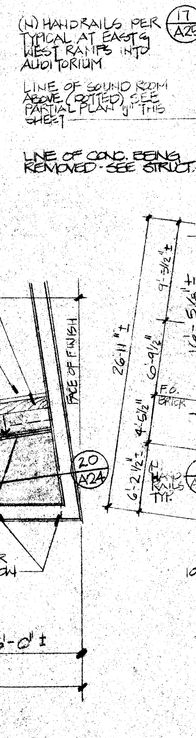

C-1128
C-3269
C-3132
C-6564

DAVID R. CARTNAL

bigger frapwell ghezzi cartnal
architects planners
31 south real road box 9698
bakersfield california 93309
805 832 8122

© copyrighted 1986

approved

CK

PARTIAL PLANS/ BUILDING 1 · PLAN & SECTION

BLAIR LEARNING CENTER RECONSTRUCTION

900 belle terrace, bakersfield, california

job 85-102

date 3 OCT 1986

sheet A3

bigger frapwell ghezzi cartnal