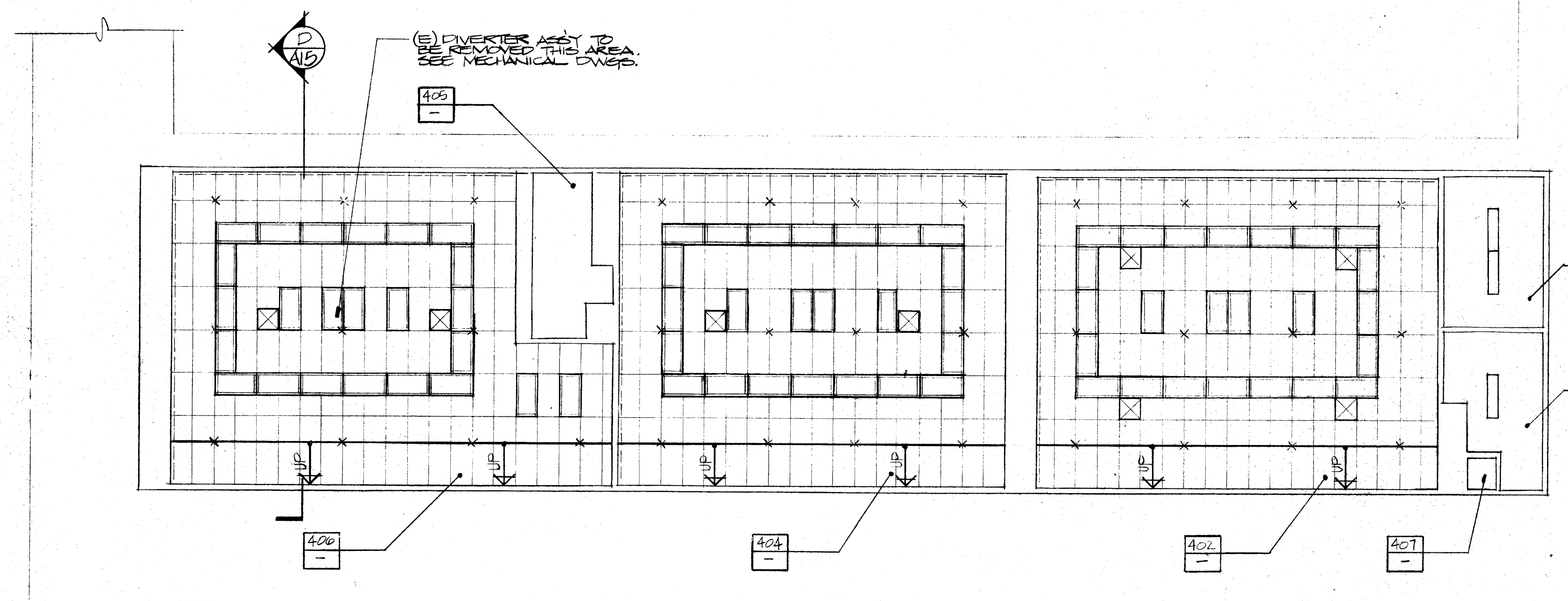

BUILDING 4

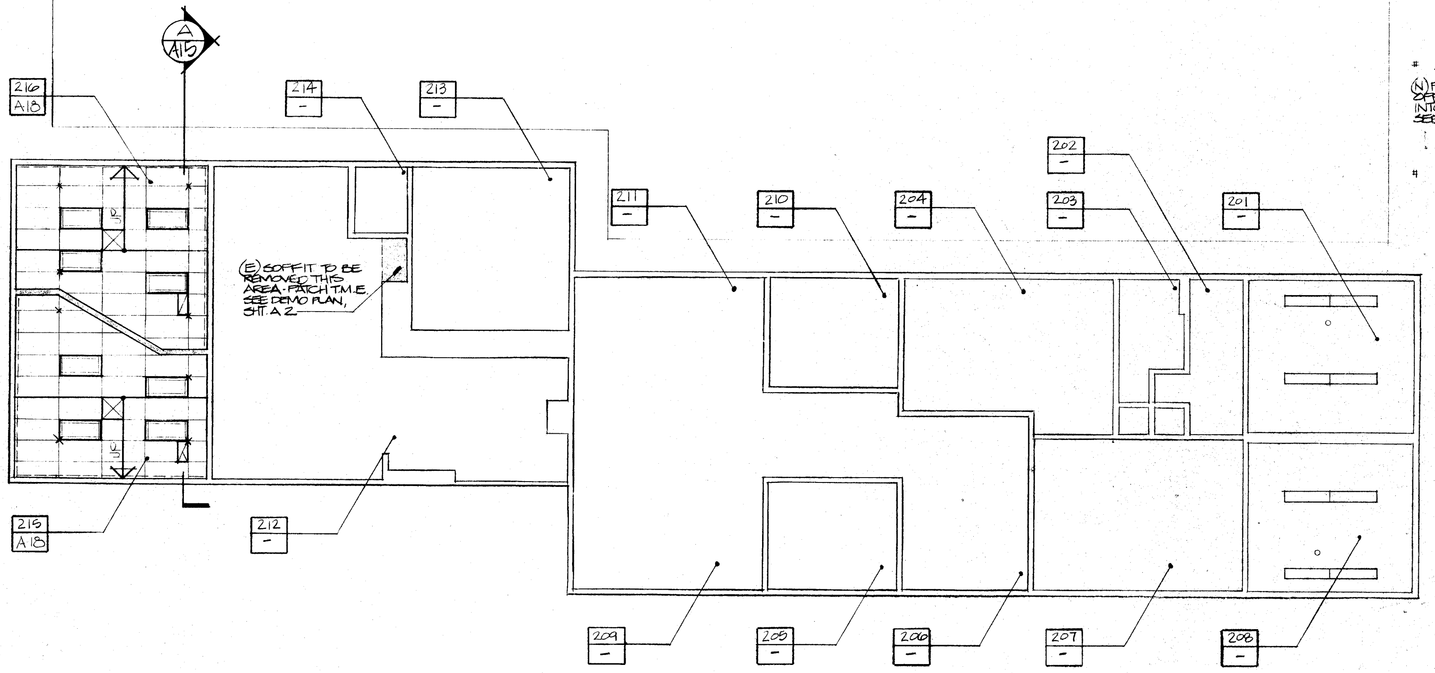

BUILDING 2

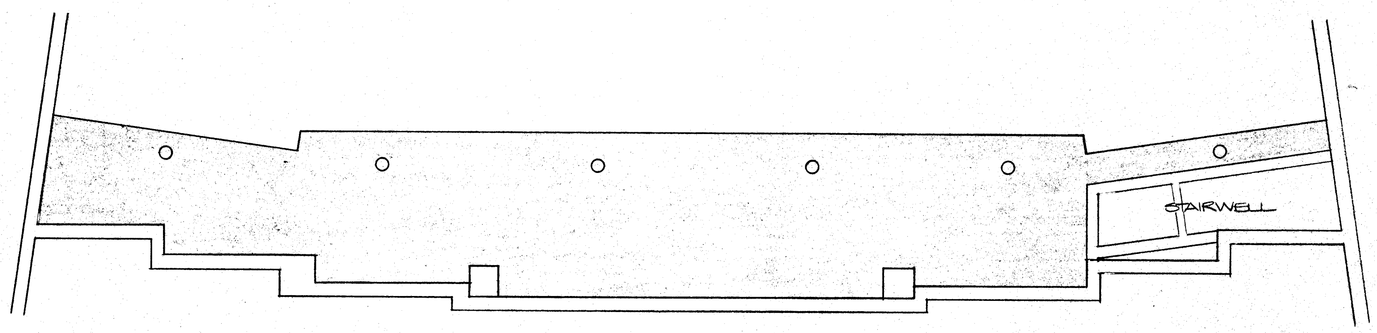

PARTIAL PLAN UNDER SOUND BOOTH 1/4"=1'-0"

ALTERNATE 1

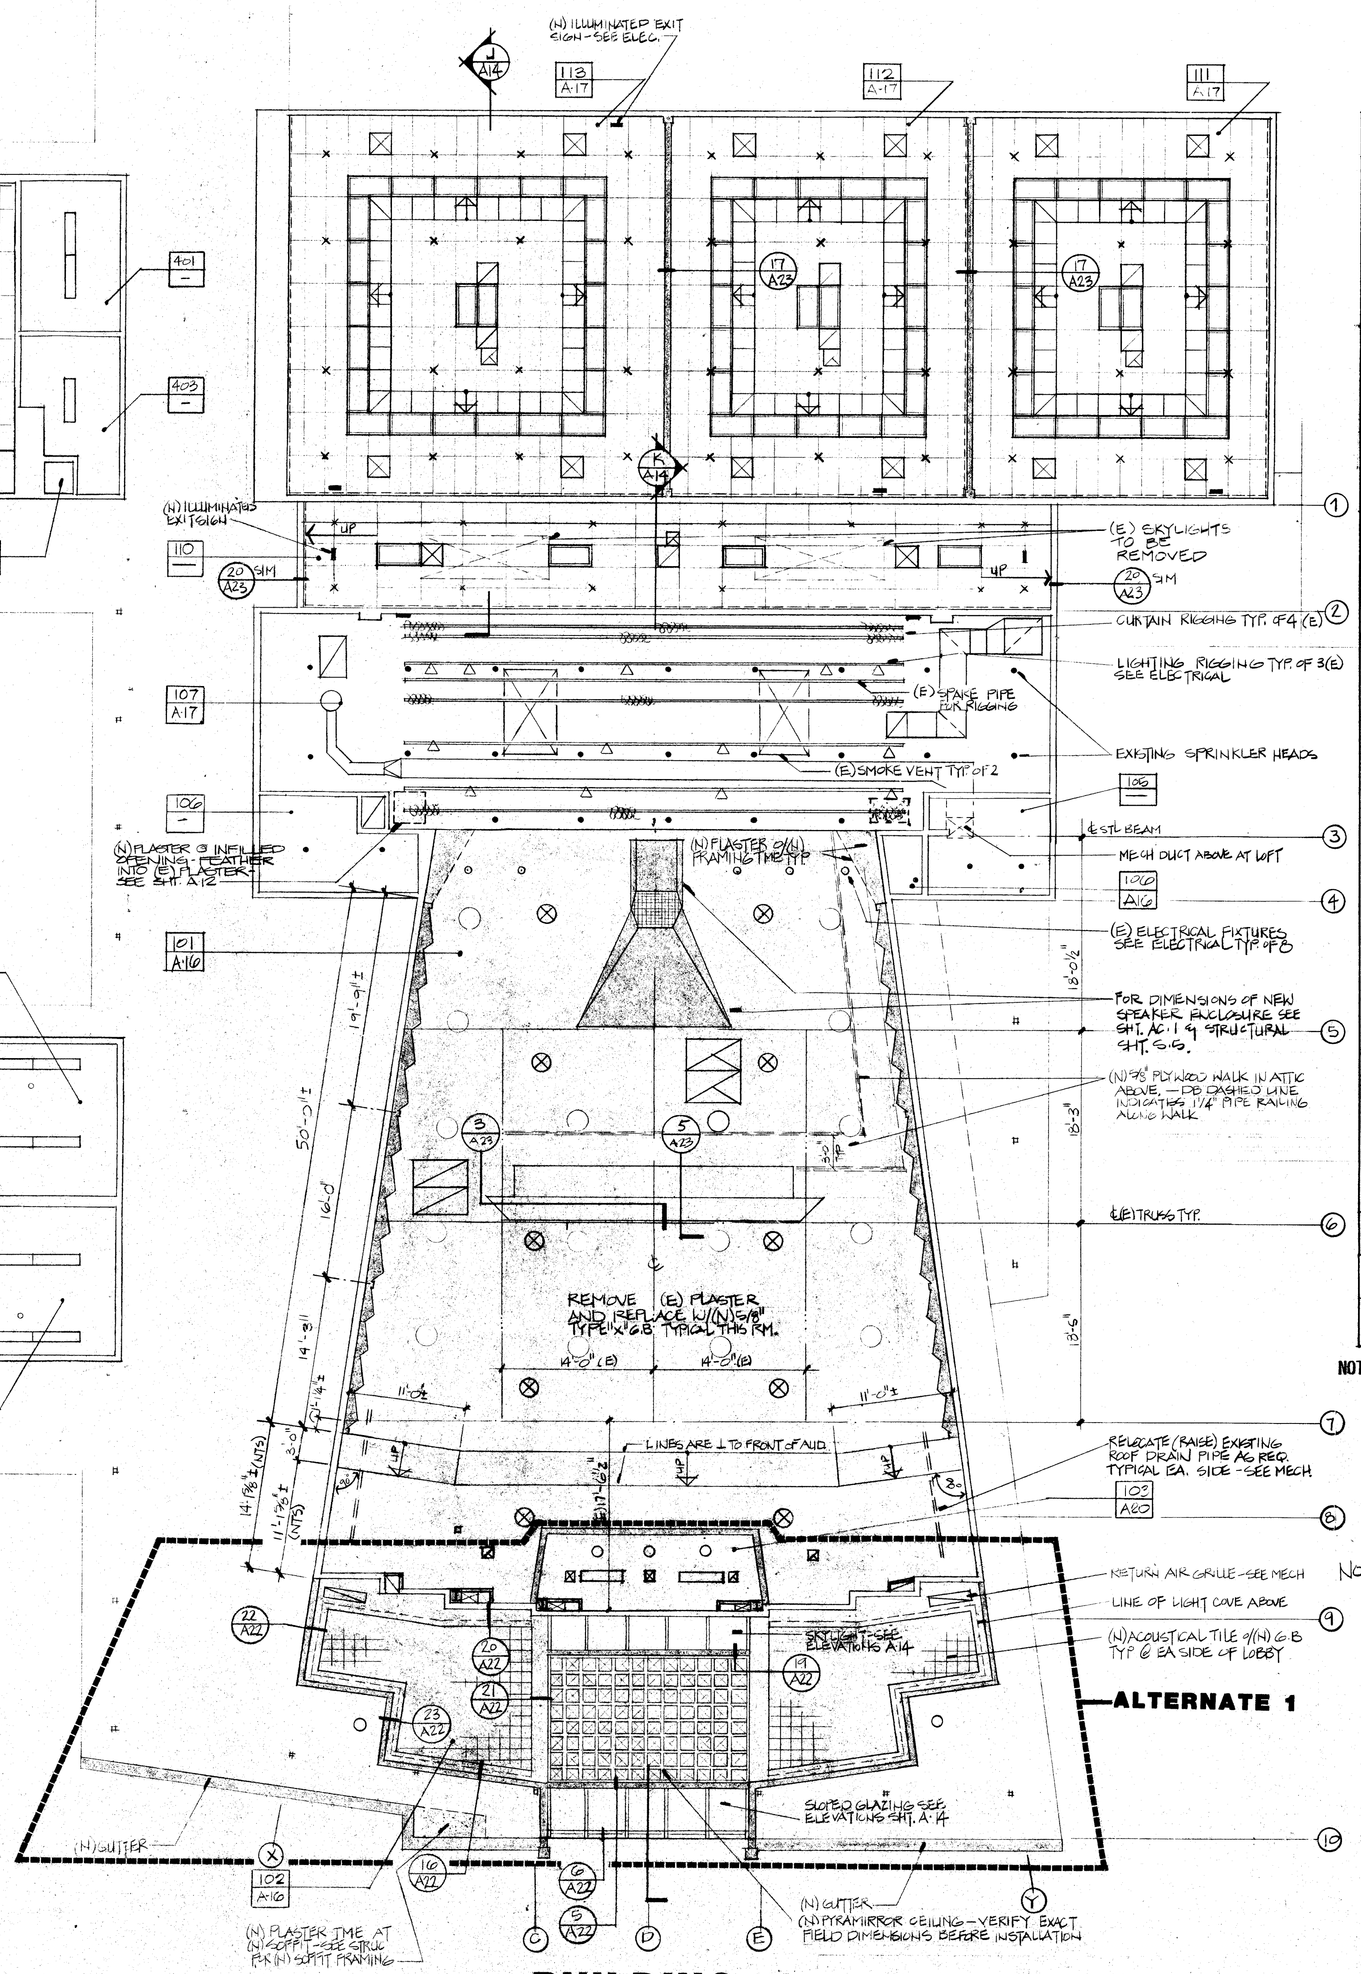

BUILDING 1

LEGEND

CEILING GRID TO BE FREE OF WALLS WHERE DASHED LINES OCCUR AS REFLECTED CEILING PLAN PER 1/A12

TYP 12 GA HANGER WIRES AT ALL CORNERS OF LIGHT FIXTURES AND AIR TERMINALS

TYP CROSS RUNNERS AT 2'-0" OC.

SPLAY WIRES PER SEE REFLECTED CLG PLAN FOR LOCATION, ATTACH TO STRUCTURE ABOVE PER 2/A17

TYP MAIN RUNNERS AT 4'-0" OC.

TYP 12 GA HANGER WIRES 8' FROM WALLS THEREAFTER AT 4'0" OC. ATTACH TO STRUCTURE ABOVE PER 2/A17

ATTACH CEILING GRID TO TWO ADJACENT WALLS WHERE NO DASHED LINES ARE SHOWN ON REFLECTED CEILING PLAN PER 2/A12

TILE & T-BAR CEILING ARMOR, WHERE OCCURS, INDICATES SLOPED CEILING (N)

5/8" GYP. BD. (N)

P.C. PLASTER (N)

RIB LATH & VINYL FACED INSULATION (N)

RECESSED FIXTURE (N)

SURFACE MOUNTED FIXTURE (N)

PENDANT MOUNTED FIXTURE (N)

RECESSED FIXTURE (EXISTING)

RETURN AIR GRILLE (N)

SUPPLY AIR GRILLE (N)

EXHAUST AIR GRILLE (N)

SUPPLY AIR GRILLE (EXISTING)

SEE ROOF PLAN FOR SOFFIT LIGHTING AT EXTERIOR COVERED WALKWAYS.

UNLESS OTHERWISE NOTED, OR SHOWN, ALL CEILINGS ARE EXISTING TO REMAIN.

FOR ADDITIONAL INFORMATION SEE ELECTRICAL & MECHANICAL DRAWINGS

NOTE: CONTRACTORS SHALL FIELD VERIFY THE LOCATIONS OF EXISTING STRUCTURAL, MECHANICAL, ELECTRICAL AND ARCHITECTURAL ELEMENTS (I.E. STRUCTURAL BRACING, DUCTS, GRILLES, ELECTRICAL FIXTURES, ETC.) IN THE AUDITORIUM. CONTRACTORS SHALL COORDINATE THEIR WORK WITH THE WORK OF OTHER DISCIPLINES AND THE EXISTING CONDITIONS. ANY CONFLICTS SHALL BE PROMPTLY SUBMITTED TO THE ARCHITECT FOR RESOLUTION.

NOTE: SEE SHEET A (COVER SHEET) FOR DEFERRED APPROVAL NOTE ON "PYRAMIRROR" CEILING SYSTEM.

SCALE: 1/8"=1'-0"

REFLECTED CEILING PLANS

approved

C-3289
C-3132
C-6564

bigger frapwell ghezzi cartnal
architects planners
31 south real road box 9696
bakersfield california 93309
805 832 8122

© copyrighted 1986

REFLECTED CEILING PLANS — BUILDINGS 1, 2 & 4

BLAIR LEARNING CENTER RECONSTRUCTION

900 belle terrace, bakersfield, california

job 85-102

date 3 OCT 1986

sheet A9

bigger frapwell ghezzi cartnal