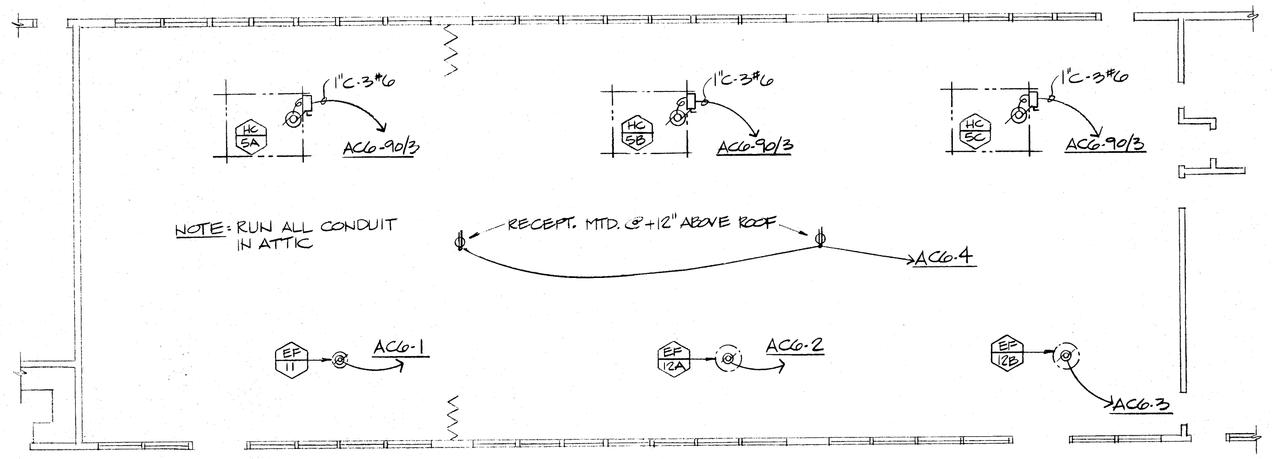

NOTE: ALL WORK SHOWN ON THIS PLAN TO BE ADDENDUM WORK FOR BASE BID.

N

BUILDING 6 PARTIAL FLOOR PLAN

SCALE: 1/8" = 1'-0"

GENERAL NOTE: SEE BASE BID SHT. E-1 FOR SYMBOLS. REFER TO CD19 FOR MECH INFORMATION.

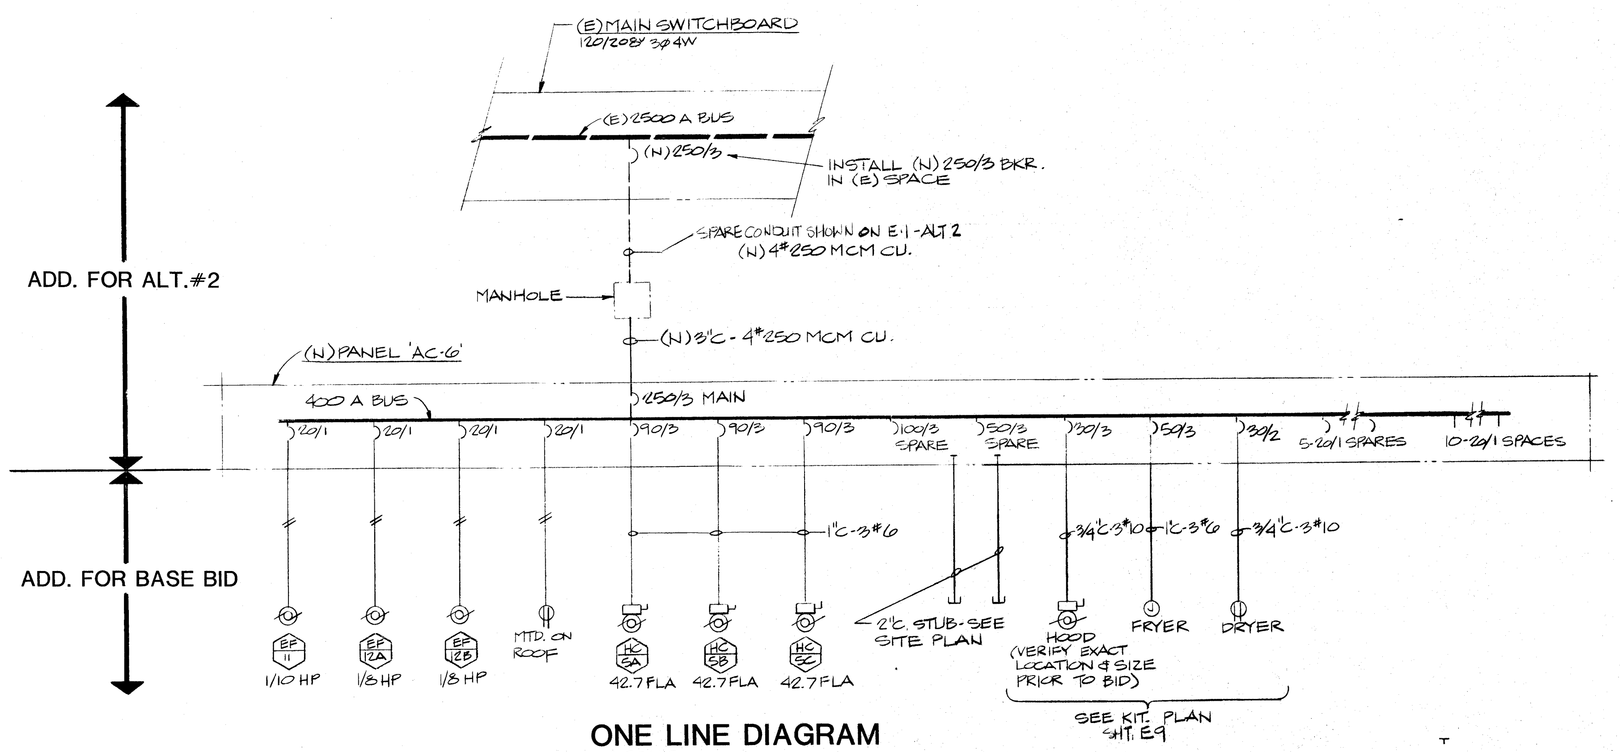

ONE LINE DIAGRAM

NO SCALE

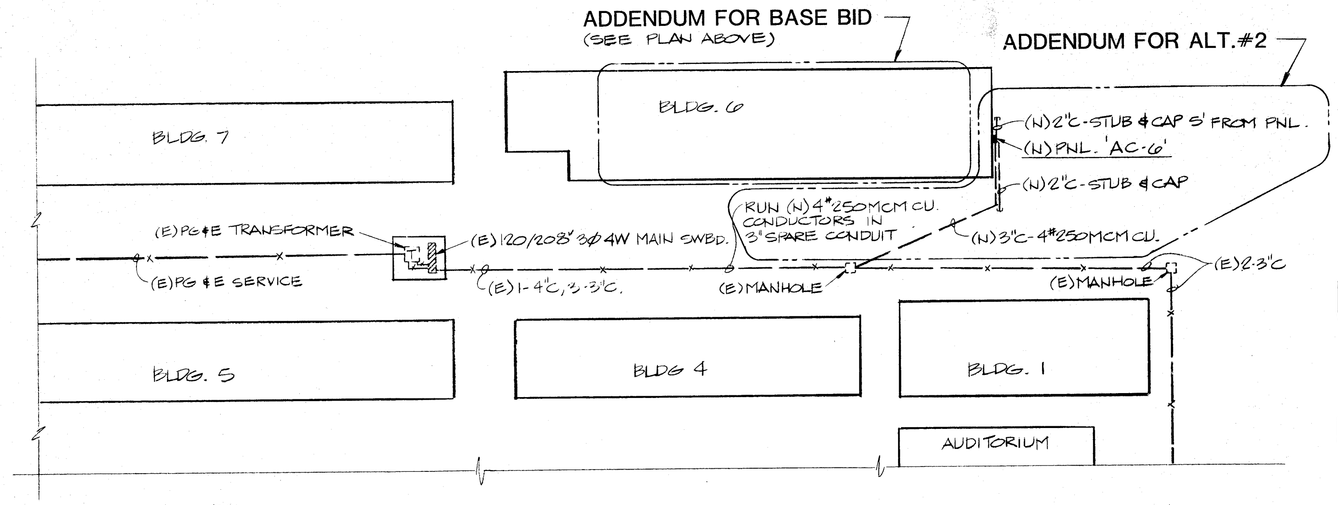

N

PARTIAL SITE PLAN

SCALE: 1/32" = 1'-0"

ARCHITECT'S PROJECT NO. 85-102 OSA FILE NO. 15-33 DATE:
OLA APPLICATION NO. 77/22401 OSA APPLICATION NO. A-47188 17 FEB 1987

ADDENDUM #2

approved

ELECTRICAL ENGINEER 3101
INTERSTATE ENGINEERING, INC.

*C + 3269
C + 3132
C + 6564

© copyrighted 1987

bfgc inc.
architects planners
31 south real road box 9698
bakersfield california 93309
805 832 8122

BUILDING 6 REVISIONS

BLAIR LEARNING CENTER RECONSTRUCTION

900 belle terrace, bakersfield, california

job

date

sheet

CD 27

bfgc architects - planners