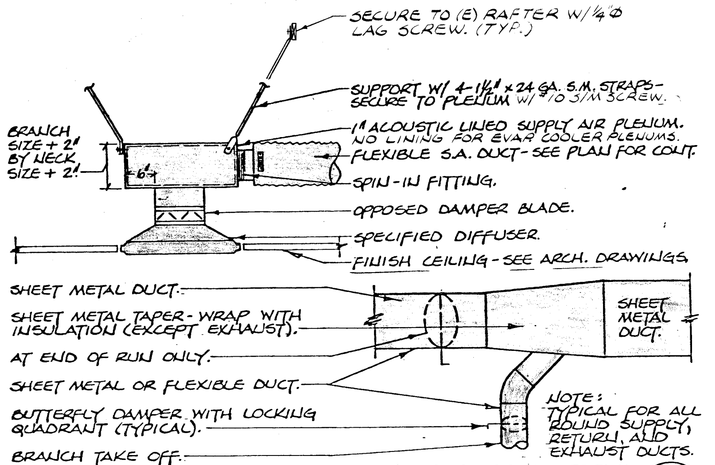

TYPICAL S.A. DEVICE - BRANCH DUCT DETAIL (G/MP3)

SCALE: NONE

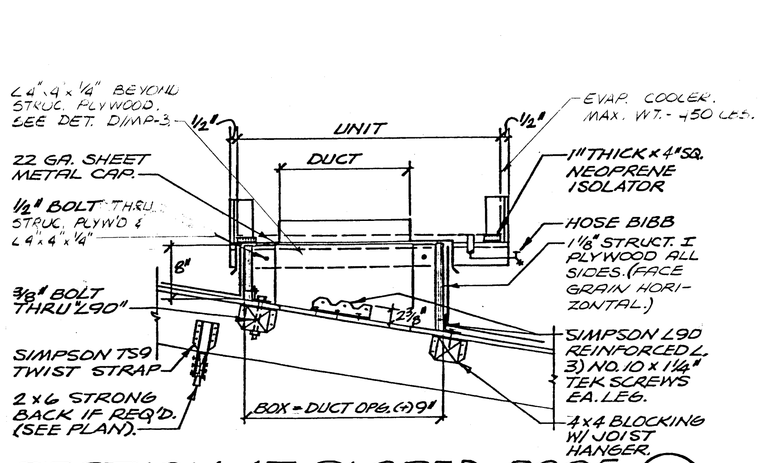

SECTION AT SLOPED ROOF (C/MP3)

SCALE: NONE (FOR PLAN VIEW SEE DET. D/MP-3)

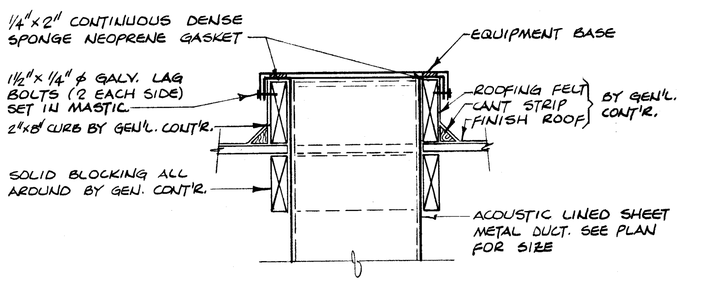

NOTE: FOR ROOF SYSTEM DETAIL SEE ARCHITECTURAL & STRUCTURAL DRAWINGS.

EQUIPMENT SUPPORT DETAIL (H/MP3)

SCALE: NONE

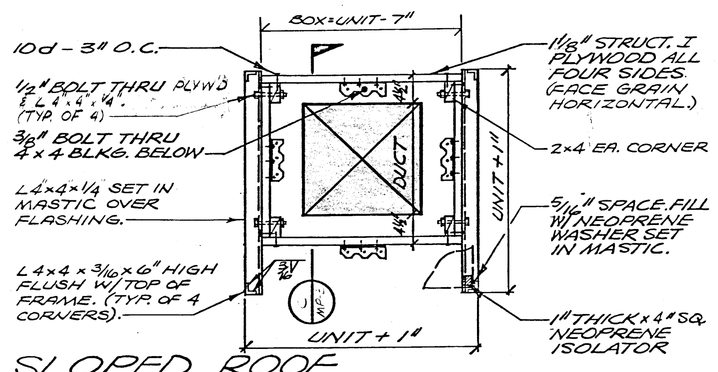

SLOPED ROOF E.C. MOUNTING - PLAN VIEW (D/MP3)

SCALE: NONE

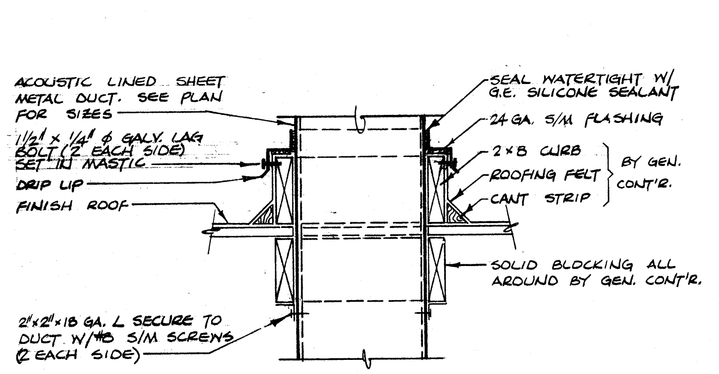

NOTE: FOR ROOF SYSTEM DETAIL SEE ARCHITECTURAL & STRUCTURAL DRAWINGS

ROOF PENETRATION DETAIL (J/MP3)

SCALE: NONE

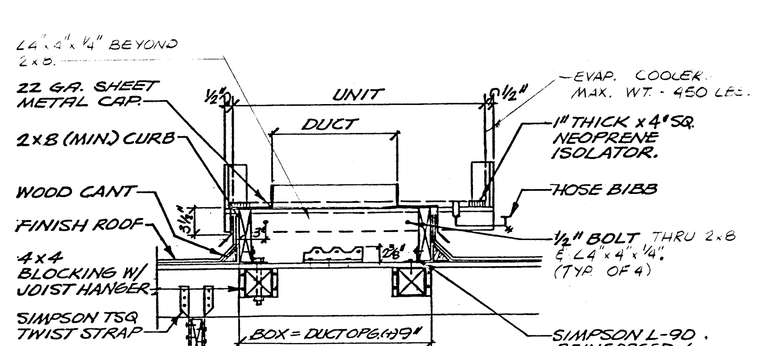

SECTION AT FLAT ROOF (E/MP3)

SCALE: NONE (FOR PLAN VIEW SEE DET. F/MP-3)

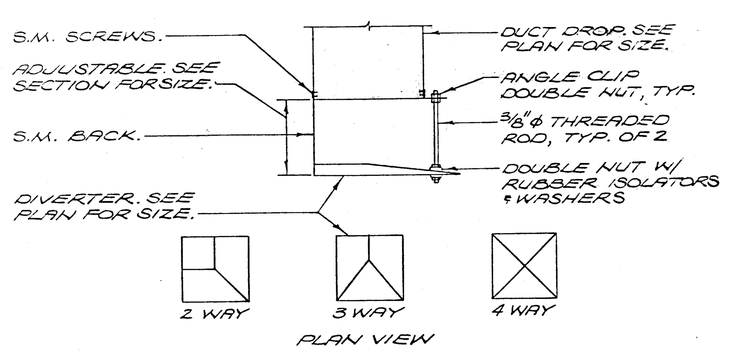

EVAP. COOLER DIVERTER INSTALLATION (K/MP-3)

SCALE: NONE

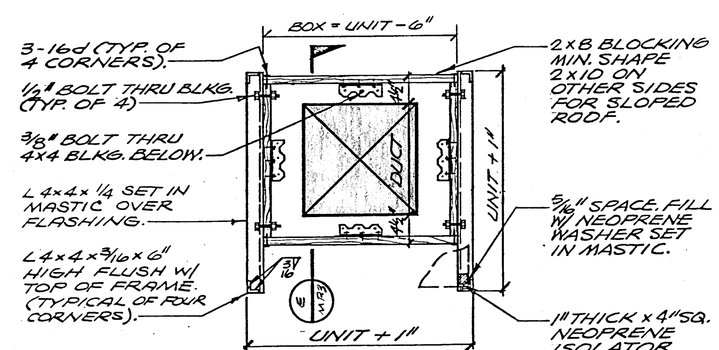

FLAT ROOF E.C. MOUNTING - PLAN VIEW (F/MP3)

SCALE: NONE

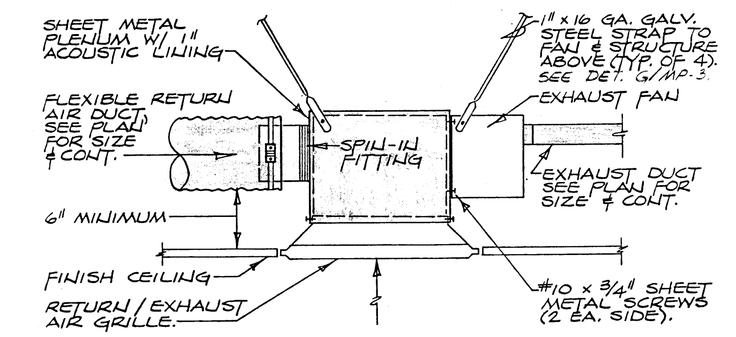

RETURN / EXHAUST AIR PLENUM (B/MP3)

SCALE: NONE

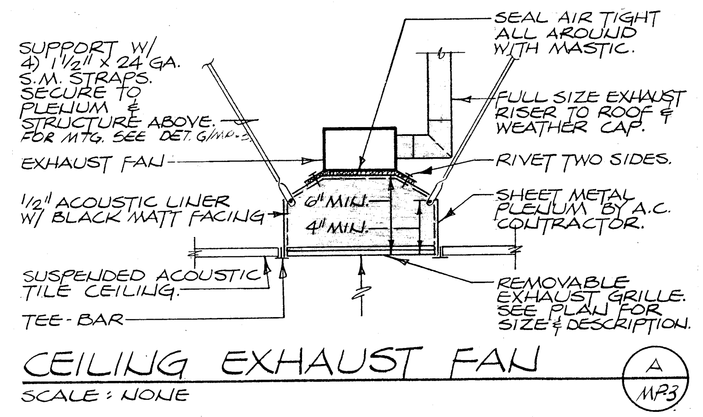

CEILING EXHAUST FAN (A/MP3)

SCALE: NONE

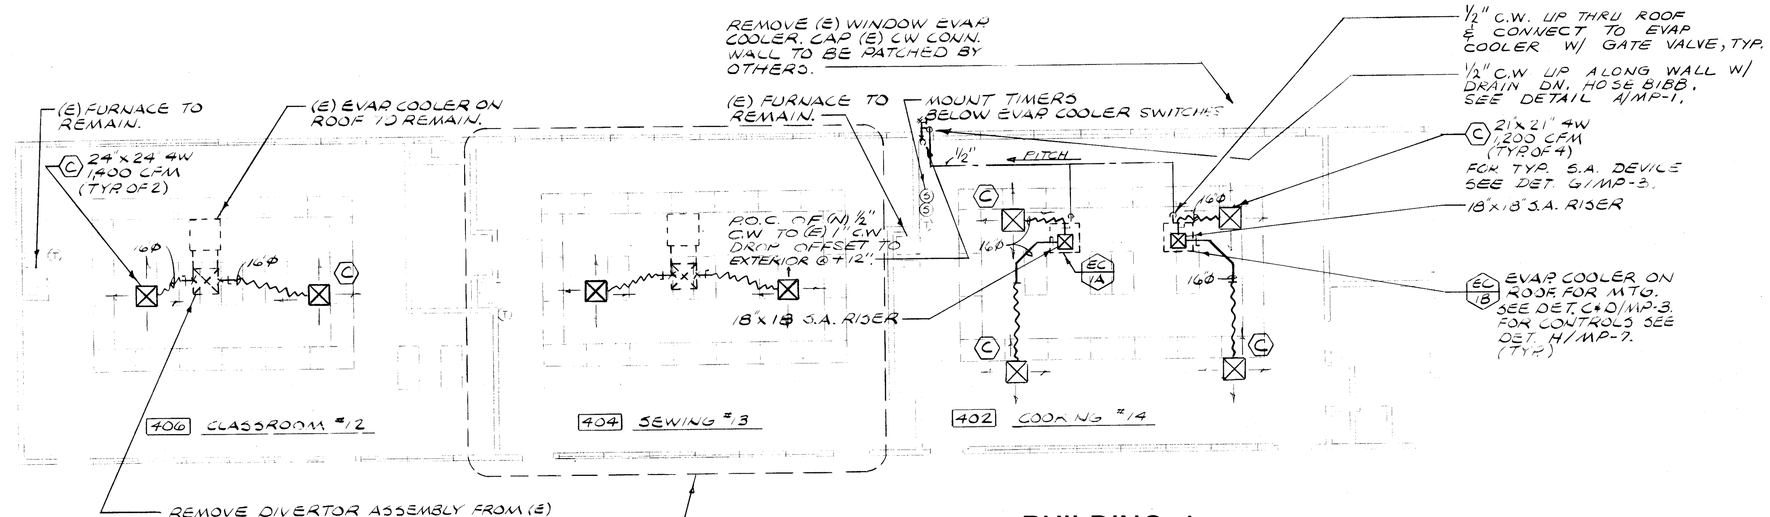

REMOVE DIVERTOR ASSEMBLY FROM (E) DUCT DROP CAP END OF DUCT DROP. CONNECT NEW DUCTWORK TO (E) DUCT DROP EXTEND (E) DUCT DROP TO PROV. G.E. CONTRACTOR TO VERIFY (E) DUCT DROP SIZE IN FIELD.

BUILDING 4

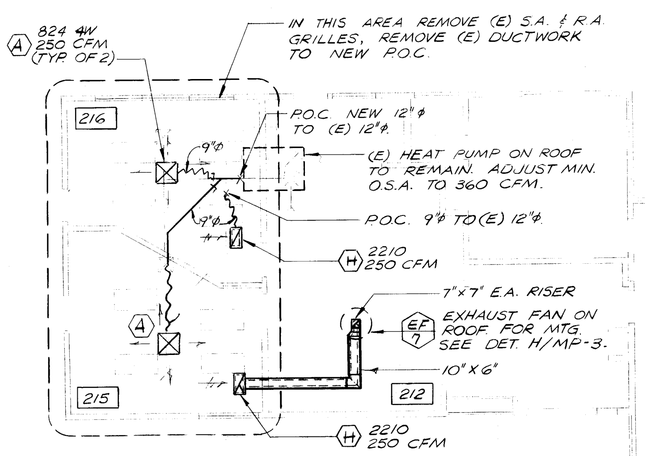

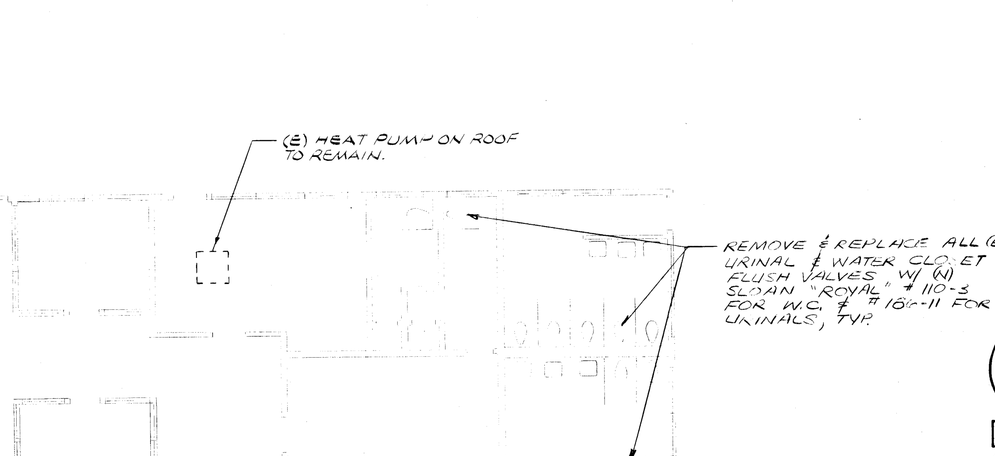

BUILDING 2

AIR CONDITIONING AND PLUMBING PLAN

SCALE: ⅛"=1'-0"

NOTES: 1. ALL EXISTING EQUIPMENT THAT IS REMOVED IS TO BE DELIVERED TO LOCATION INDICATED BY MAINTENANCE PERSONNEL.

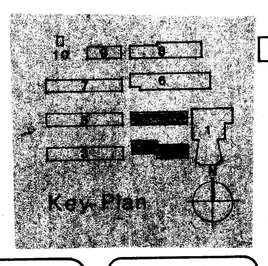

approved

Donald R. Lawrence & Associates
CONSULTING MECHANICAL ENGINEERS
1300 W. Shaw Ave., Suite 2B Fresno, CA 93711
(209) 226-0181 ME11864

C - 1128
C - 3269
C - 3132
*C - 6564

biggar frapwell ghezzi cartnal
architects planners
31 south real road box 9698
bakersfield california 93309
805 832 8122

© copyrighted 1985

AIR CONDITIONING & PARTIAL PLUMBING PLANS, BLDGS 2&4, DETAILS

BLAIR LEARNING CENTER RECONSTRUCTION

900 belle terrace, bakersfield, california

job 85-102

date 3 OCT 1985

sheet MP-3

biggar frapwell ghezzi cartnal