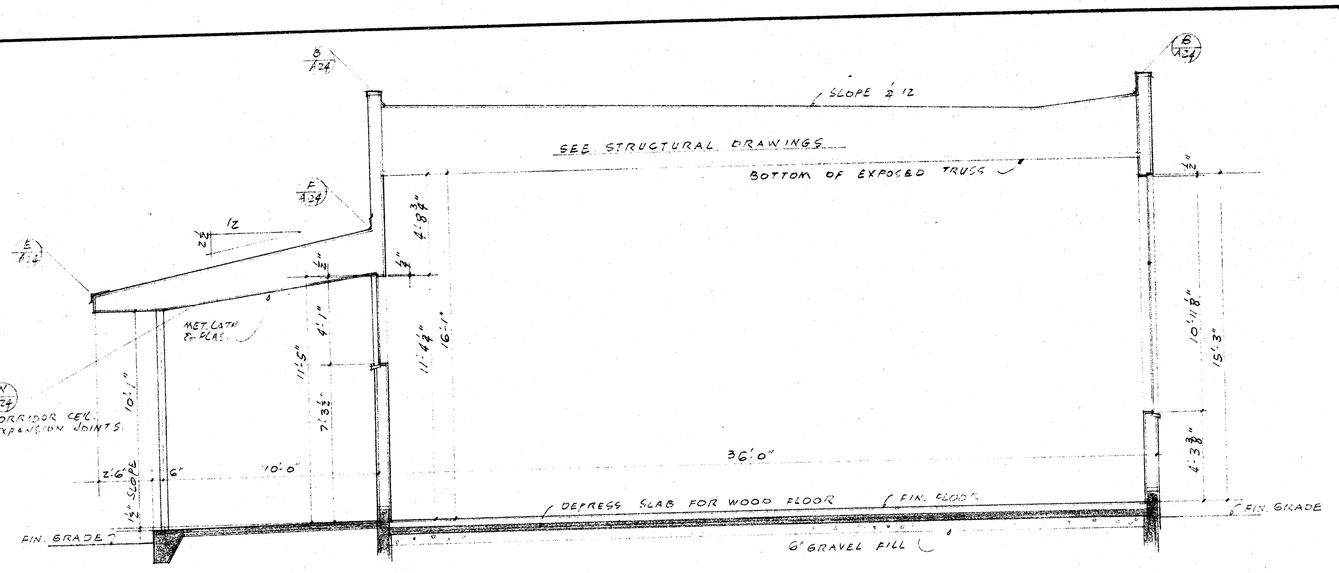

SECTION (B/A11) WOOD & METAL SHOPS

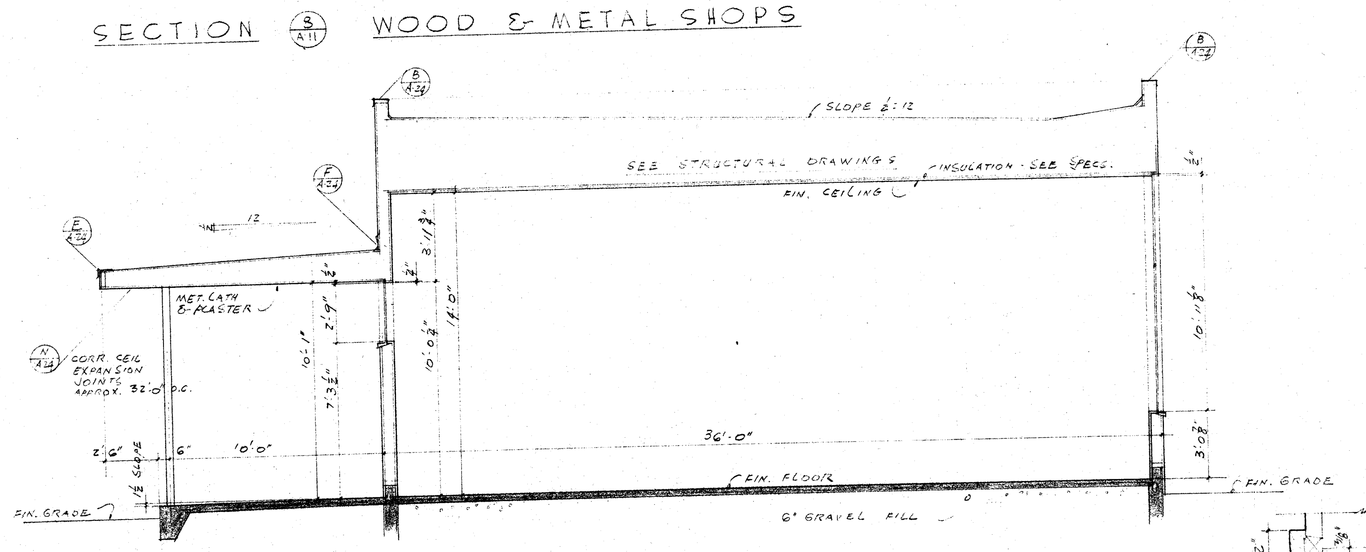

SECTION (A/A11) MUSIC

NOTE!
THIS COVERED CORRIDOR WILL BE CONSTRUCTED AS SHOWN ONLY IF UNIT "J" IS OMITTED

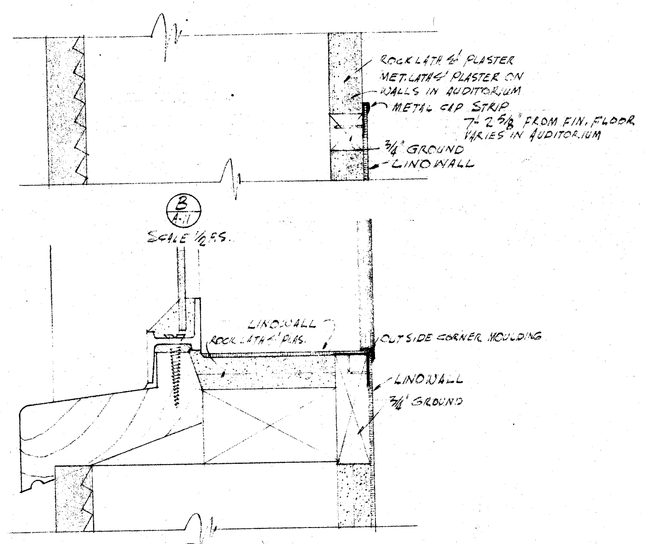

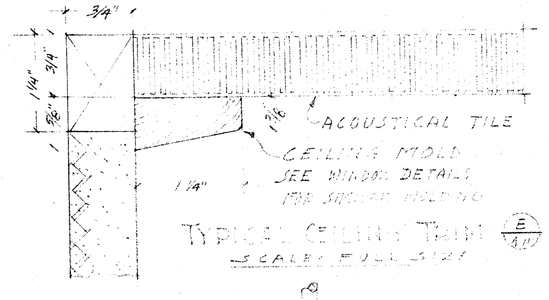

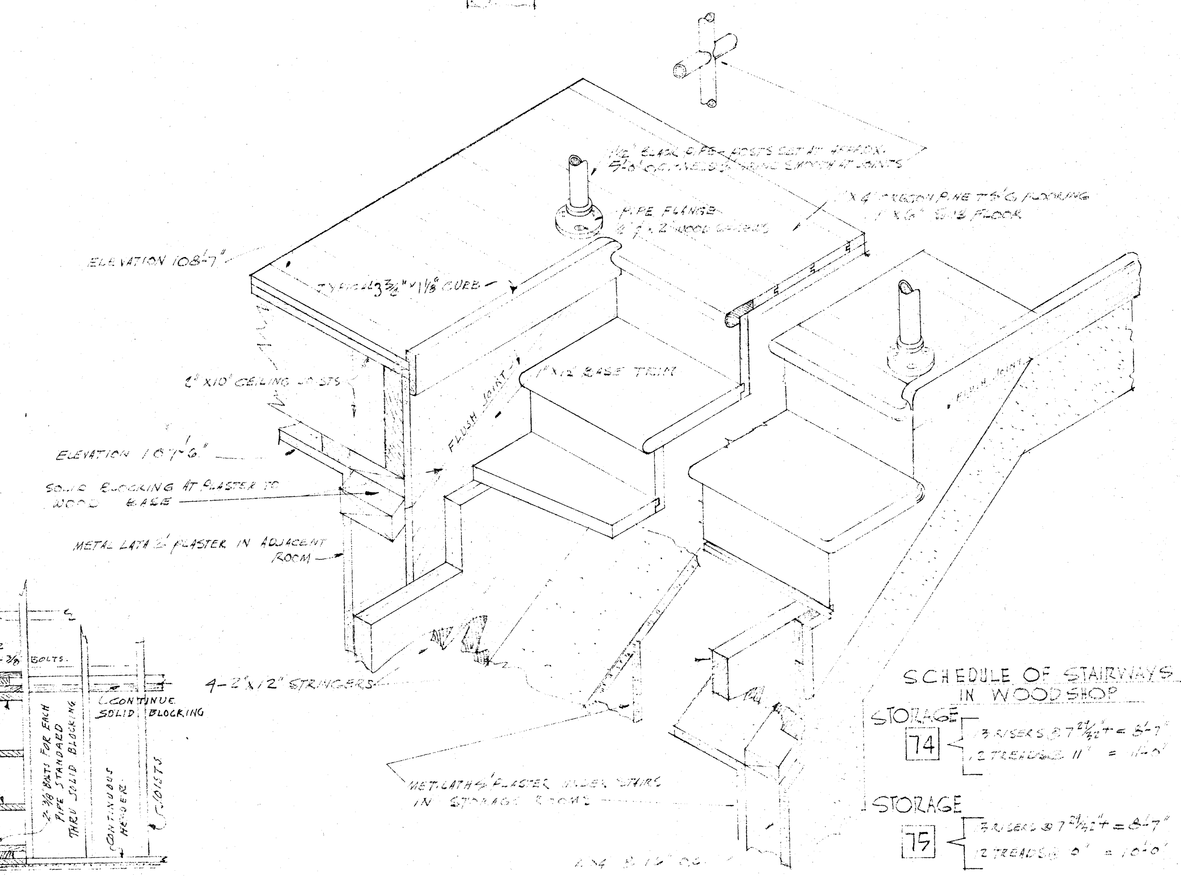

SCHEDULE OF STAIRWAYS IN WOOD SHOP

STORAGE 14: 8 RISERS @ 7 29/32" = 5'-7"; 2 TREADS 11" = 1'-10"

STORAGE 15: 8 RISERS @ 7 29/32" = 5'-7"; 2 TREADS 9" = 1'-6"

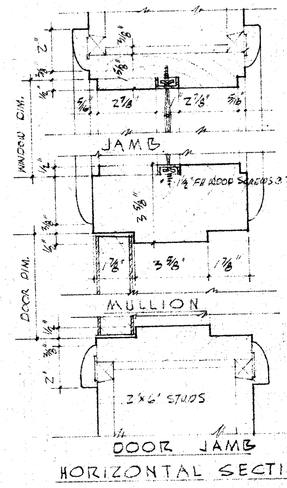

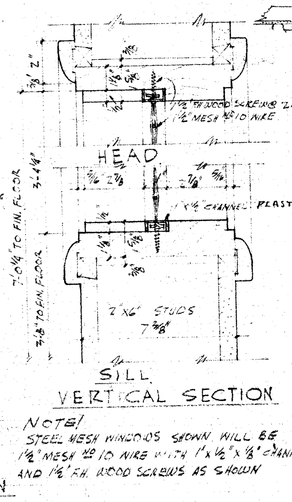

NOTE!
STEEL MESH WINDOWS SHOWN WILL BE 1½" MESH 12 10 WIRE WITH 1"x½"x⅛" CHANNELS AND 1½" FH. WOOD SCREWS AS SHOWN

DET. OF STEEL MESH WINDOWS (F/A11)
SCALE 3"=1'-0"

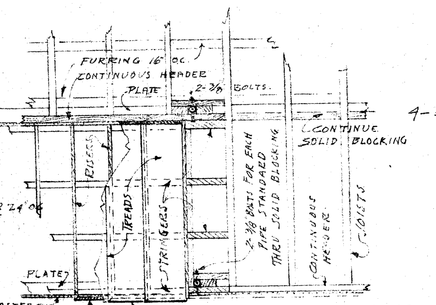

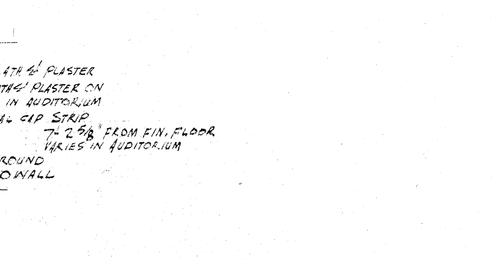

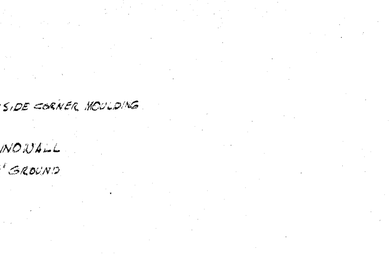

ISOMETRIC DETAIL OF STAIRWAYS IN WOOD SHOP SCALE 1½"=1'-0"

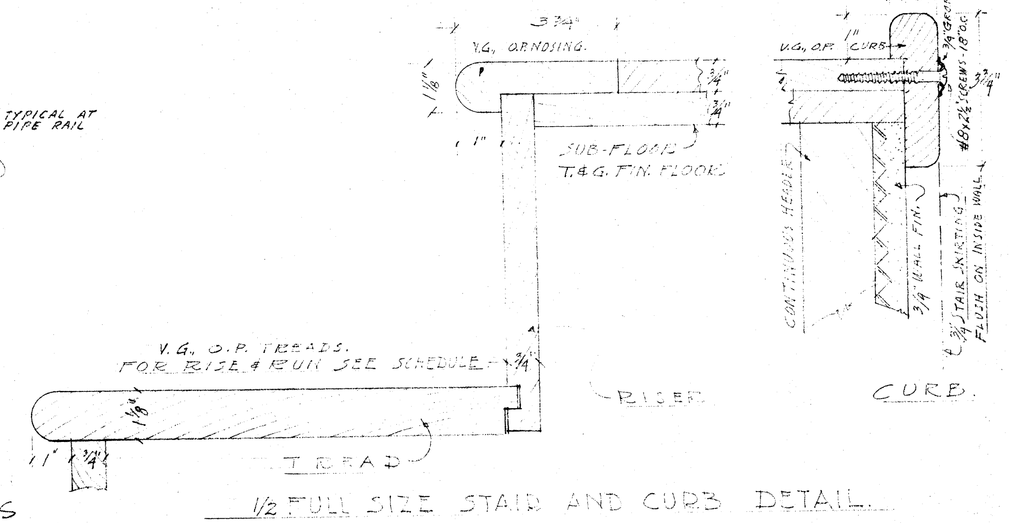

TRANSVERSE SECTIONS & DETAILS

½ FULL SIZE STAIR AND CURB DETAIL

CHECK AND VERIFY ALL DIMENSIONS BEFORE PROCEEDING WITH THE WORK. REPORT ANY DISCREPANCIES TO ARCHITECT.

COUNTY OF KERN OFFICE OF SUPERINTENDENT OF SCHOOLS JESSE D. STOCKTON — SUPERINTENDENT APPROVED DATE	STATE OF CALIFORNIA DEPARTMENT OF PUBLIC WORKS DIVISION OF ARCHITECTURE STATE OF CALIFORNIA DEPARTMENT OF PUBLIC WORKS DIVISION OF ARCHITECTURE APPLICATION NO. 8873 — APPROVED SUPERVISING STRUCTURAL ENGINEER	BAKERSFIELD CITY SCHOOLS 1600 K ST. BAKERSFIELD CALIFORNIA BOARD OF EDUCATION APPROVED DATE 3/1/51	JUNIOR HIGH SCHOOL BAKERSFIELD CITY SCHOOL DISTRICT BELLE TERRACE & P STREETS BAKERSFIELD CALIFORNIA JOB NO. 50 23 C-335 ERNEST L. McCOY · A·I·A · ARCHITECT 129 HAY BLDG. — 1612 - 19th ST. BAKERSFIELD — CALIFORNIA	DRAWN BY NLG LLS OF 34 SHTS. DATE 3/1/51