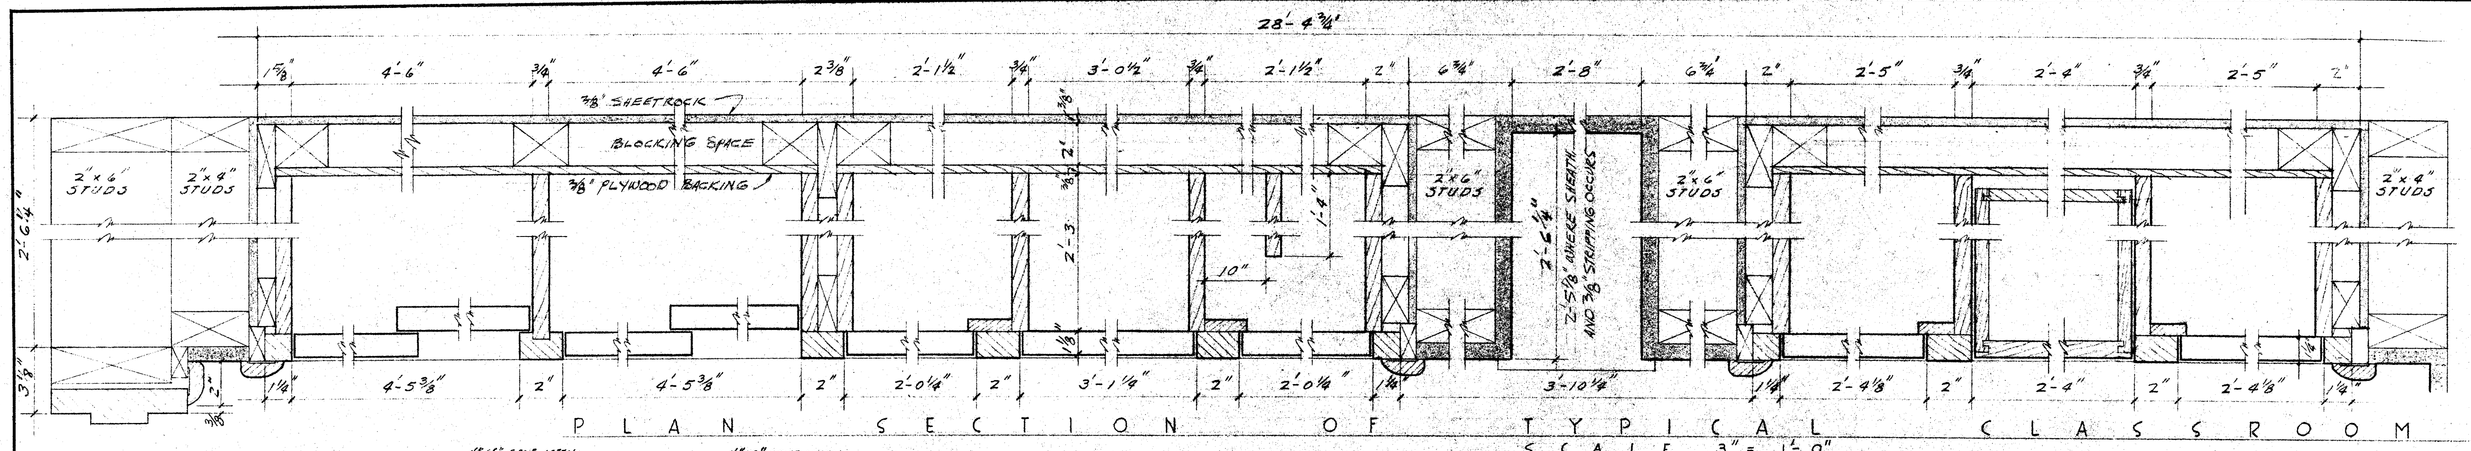

PLAN SECTION OF TYPICAL CLASSROOM CABINETS

SCALE 3" = 1'-0"

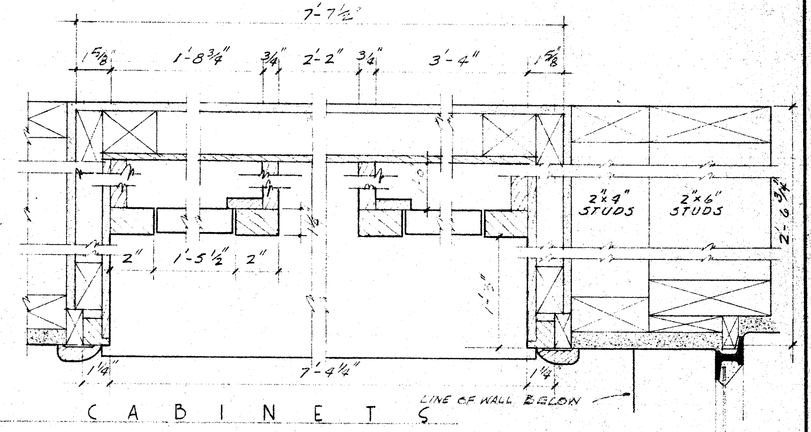

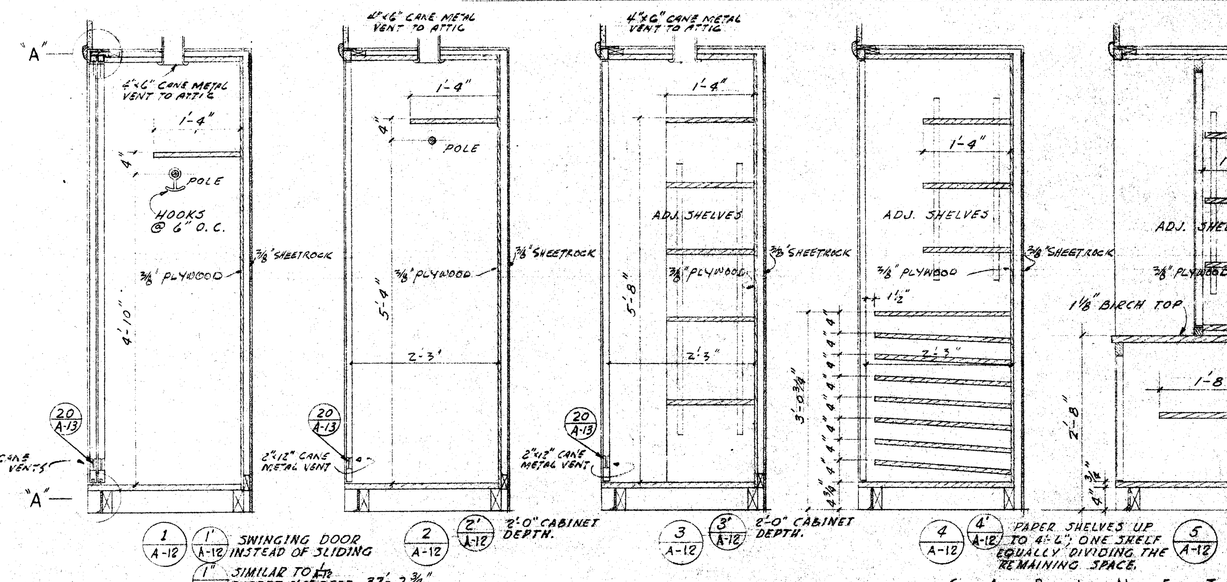

CABINET SECTIONS

SCALE 3/4" = 1'-0"

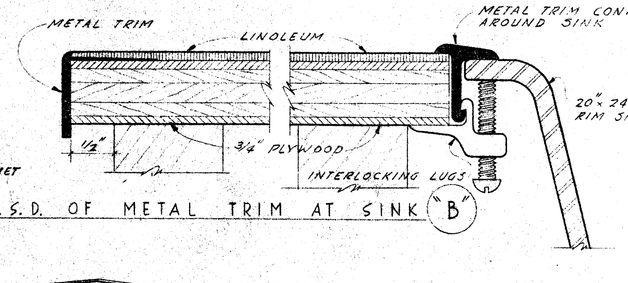

F.S.D. OF METAL TRIM AT SINK

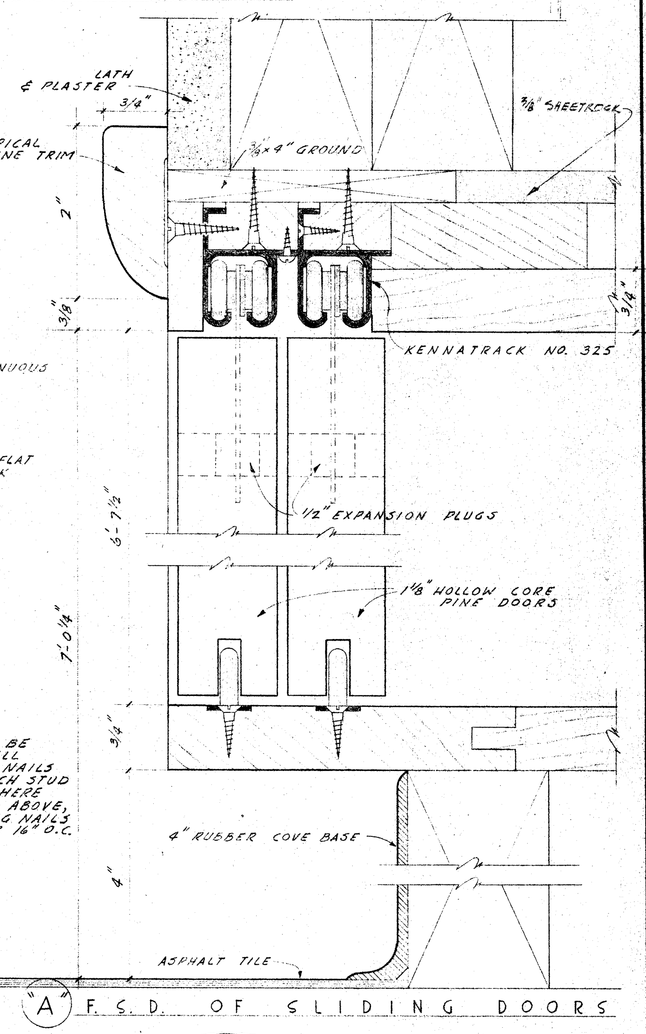

"A" F.S.D. OF SLIDING DOORS

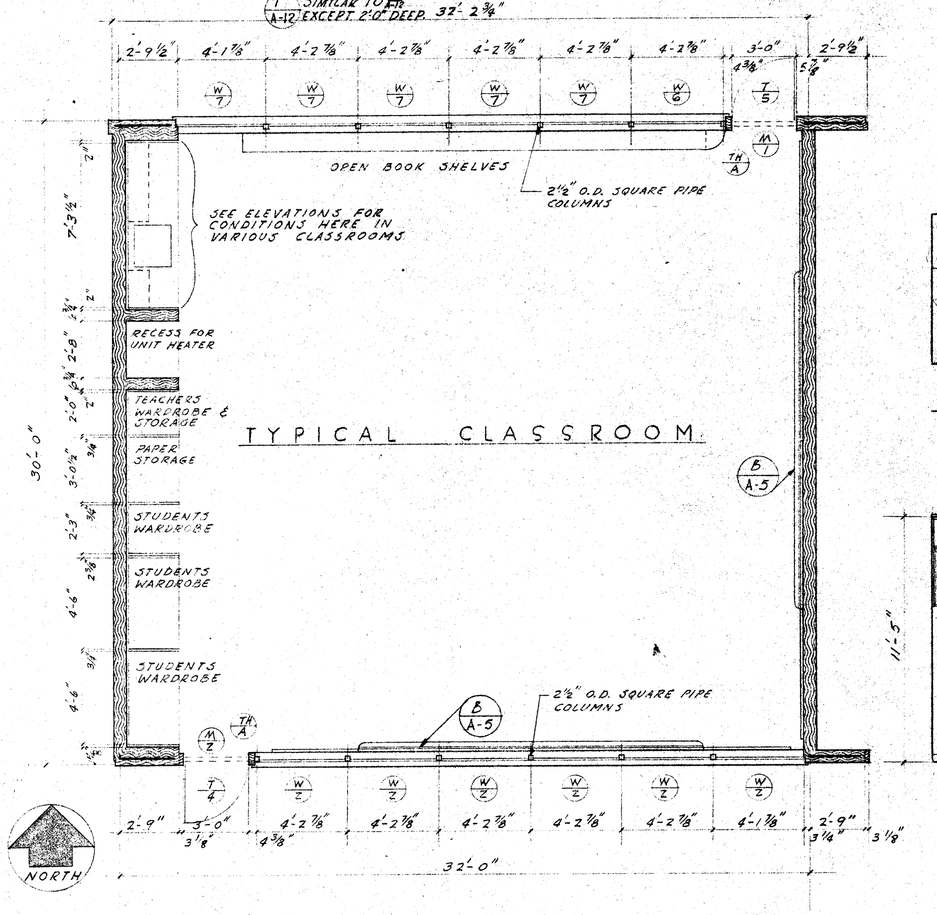

FLOOR PLAN OF TYPICAL CLASSROOM

SCALE 1/4" = 1'-0"

DIMENSIONS LOCATING WINDOWS ARE FROM WINDOW DIMENSION AT JAMBS TO ℄ OF MULLIONS.

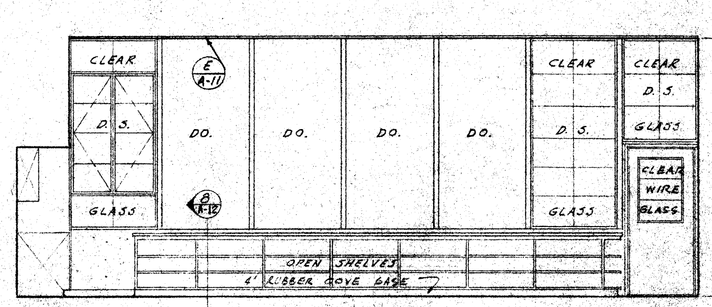

NORTH ELEV. IN ROOMS #1 THRU #5

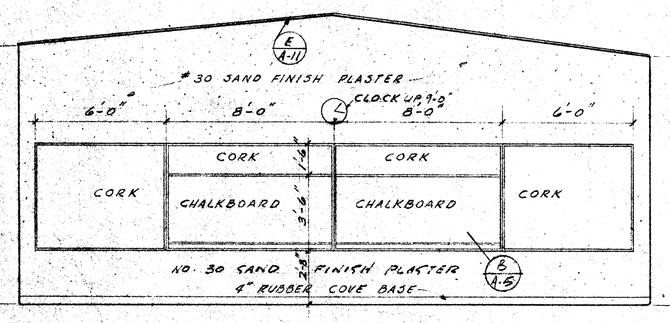

EAST

NOTE:
ALL CABINETS TO BE ANCHORED TO WALL WITH 10d CASING NAILS @ 2'-0" O.C. ON EACH STUD OR BEARING; WHERE FURRING OCCURS ABOVE, USE 2-10d CASING NAILS EACH BEARING OR 16" O.C.

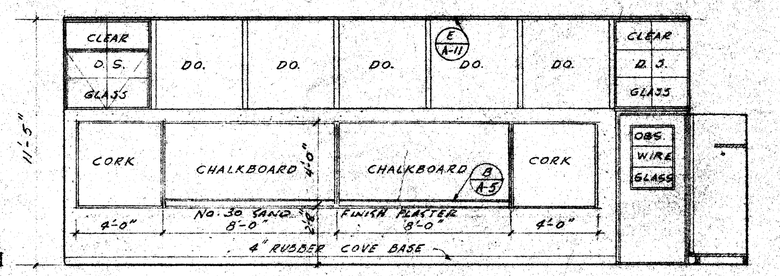

SOUTH

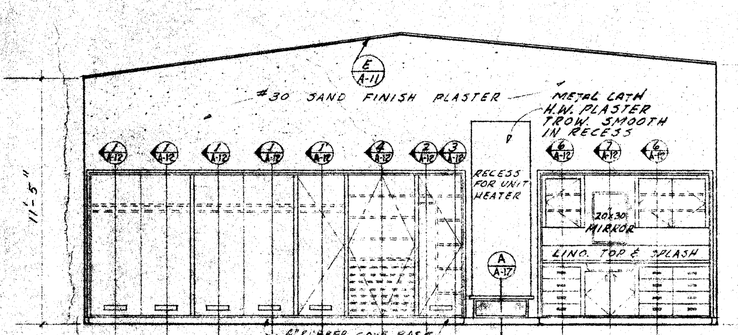

WEST ELEV. IN ROOMS #1 THRU #5

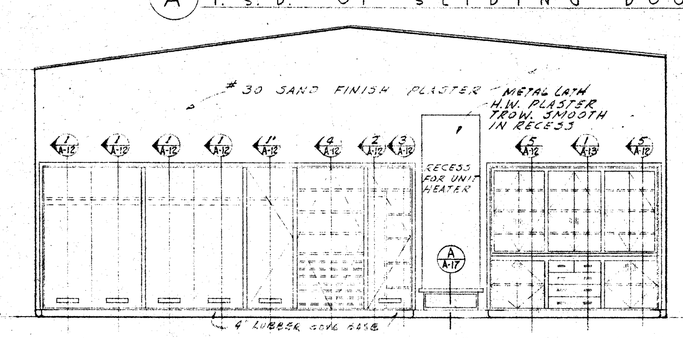

WEST ELEV. IN ROOMS #8 THRU #12 #44 THRU #48

INTERIOR ELEVATIONS OF TYPICAL CLASSROOM

SCALE 1/4" = 1'-0"

CHECK AND VERIFY ALL DIMENSIONS BEFORE PROCEEDING WITH THE WORK. REPORT ANY DISCREPANCIES TO ARCHITECT.

NOTE!
GENERAL CONTRACTOR SHALL FURNISH & INSTALL SHEETROCK BEHIND CABINETS WHERE SHOWN. USE 4'-0" x 10'-0" x 3/8" SIZE SHEETS, CUT TO SIZE & APPLY TO STUD WALL WITH LENGTH RUNNING VERTICALLY. REMAINING PIECE TO BE USED AT SOFFIT. NAIL TO STUDS WITH 4d - 14 GA. 1 3/8" CEMENT COATED NAILS @ 6" TO 8" O.C. NAILS SHALL NOT BE STAGGERED ON ADJOINING EDGES. AT ALL EDGES & ENDS, NAILS SHALL BE SPACED NOT LESS THAN 3/8" FROM THE EDGE OF SHEETS. ALL CORNER & BUTT JOINTS TO BE CLOSE FITTED. MASTIC & TAPE JOINT TREATMENT TO BE OMITTED.

BAKERSFIELD CITY SCHOOLS
1600 K ST. BAKERSFIELD CALIFORNIA
BOARD OF EDUCATION
PRELIMINARY APPROVAL
DATE 11-16-50
PRES.
SEC.

COUNTY OF KERN
OFFICE OF SUPERINTENDENT OF SCHOOLS
JESSE D. STOCKTON — SUPERINTENDENT
APPROVED
DATE

STATE OF CALIFORNIA
DEPARTMENT OF PUBLIC WORKS
DIVISION OF ARCHITECTURE
STATE OF CALIFORNIA DEPARTMENT OF PUBLIC WORKS DIVISION OF ARCHITECTURE
APPLICATION NO. 8873
APPROVED
SUPERVISING STRUCTURAL ENGINEER

BAKERSFIELD CITY SCHOOLS
1600 K ST BAKERSFIELD CALIFORNIA
BOARD OF EDUCATION
APPROVED
DATE 3-1-51

JUNIOR HIGH SCHOOL
BAKERSFIELD CITY SCHOOL DISTRICT
BELLE TERRACE & "P" STREETS
BAKERSFIELD CALIFORNIA
JOB NO. 50-23 C-335
ERNEST L. McCOY · A·I·A · ARCHITECT
129 HAY BLDG. 1612 - 19th ST.
BAKERSFIELD — CALIFORNIA

DRAWN BY JS
A-12
OF 54 SHTS.
DATE 3/1/51