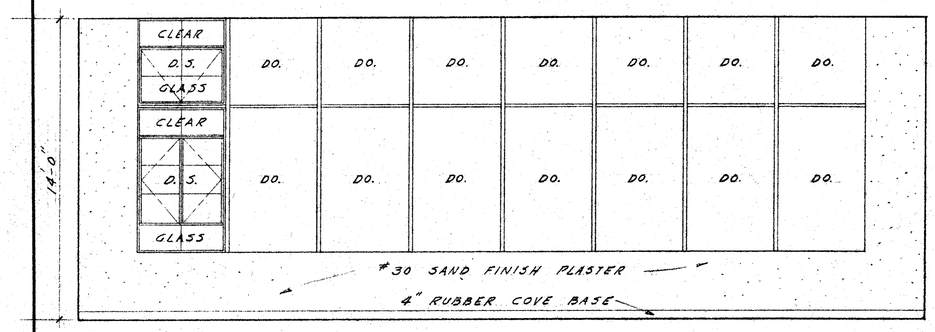

NORTH

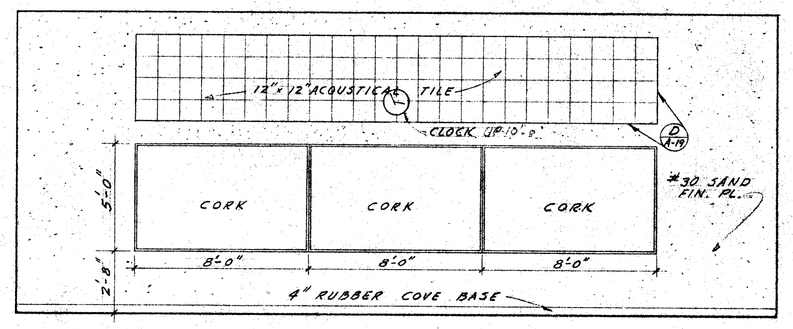

EAST

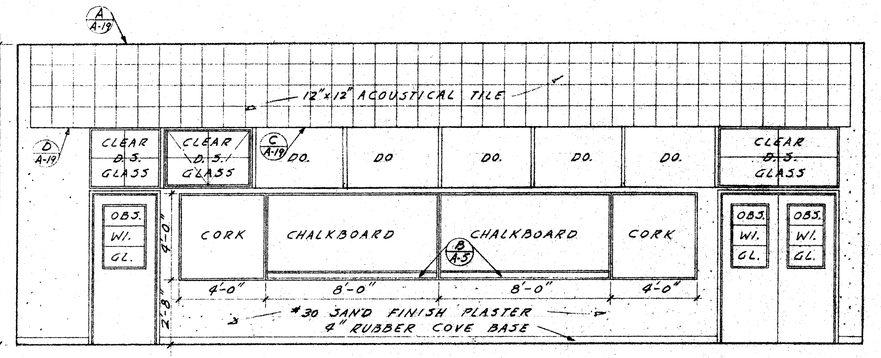

SOUTH

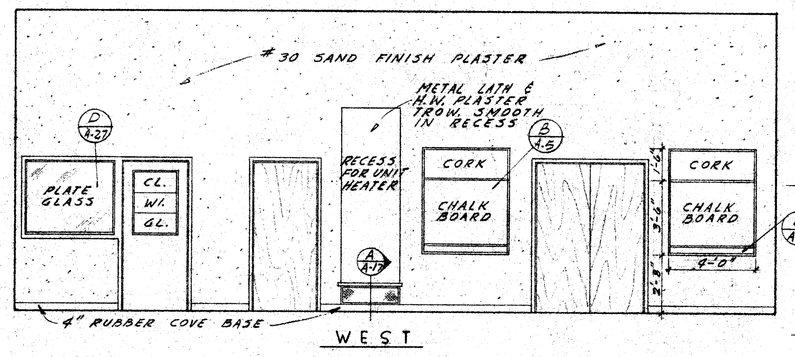

WEST

INTERIOR ELEVATIONS OF ROOM 42

SCALE 1/4" = 1'-0"

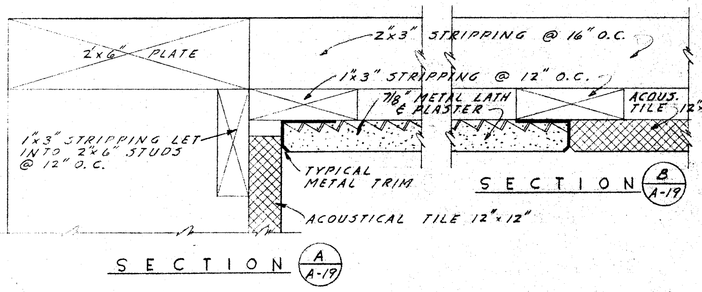

SECTION (B/A-19)

SECTION (A/A-19)

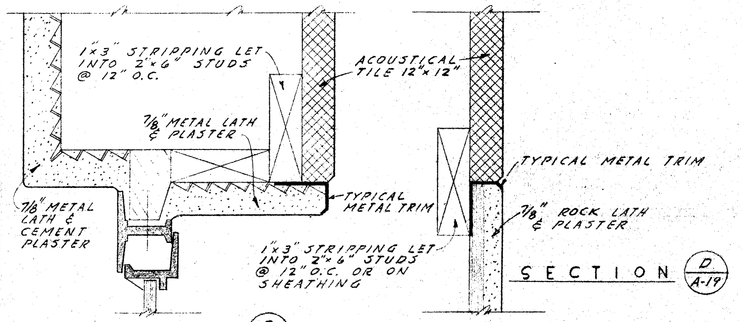

SECTION (D/A-19)

SECTION (C/A-19)

SECTIONS SHOWING ACOUSTICAL TILE APPLICATION

SCALE = HALF FULL SIZE

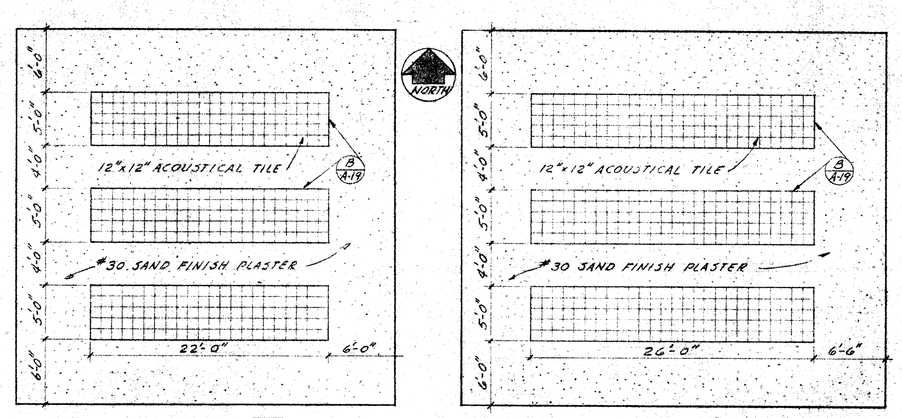

ROOM 37 ROOM 42

REFLECTED CEILING PLANS

SCALE 1/8" = 1'-0"

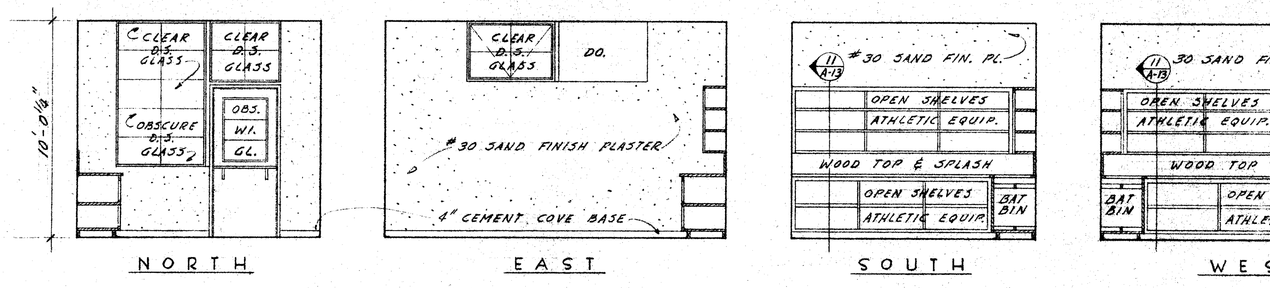

NORTH EAST SOUTH WEST

INTERIOR ELEVATIONS OF ROOM 53

SCALE 1/4" = 1'-0"

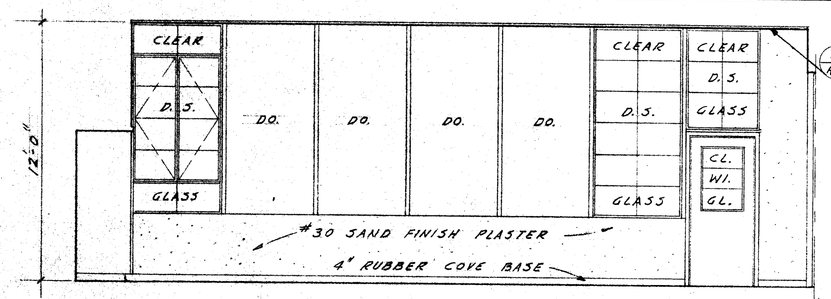

NORTH

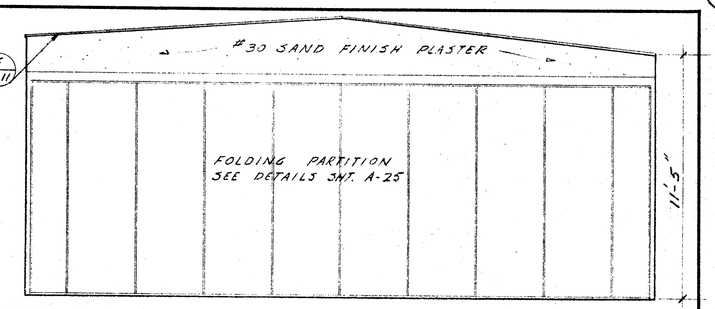

℄ OF FOLDING PARTITION EAST

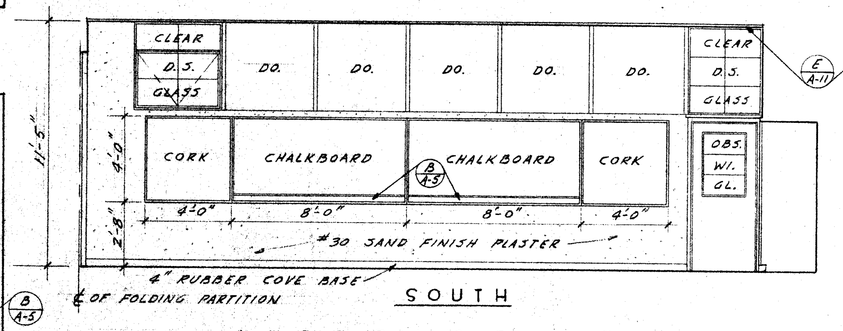

SOUTH

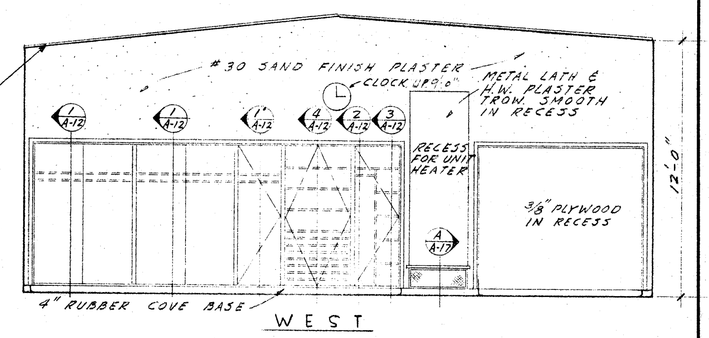

WEST

INTERIOR ELEVATIONS OF ROOM 51

SCALE 1/4" = 1'-0"

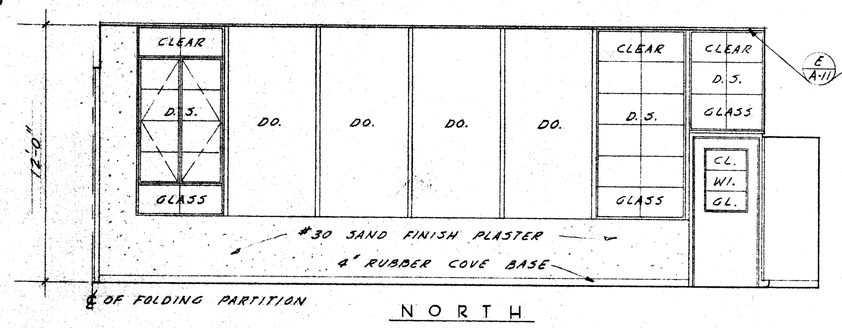

NORTH

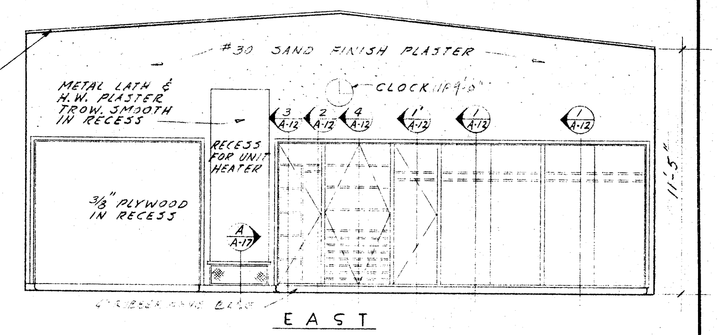

EAST

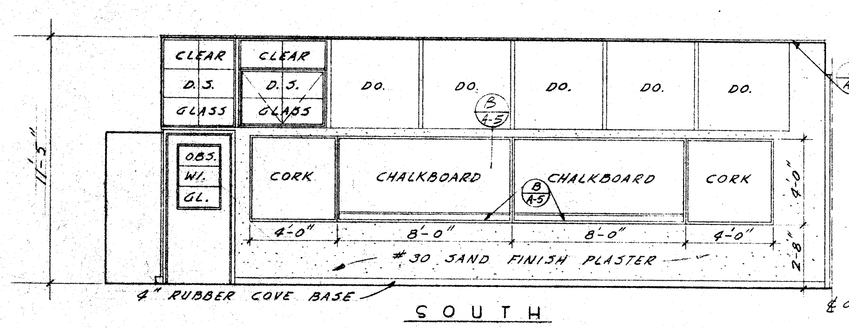

SOUTH

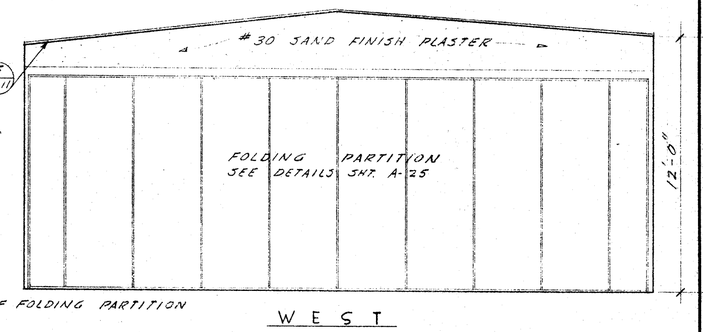

WEST

INTERIOR ELEVATIONS OF ROOM 52

SCALE 1/4" = 1'-0"

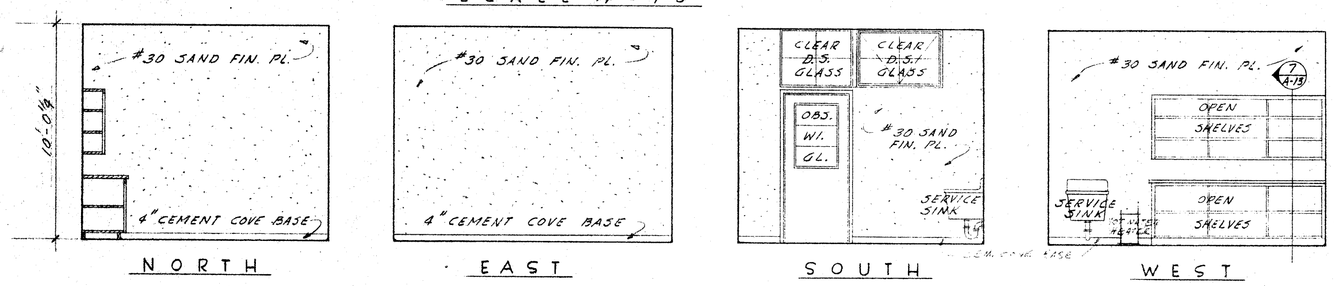

NORTH EAST SOUTH WEST

INTERIOR ELEVATIONS OF ROOM 53-A

SCALE 1/4" = 1'-0"

INTERIOR ELEVATIONS

CHECK AND VERIFY ALL DIMENSIONS BEFORE PROCEEDING WITH THE WORK. REPORT ANY DISCREPANCIES TO ARCHITECT.

COUNTY OF KERN
OFFICE OF SUPERINTENDENT OF SCHOOLS
JESSE D. STOCKTON — SUPERINTENDENT

APPROVED

DATE

STATE OF CALIFORNIA
DEPARTMENT OF PUBLIC WORKS
DIVISION OF ARCHITECTURE

STATE OF CALIFORNIA DEPARTMENT OF PUBLIC WORKS DIVISION OF ARCHITECTURE
APPLICATION NO. 8873 APPROVED
SUBSUPERVISING STRUCTURAL ENGINEER

BAKERSFIELD CITY SCHOOLS
1600 K ST BAKERSFIELD CALIFORNIA
BOARD OF EDUCATION
APPROVED DATE 3/1/51

JUNIOR HIGH SCHOOL
BAKERSFIELD CITY SCHOOL DISTRICT
BELLE TERRACE & "P" STREETS
BAKERSFIELD CALIFORNIA
JOB NO. 50-23 C-335
ERNEST L. McCOY ·A·I·A· ARCHITECT
129 HAY BLDG. 1612 - 19th ST.
BAKERSFIELD — CALIFORNIA

DRAWN BY PC
SHT 12 OF 54 SHTS.
DATE 3/1/51