


NORTH EAST SOUTH WEST

INTERIOR ELEVATIONS IN SCIENCE 54

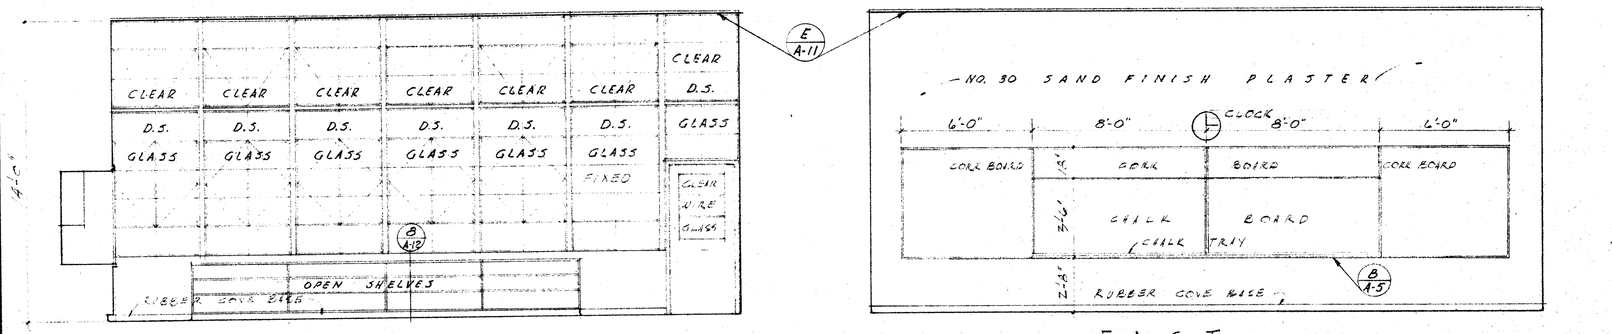


NORTH EAST SOUTH WEST

INTERIOR ELEVATIONS IN STORAGE 55 SCALE: 1/4"=1'-0"




NORTH

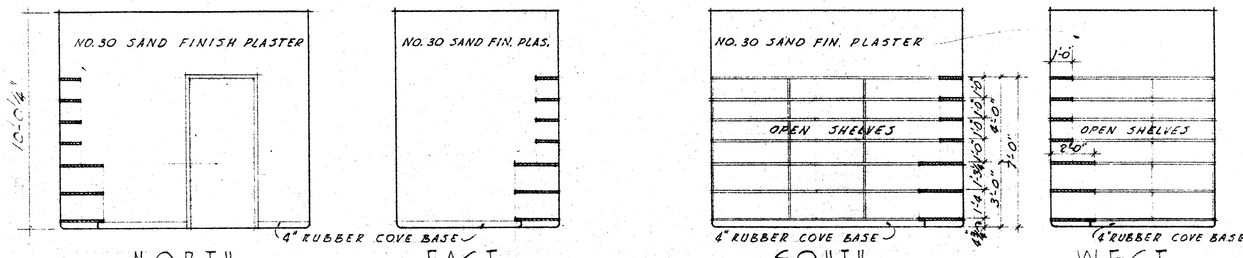


EAST

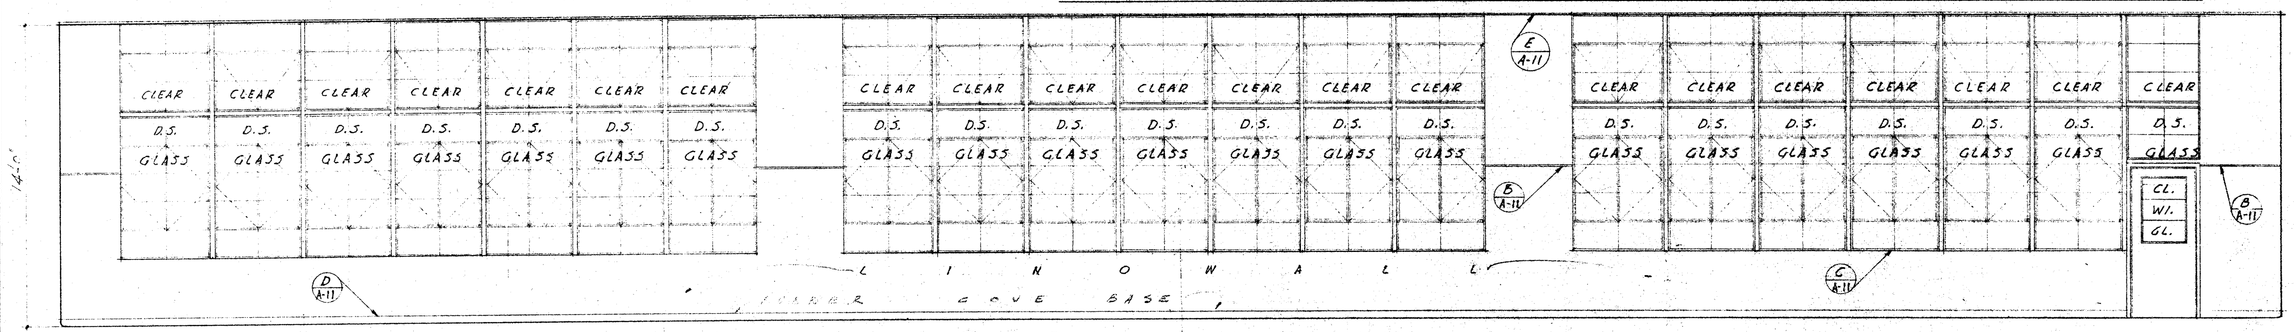


SOUTH

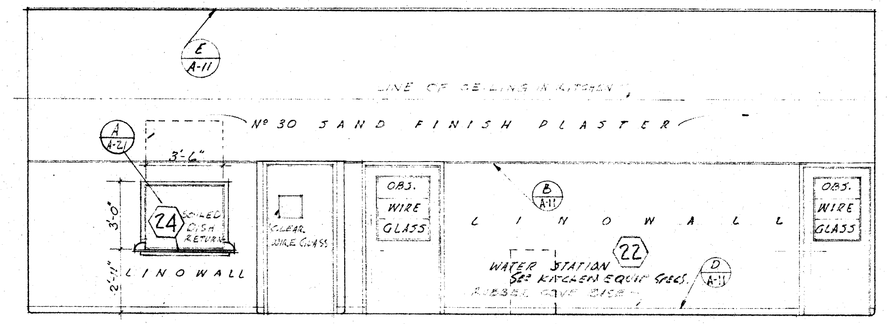


WEST

INTERIOR ELEVATIONS IN DINING ROOM 56 SCALE 1/4"=1'-0"

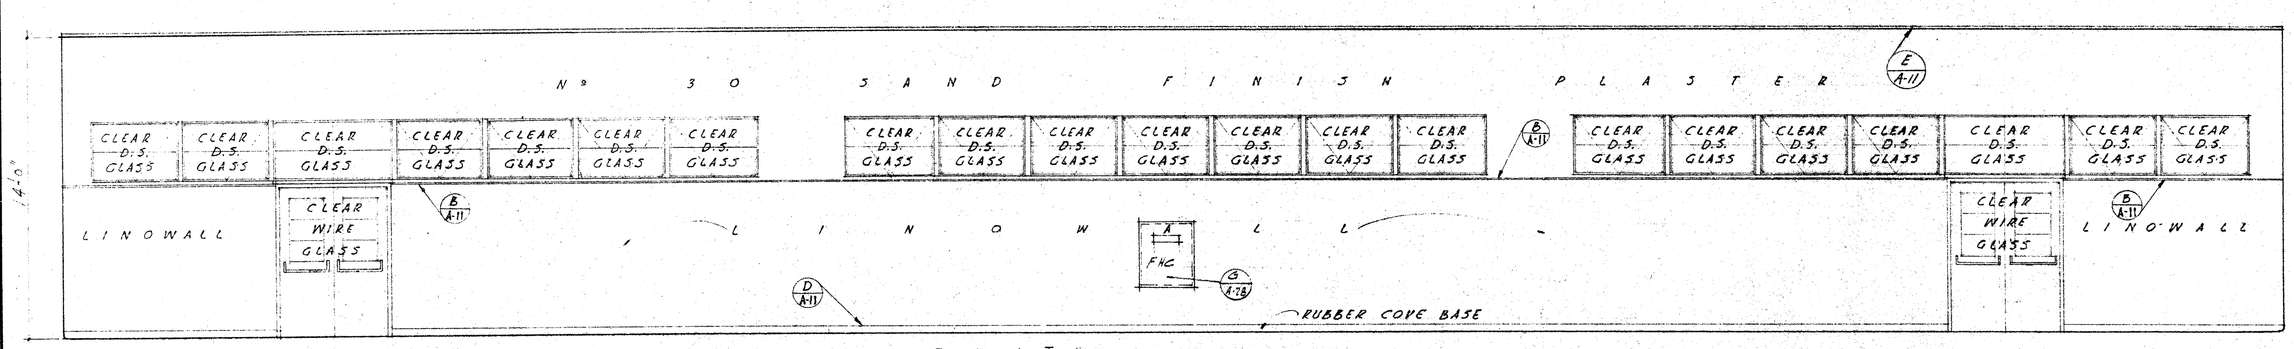


NORTH

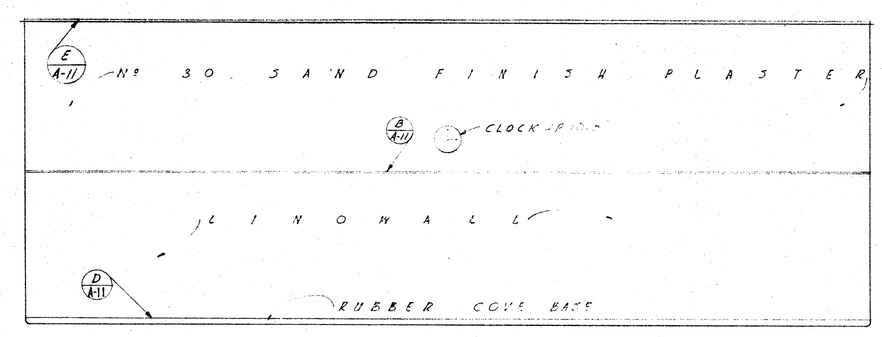


EAST

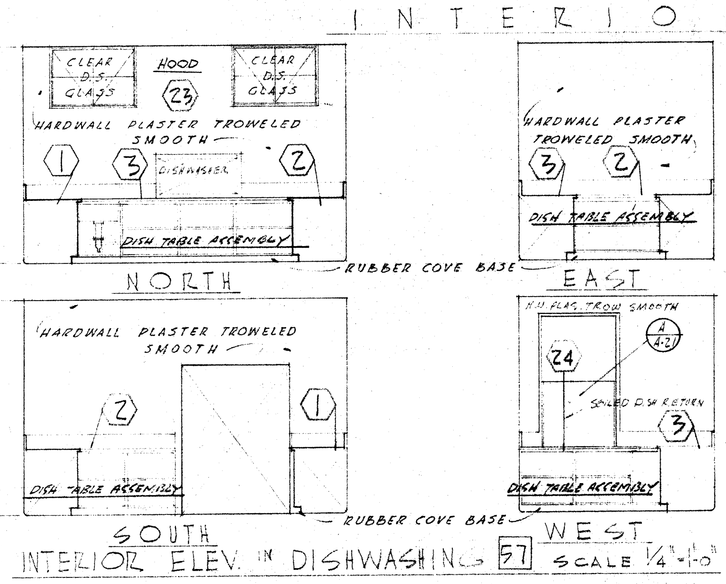


SOUTH




WEST

NOTE! SEE PLAN N A-3 AND KITCHEN EQUIP. SPECIFICATIONS FOR DESCRIPTION OF DISHWASHING EQUIPMENT

INTERIOR ELEV. IN DISHWASHING 57 SCALE 1/4"=1'-0"




NORTH EAST




SOUTH WEST

INTERIOR ELEVATIONS IN SERVING 58 SCALE 1/4"=1'-0"
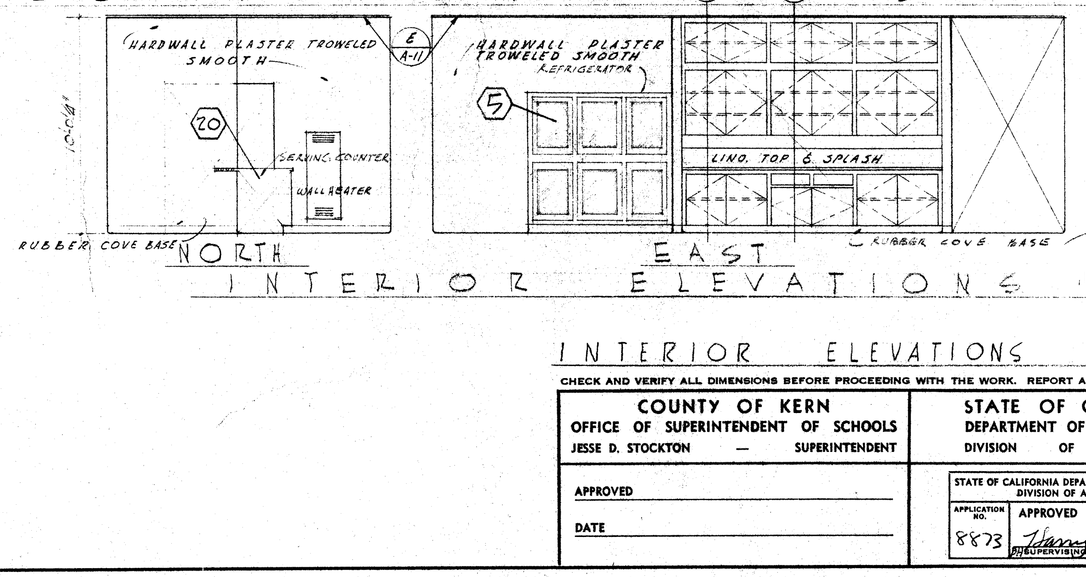
## INTERIOR ELEVATIONS

CHECK AND VERIFY ALL DIMENSIONS BEFORE PROCEEDING WITH THE WORK. REPORT ANY DISCREPANCIES TO ARCHITECT.

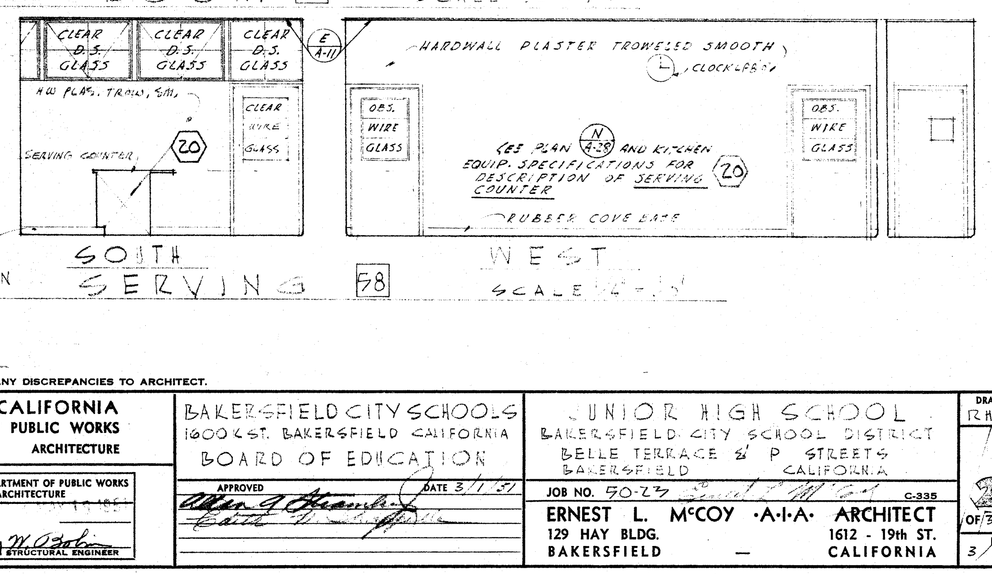COUNTY OF KERN
OFFICE OF SUPERINTENDENT OF SCHOOLS
JESSE D. STOCKTON — SUPERINTENDENT

APPROVED

DATE

STATE OF CALIFORNIA
DEPARTMENT OF PUBLIC WORKS
DIVISION OF ARCHITECTURE

STATE OF CALIFORNIA DEPARTMENT OF PUBLIC WORKS
DIVISION OF ARCHITECTURE
APPLICATION NO. 8873 APPROVED
DIV. OF ARCHITECTURE
DIV. SUPERVISING STRUCTURAL ENGINEER

BAKERSFIELD CITY SCHOOLS
1600 CST. BAKERSFIELD CALIFORNIA
BOARD OF EDUCATION
APPROVED DATE 3/1/51

JUNIOR HIGH SCHOOL
BAKERSFIELD CITY SCHOOL DISTRICT
BELLE TERRACE & P STREETS
BAKERSFIELD CALIFORNIA
JOB NO. 50-23 C-335

ERNEST L. McCOY · A·I·A · ARCHITECT
129 HAY BLDG. 1612 - 19th ST.
BAKERSFIELD — CALIFORNIA

DRAWN BY RAG
20 OF 34 SHTS.
DATE 3/1/51