CHECK AND VERIFY ALL DIMENSIONS BEFORE PROCEEDING WITH THE WORK. REPORT ANY DISCREPANCIES TO ARCHITECT.

COUNTY OF KERN	STATE OF CALIFORNIA	BAKERSFIELD CITY SCHOOLS	JUNIOR HIGH SCHOOL
OFFICE OF SUPERINTENDENT OF SCHOOLS	DEPARTMENT OF PUBLIC WORKS	BOARD OF EDUCATION	BAKERSFIELD CITY SCHOOL DISTRICT
JESSE D. STOCKTON — SUPERINTENDENT	DIVISION OF ARCHITECTURE	1900 K ST BAKERSFIELD CALIFORNIA	BELLE TERRACE & "P" STREETS
APPROVED	APPLICATION NO. 8X73 APPROVED	APPROVED DATE 3/1/61	JOB NO. 50-279 C-339
DATE	STATE OF CALIFORNIA DEPARTMENT OF PUBLIC WORKS DIVISION OF ARCHITECTURE		ERNEST L. McCOY A.I.A. ARCHITECT
	PROFESSIONAL ENGINEER		129 HAY BLDG. 1612 - 19th ST.
			BAKERSFIELD — CALIFORNIA
			DRAWN BY JC SHTS. OF 54 DATE 3/1/61

SECTIONS SHOWING TOPS FOR STEEL CABINETS

SCALE = HALF FULL SIZE

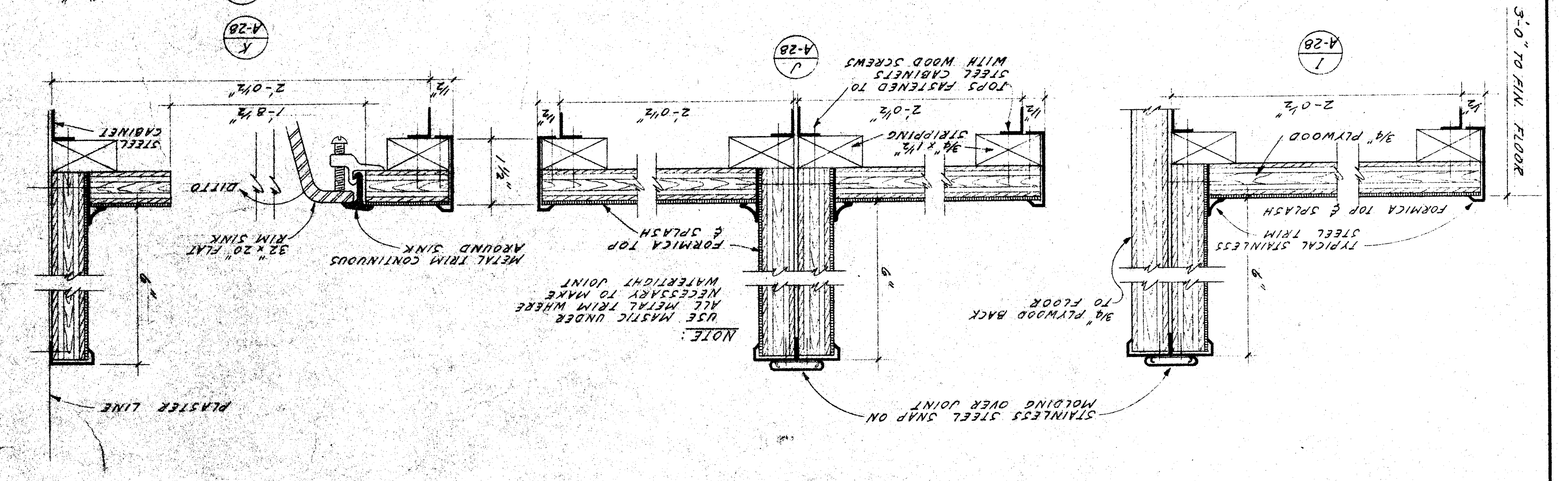

ELEVATION 4 SHOWING TYPICAL BRICK LAYOUT

SCALE 3/4" = 1'-0"

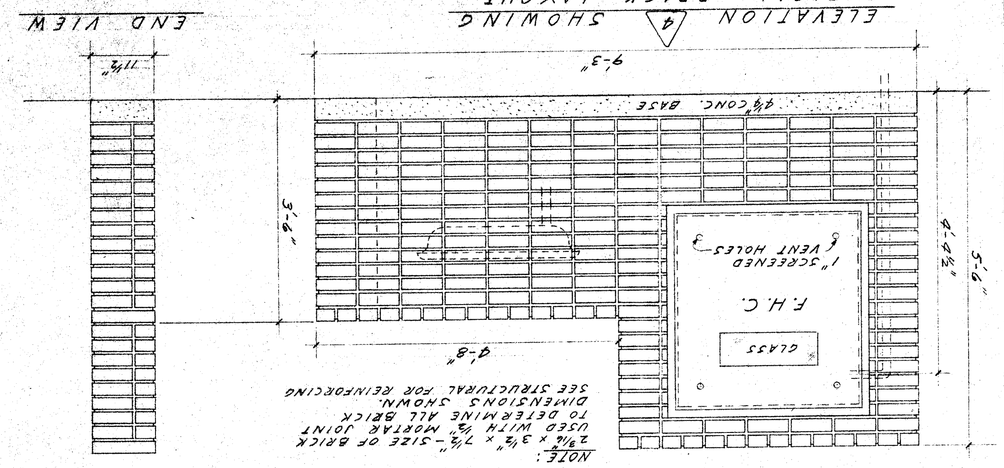

END VIEW

SCHEDULE OF STEEL CABINETS

MARK	TYPE OF CABINET	WIDTH	HEIGHT	DEPTH
A	BASE CUPBOARD & DRAWER	21"	34½"	24"
B	BASE CABINET W/3 DRAWERS	24"	"	"
C	BASE CUPBOARD & DRAWER	15"	"	"
D	BASE CUPBOARD & DRAWER	18"	"	"
E	BASE SINK FRONT	36"	"	"
F	BASE SINK CABINET	48"	"	"
G	WALL CABINET	21"	30½"	13"
H	WALL CABINET	24"	"	"
I	WALL CABINET	15"	"	"
J	BASE OR WALL FILLER	1"	"	"
K	BASE CORNER FILLER	1½"	"	"
L	WALL FILLER	6"		

PLAN SECTION SHOWING STEEL CABINET FILLER APPLICATION

SCALE = FULL SIZE

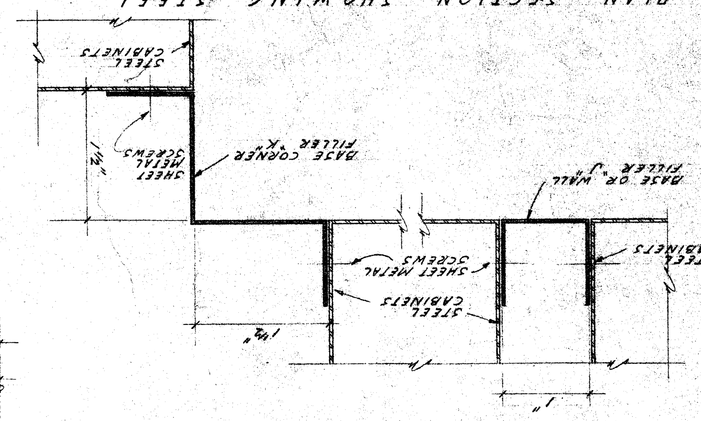

PLANS & ELEVATIONS OF DRINKING FOUNTAIN & FIRE HOSE CABINETS

SCALE 3/8" = 1'-0"

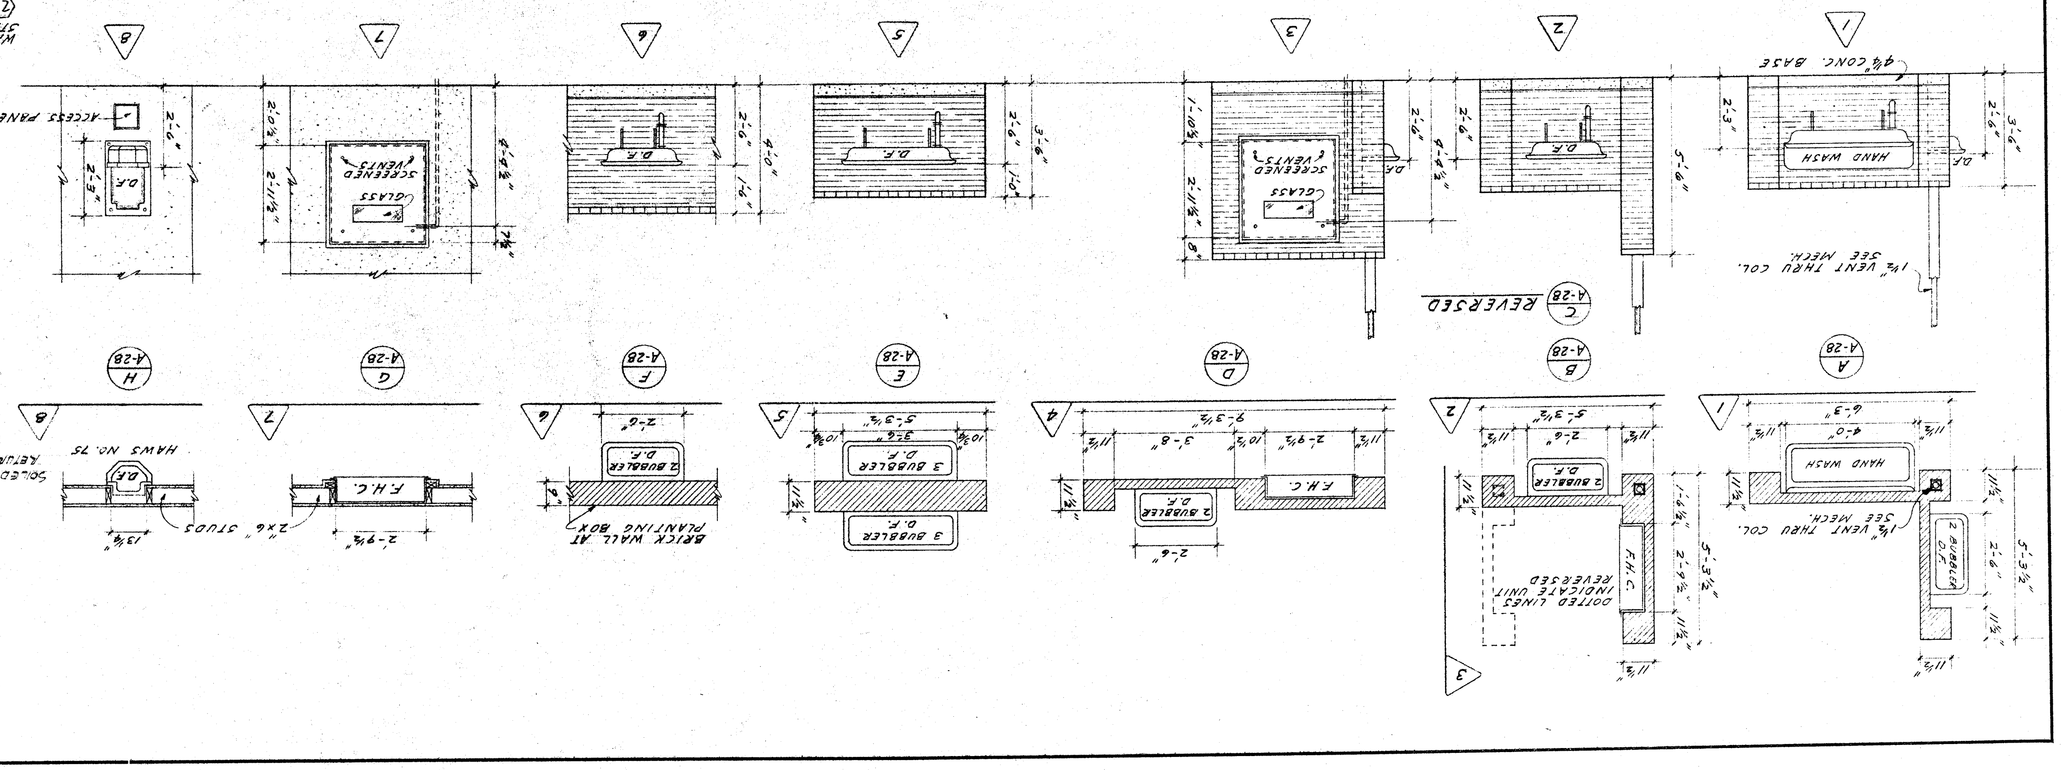

PARTIAL PLAN OF FOODS ROOM — UNIT "D" (showing metal cabinets)

SCALE ½" = 1'-0"

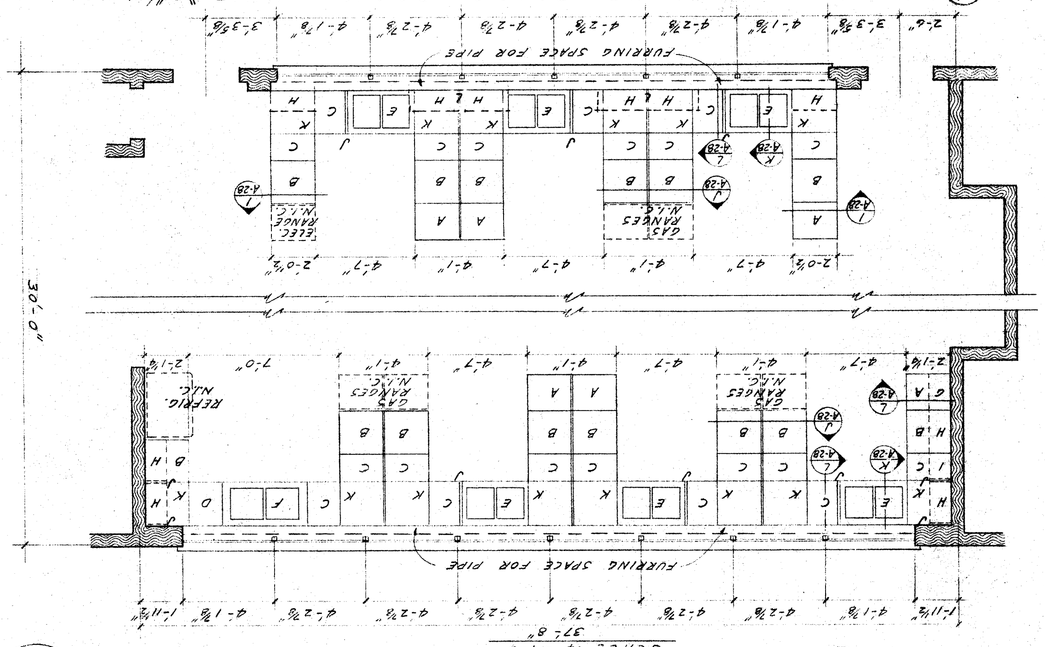

PLAN OF CAFETERIA - UNIT "H" (showing kitchen equipment)

SCALE ¼" = 1'-0"

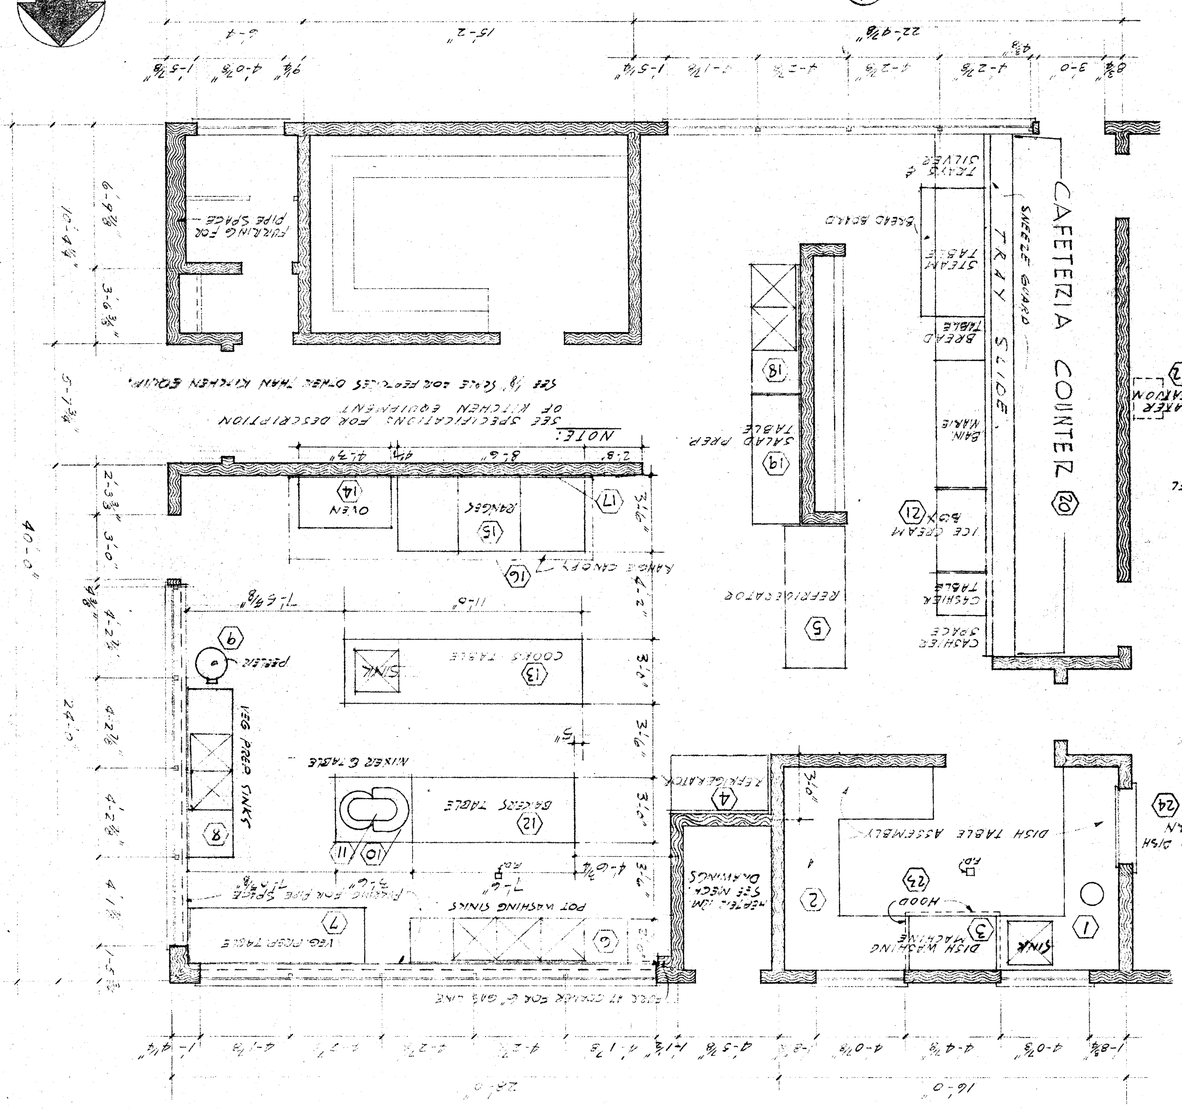
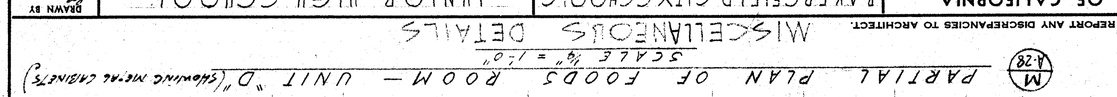
MISCELLANEOUS DETAILS