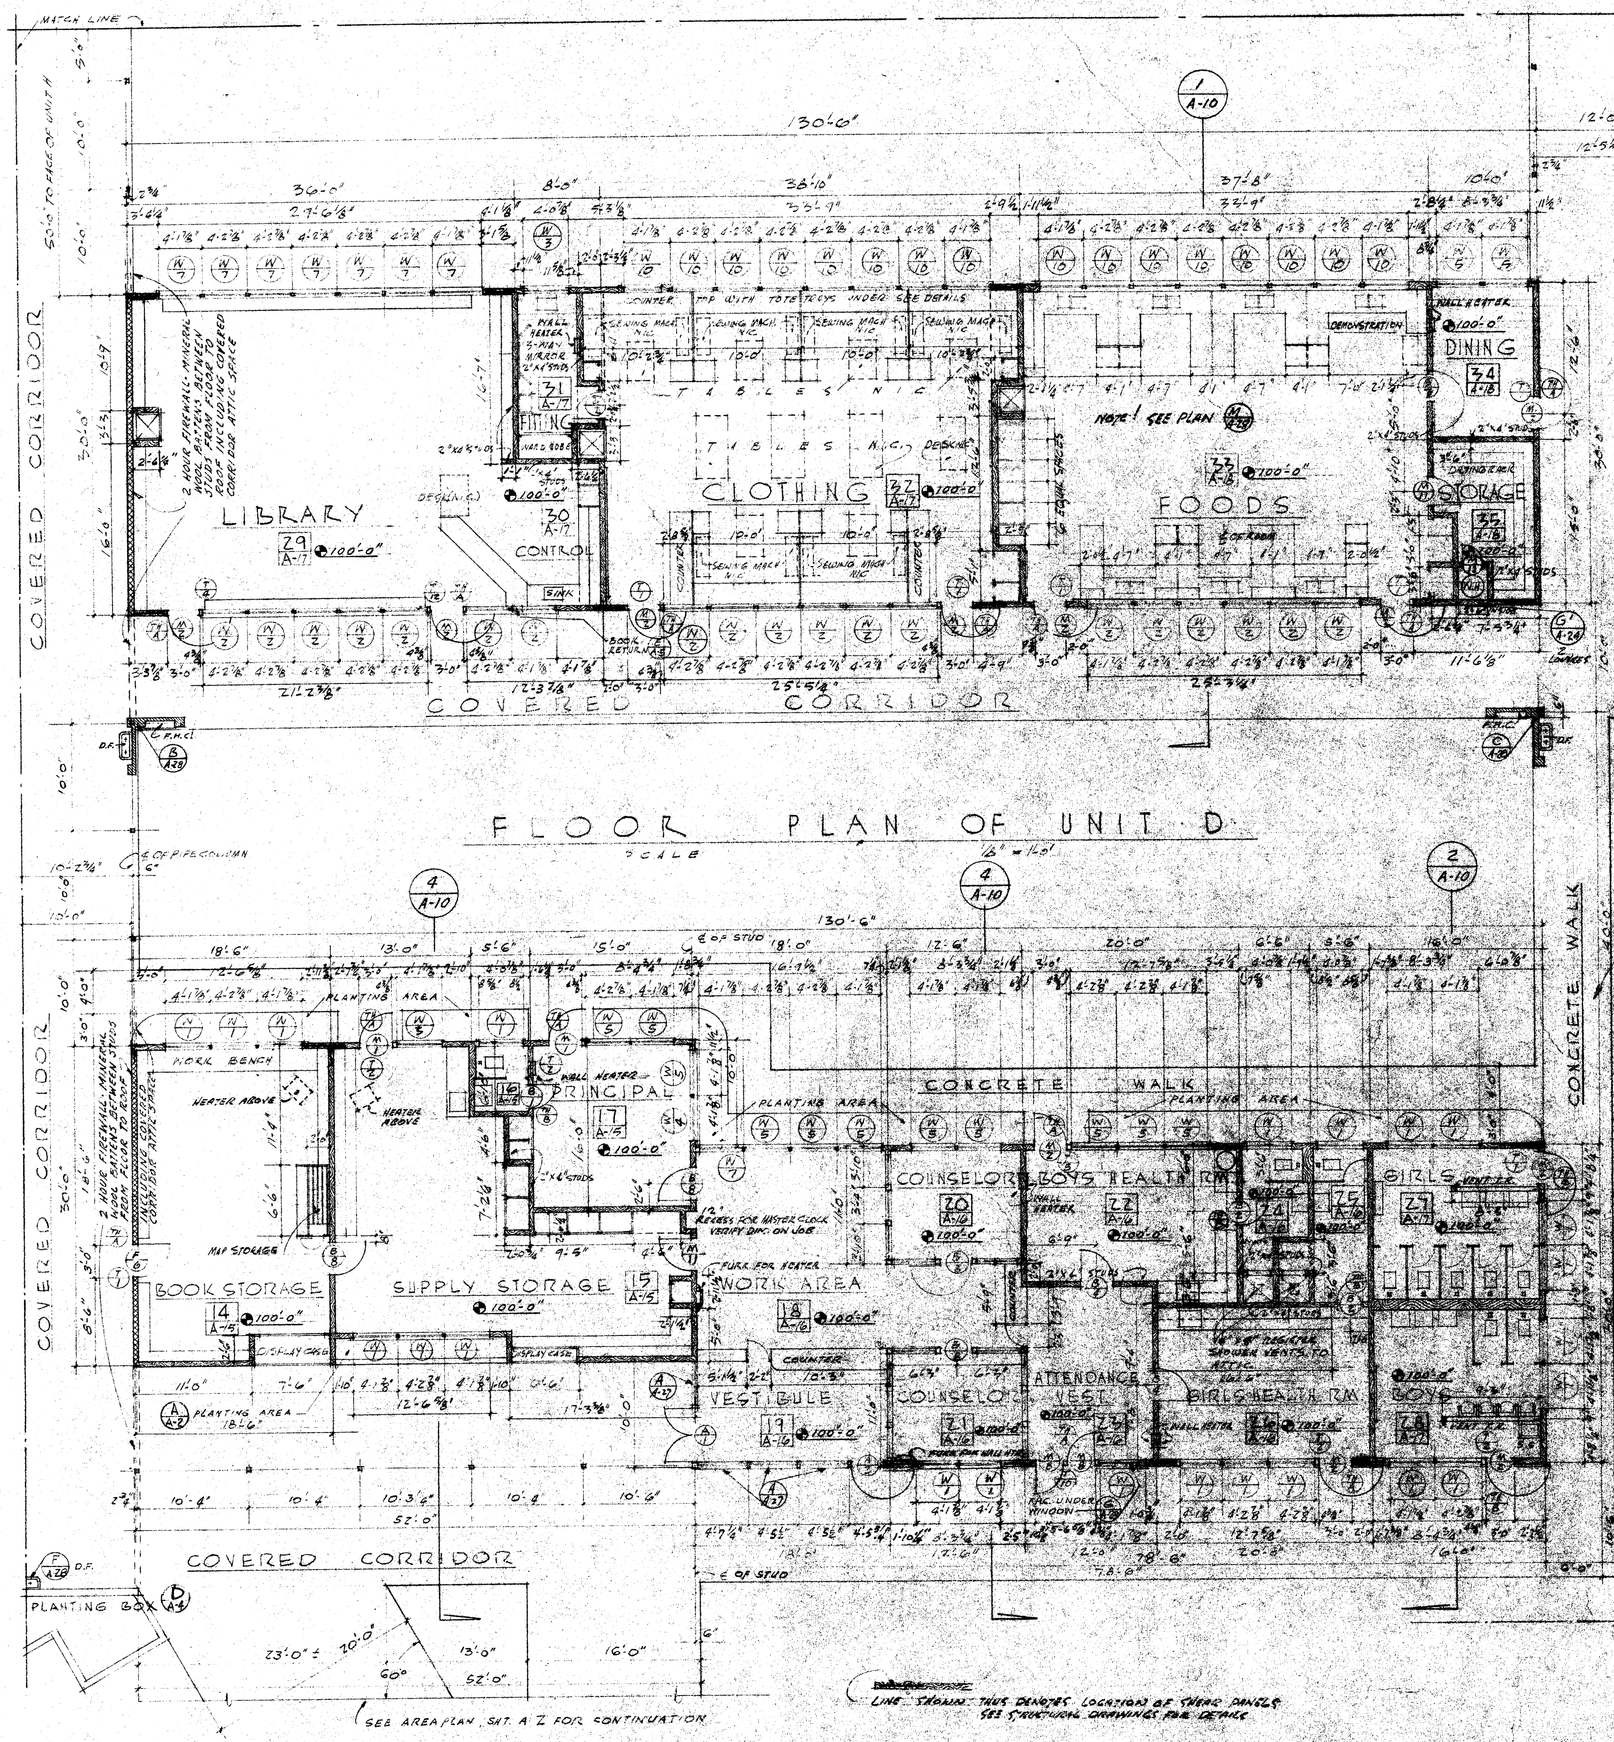

FLOOR PLAN OF UNIT D

SCALE 1/8" = 1'-0"

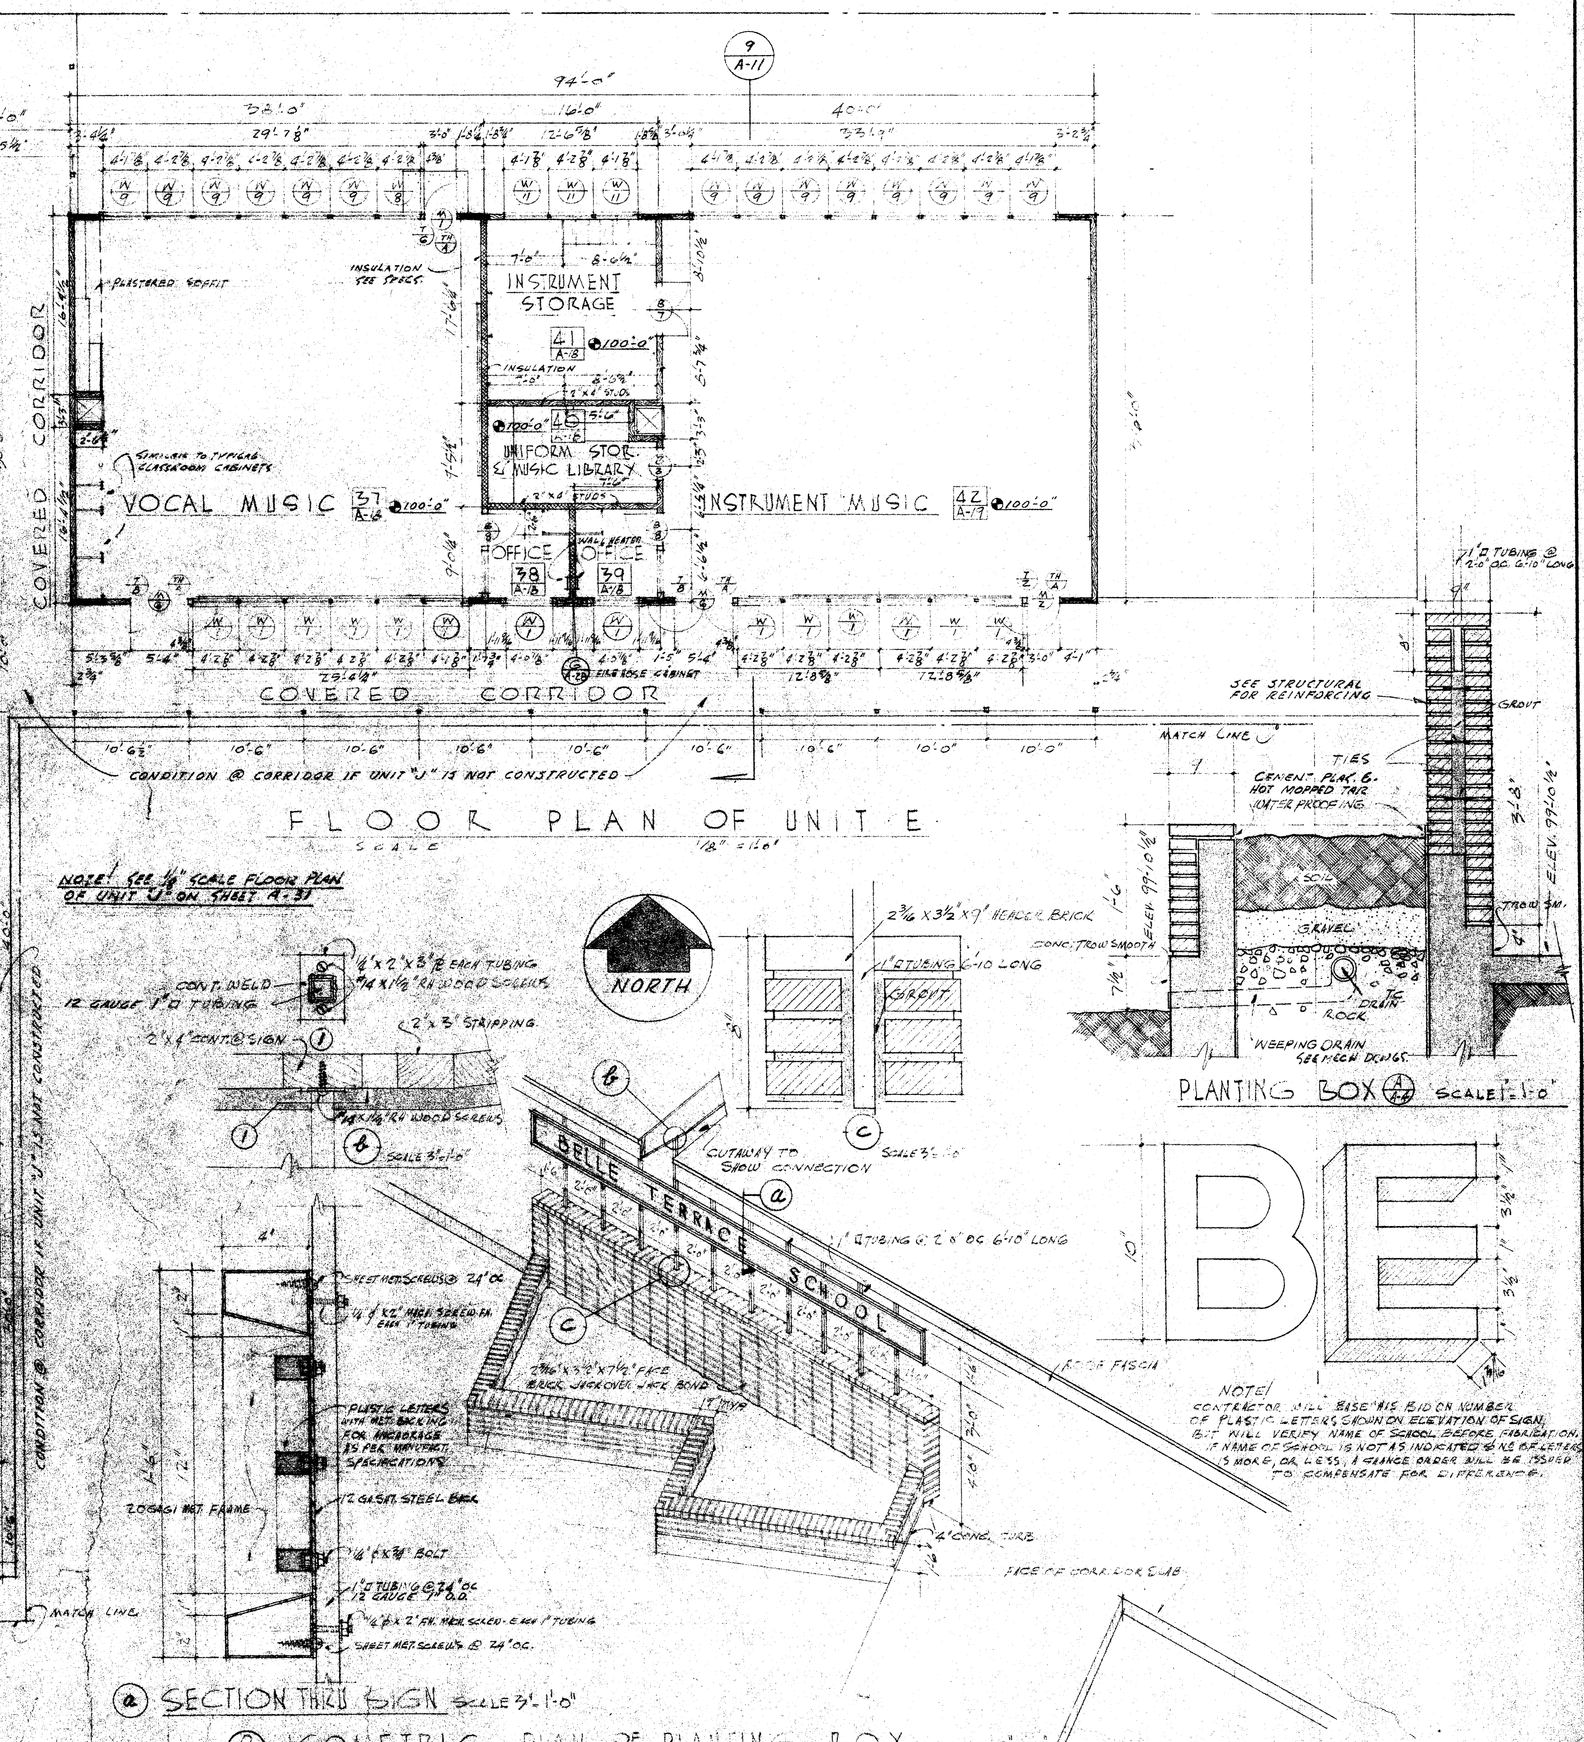

FLOOR PLAN OF UNIT E

SCALE 1/8" = 1'-0"

NOTE! SEE 1/8" SCALE FLOOR PLAN OF UNIT "J" ON SHEET A-3J

(a) SECTION THRU SIGN SCALE 3/4"-1'-0"

(b) ISOMETRIC PLAN OF PLANTING BOX SCALE 1/4"=1'-0"

PLANTING BOX SCALE 1/4"=1'-0"

FLOOR PLAN OF UNIT C

SCALE 1/8" = 1'-0"

NOTE: DIMENSIONS LOCATING WALLS AND PARTITIONS ARE GIVEN TO SIDE OF STUDDING OR CENTER LINE OF STUDDING WHICHEVER THE CASE MAY BE. ALL WALLS AND PARTITIONS SHALL BE 2"x4" STUDS EXCEPT WHERE NOTED OTHERWISE. SHEATHING THAT BRACES ON THE INTERIOR FACE OF STUDS SHALL BE FURRED WITH 3/8"x3" FURRING STRIPS @ 16" OC. INSTALLED VERTICALLY. FURRING STUD TO RECEIVE LATH & PLASTER

DIMENSIONS LOCATING WINDOWS ARE FROM ℄ OR MULLIONS TO WINDOW DIMENSION AT JAMBS.

LINE SHEARS: THUS DENOTES LOCATION OF SHEAR PANELS SEE STRUCTURAL DRAWINGS FOR DETAILS

FLOOR PLANS OF UNITS C, D & E SCALE 1/8" = 1'-0"

CHECK AND VERIFY ALL DIMENSIONS BEFORE PROCEEDING WITH THE WORK. REPORT ANY DISCREPANCIES TO ARCHITECT.

BAKERSFIELD CITY SCHOOLS
1600 K ST. BAKERSFIELD CALIFORNIA
BOARD OF EDUCATION
PRELIMINARY APPROVAL
DATE 10-12-50
PKEG SEC.

COUNTY OF KERN
OFFICE OF SUPERINTENDENT OF SCHOOLS
JESSE D. STOCKTON — SUPERINTENDENT
APPROVED
DATE

STATE OF CALIFORNIA
DEPARTMENT OF PUBLIC WORKS
DIVISION OF ARCHITECTURE
STATE OF CALIFORNIA DEPARTMENT OF PUBLIC WORKS DIVISION OF ARCHITECTURE
APPLICATION NO. 8878
APPROVED JAN 1951
Harry W. Carlson SUPERVISING STRUCTURAL ENGINEER

BAKERSFIELD CITY SCHOOLS
1600 K ST. BAKERSFIELD CALIFORNIA
BOARD OF EDUCATION
APPROVED DATE 3/1/51
Mae J. Thomas
Estelle M. Cooper

JUNIOR HIGH SCHOOL
BAKERSFIELD CITY SCHOOL DISTRICT
BELLE TERRACE & P STREETS
BAKERSFIELD CALIFORNIA
JOB NO. C-335
ERNEST L. McCOY · A·I·A · ARCHITECT
129 HAY BLDG. 1612 - 19th ST.
BAKERSFIELD — CALIFORNIA

DRAWN BY RLW - AJC
4 OF 5-4 SHTS.
DATE 9/3/51