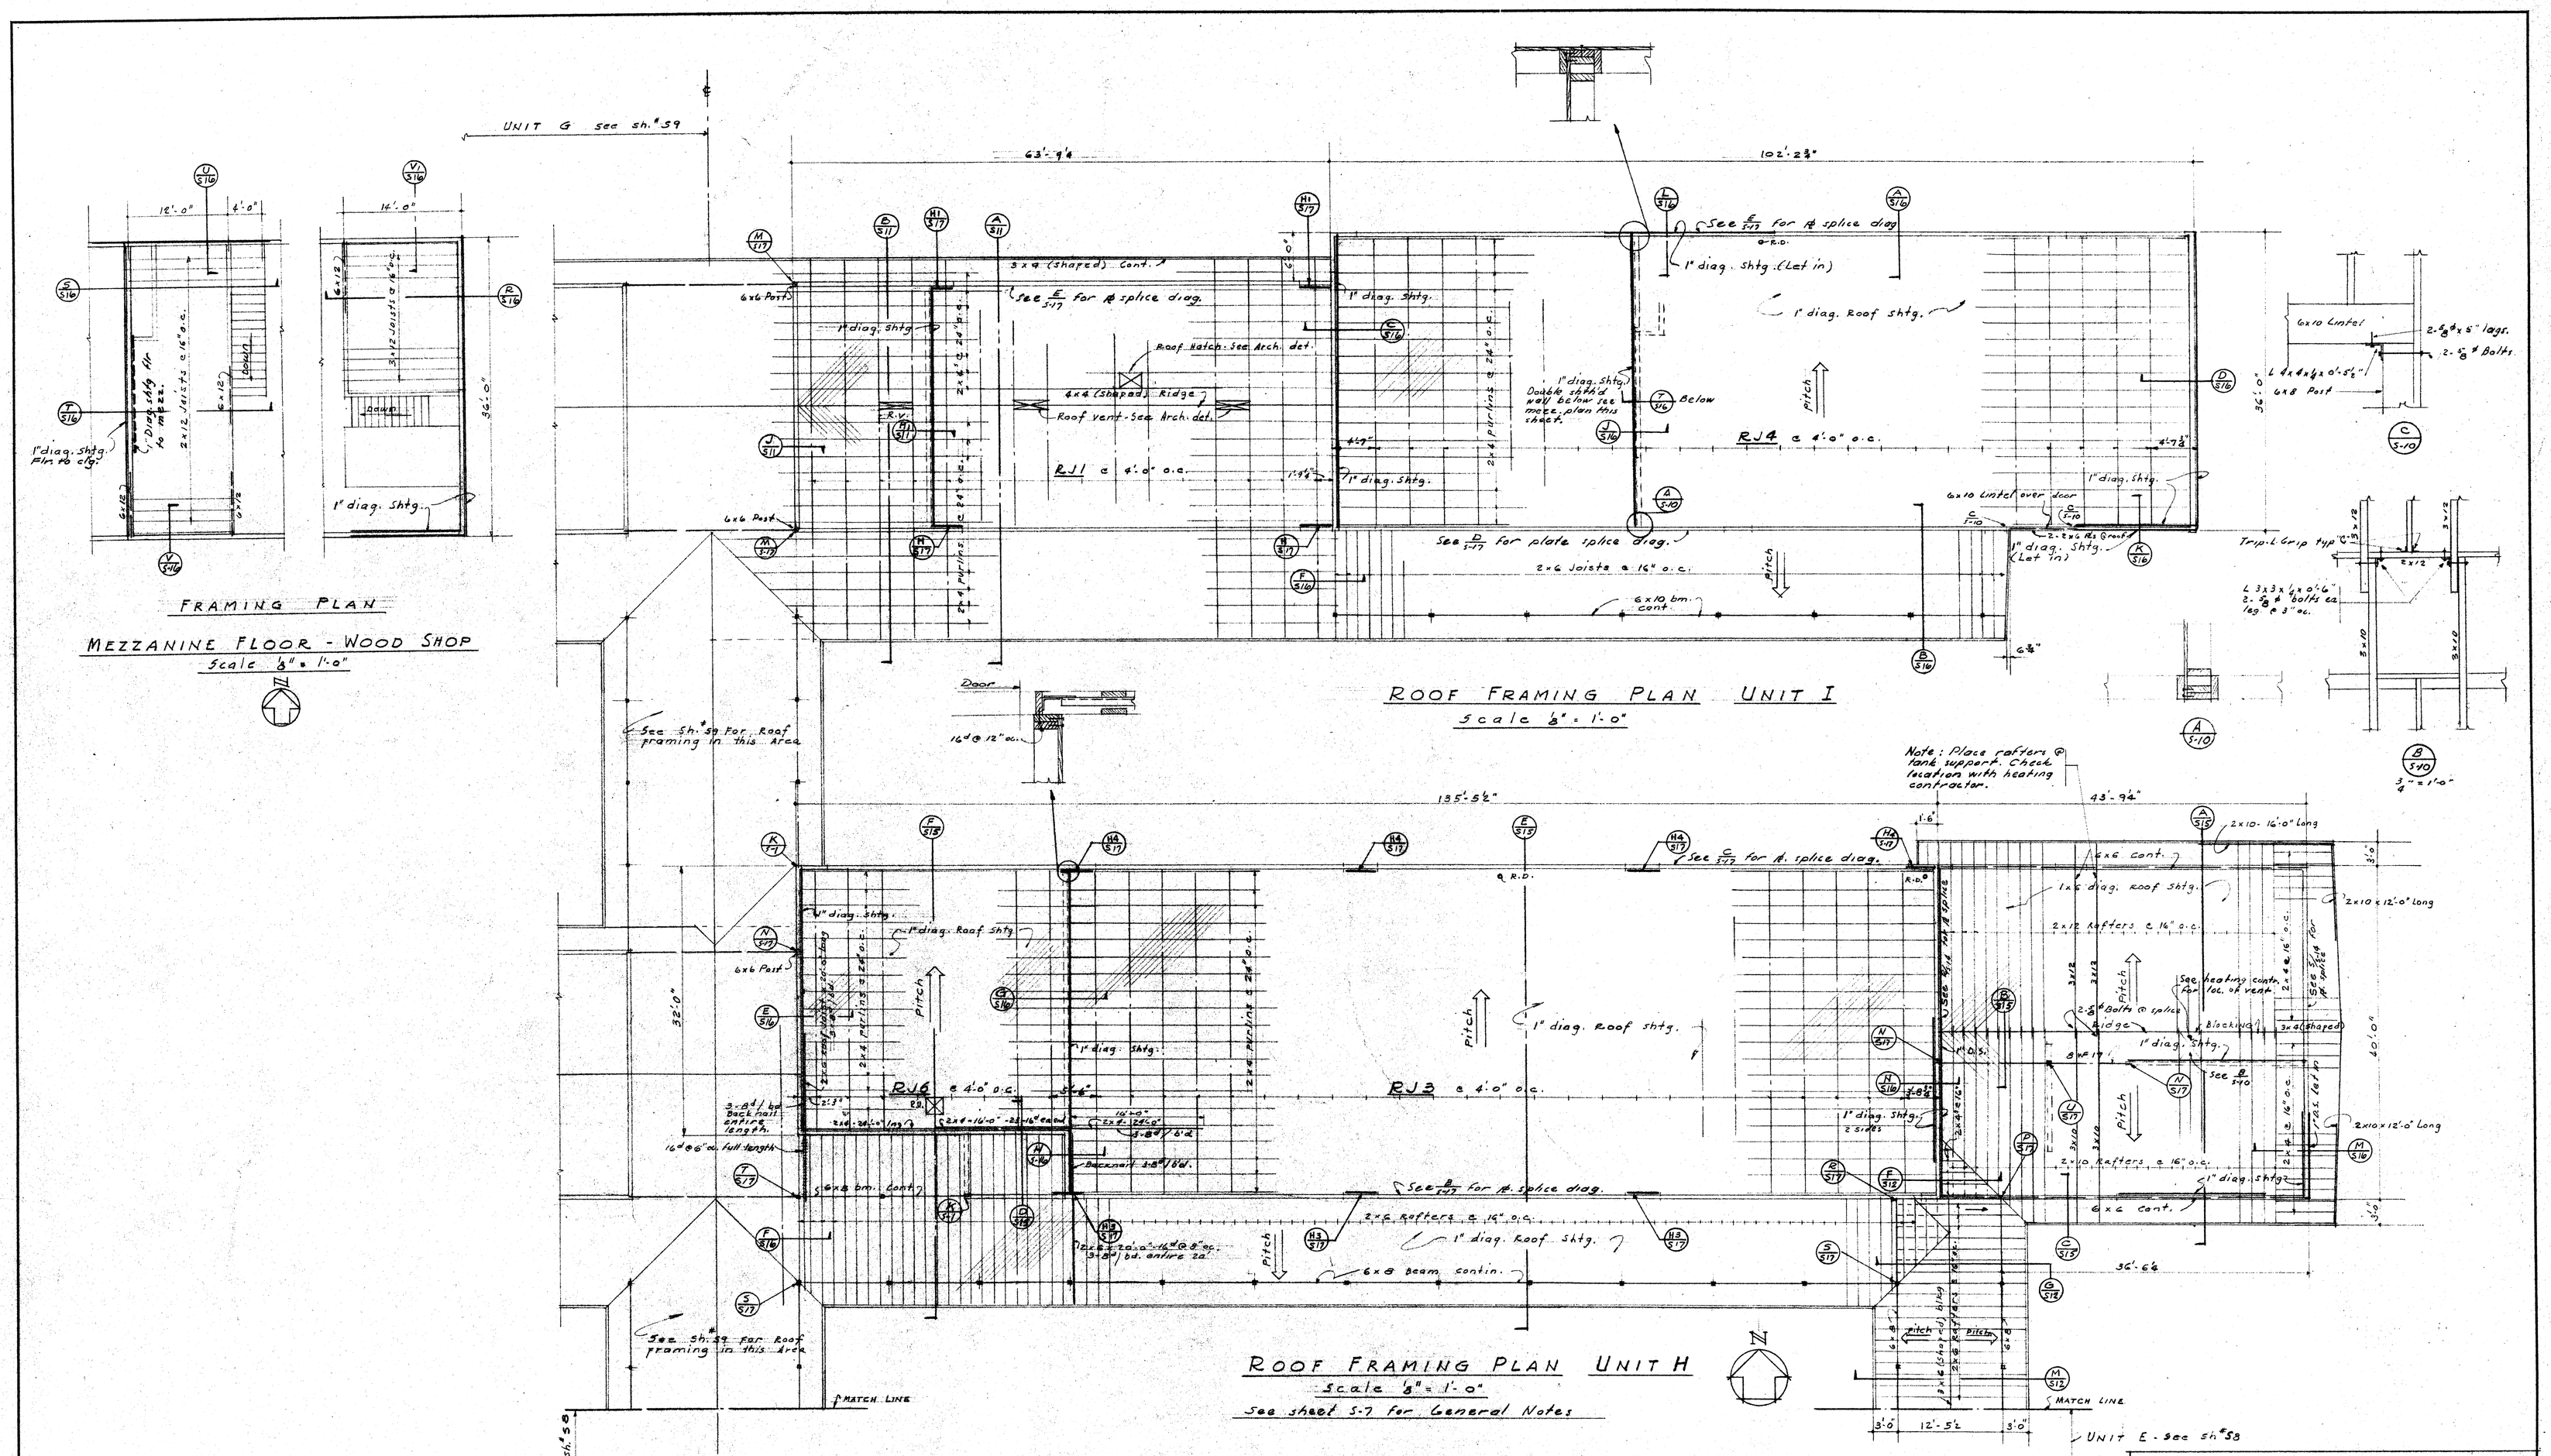

CHECK AND VERIFY ALL DIMENSIONS BEFORE PROCEEDING WITH THE WORK. REPORT ANY DISCREPANCIES TO ARCHITECT.

HILLMAN & NOWELL STRUCTURAL ENGINEERS ARCHITECTS BUILDING LOS ANGELES 13 Lawrence Nowell	COUNTY OF KERN OFFICE OF SUPERINTENDENT OF SCHOOLS JESSE D. STOCKTON — SUPERINTENDENT APPROVED DATE	STATE OF CALIFORNIA DEPARTMENT OF PUBLIC WORKS DIVISION OF ARCHITECTURE STATE OF CALIFORNIA DEPARTMENT OF PUBLIC WORKS DIVISION OF ARCHITECTURE APPLICATION NO. 8873 APPROVED 5-18-51 Harry W. O'Brien SUPERVISING STRUCTURAL ENGINEER	BAKERSFIELD CITY SCHOOLS 1600 K ST. BAKERSFIELD CALIFORNIA BOARD OF EDUCATION APPROVED DATE 3/1/51

ROOF FRAMING PLAN - UNITS H & I

JUNIOR HIGH SCHOOL
BAKERSFIELD CITY SCHOOL DISTRICT
BELLE TERRACE & "P" STREETS
BAKERSFIELD CALIFORNIA
JOB NO. C-335

ERNEST L. McCOY ·A·I·A· ARCHITECT
129 HAY BLDG. 1612 - 19th ST.
BAKERSFIELD — CALIFORNIA

DRAWN BY K. T.
S10
OF SHTS.
DATE 3/1/51