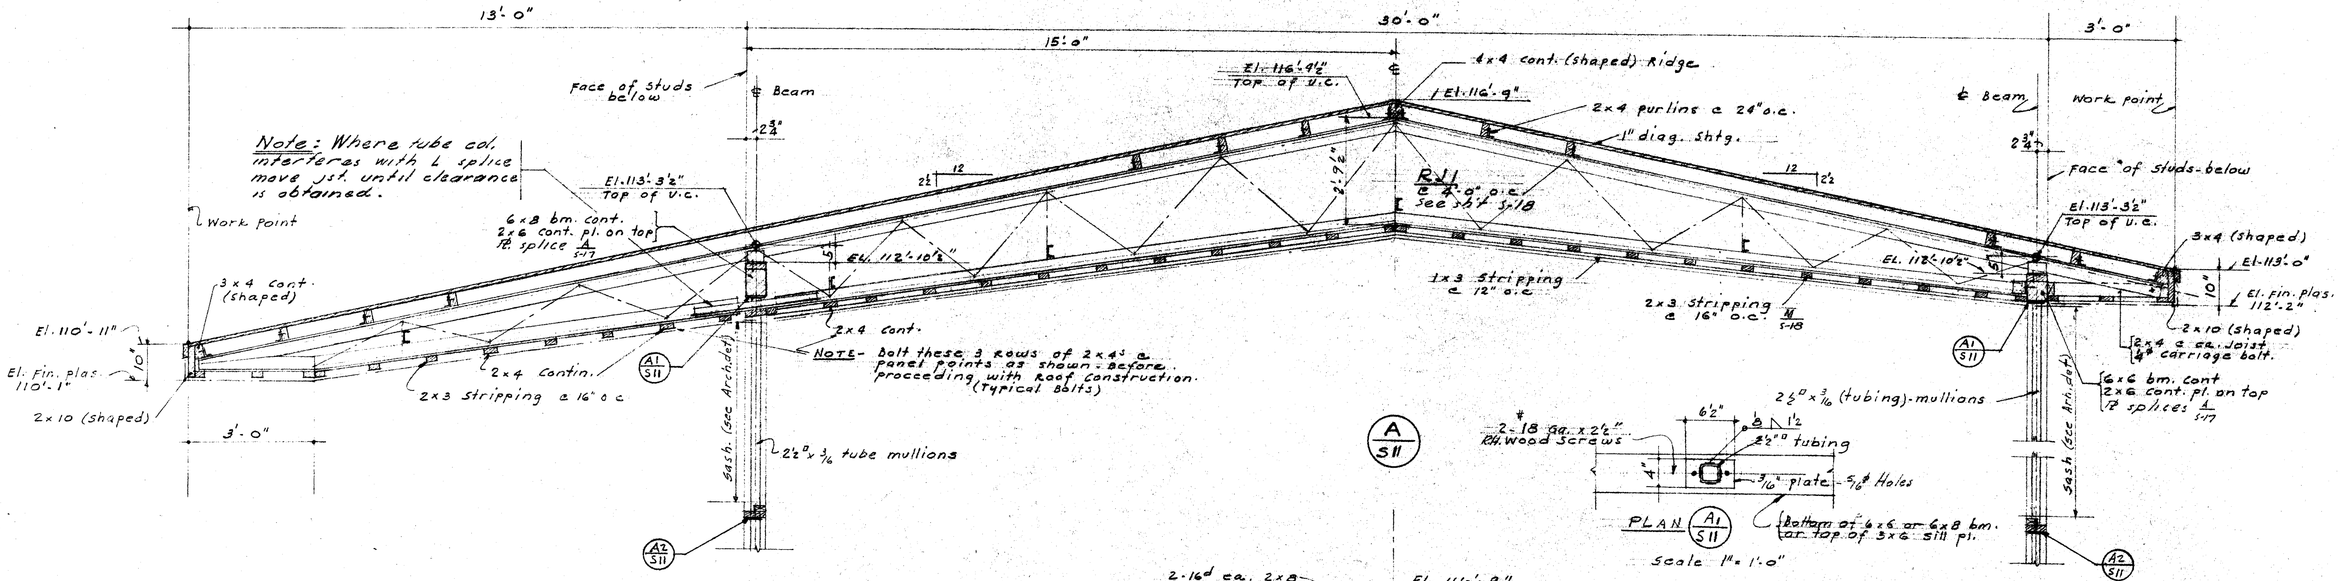

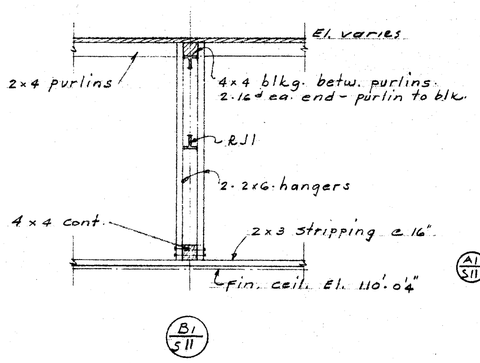

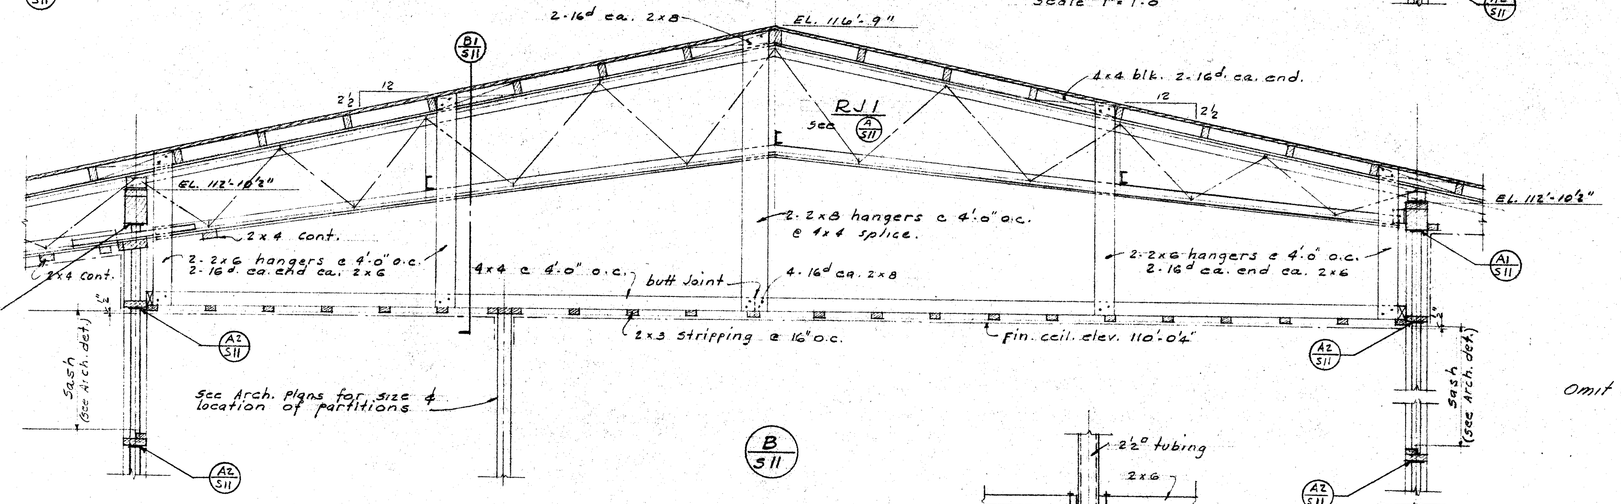

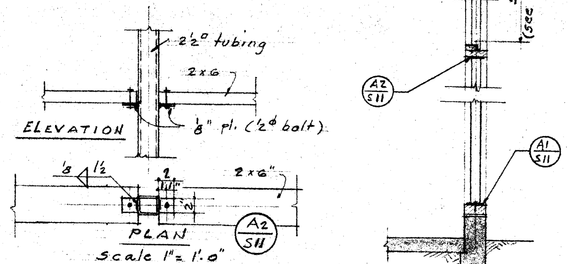

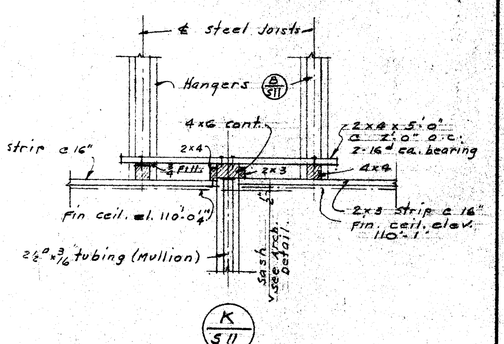

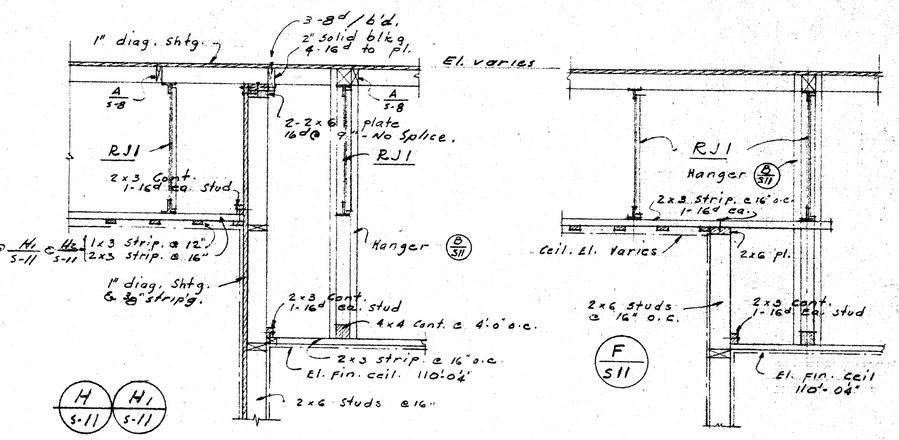

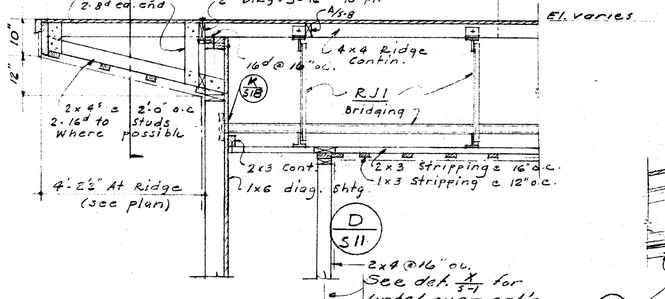

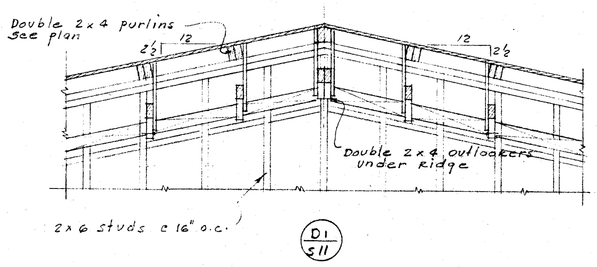

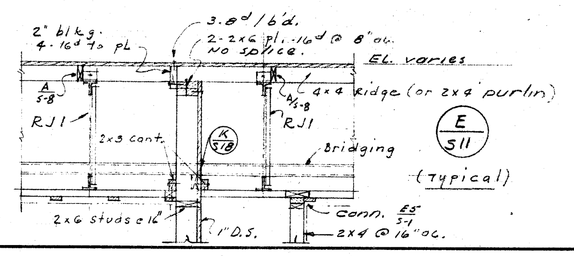

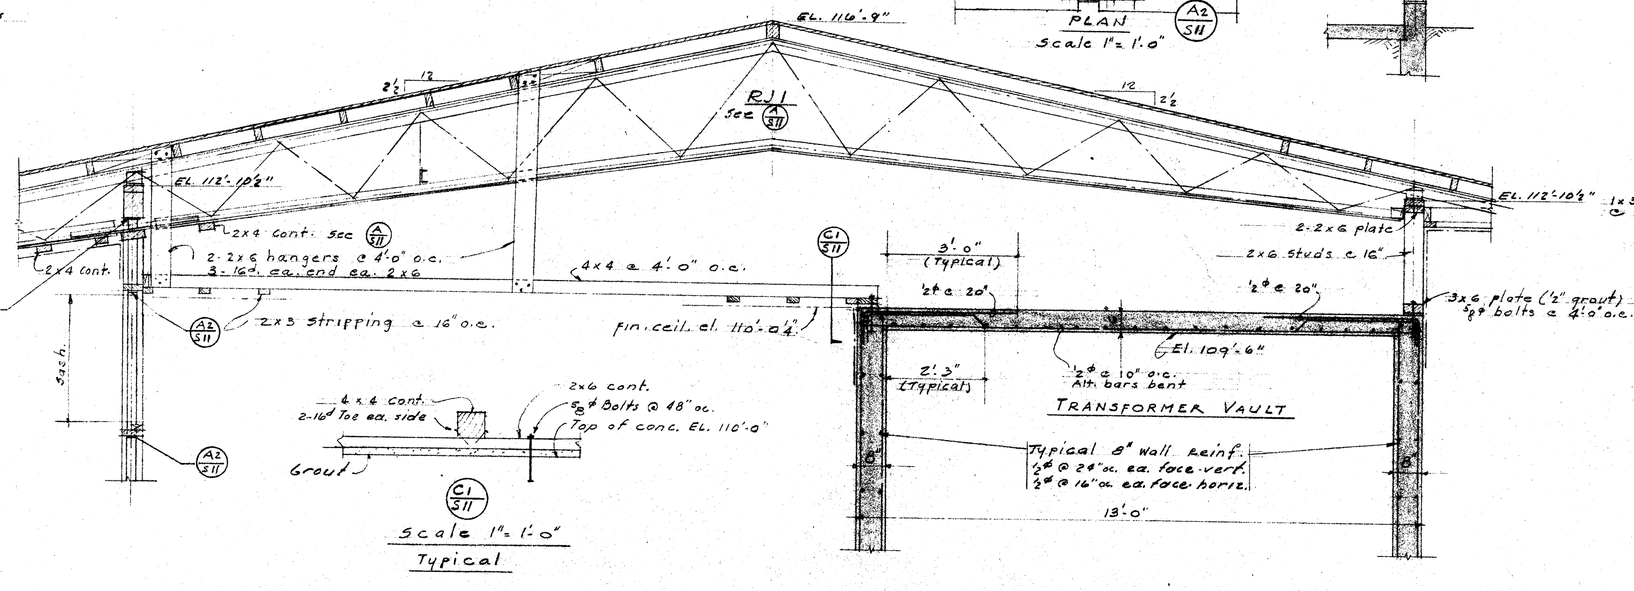

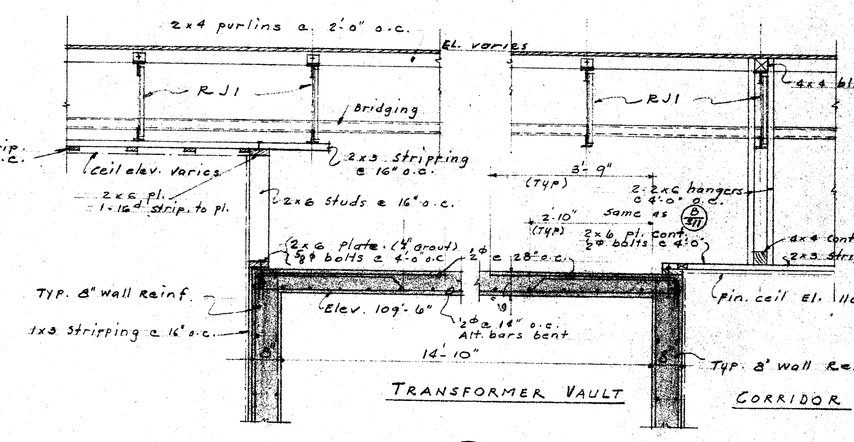

NOTE:- (TYPICAL FOR SHTS. S11, S12, S13, S14, S15, S16, S18, S20 & S21
Unless otherwise noted - scale ½" = 1'-0"
See sh. #S18 for steel joist schedule and details, purlin clips & splices, Bridging details etc.
For all dimensions to top of sash heads, door heads, openings & ceiling heights. Refer to architectural exterior & interior elevations.

SCALE ½" = 1'-0" UNLESS OTHERWISE NOTED

CHECK AND VERIFY ALL DIMENSIONS BEFORE PROCEEDING WITH THE WORK. REPORT ANY DISCREPANCIES TO ARCHITECT.

COUNTY OF KERN
OFFICE OF SUPERINTENDENT OF SCHOOLS
JESSE D. STOCKTON — SUPERINTENDENT

APPROVED

DATE

STATE OF CALIFORNIA
DEPARTMENT OF PUBLIC WORKS
DIVISION OF ARCHITECTURE

STATE OF CALIFORNIA DEPARTMENT OF PUBLIC WORKS DIVISION OF ARCHITECTURE
APPLICATION NO. 8873
APPROVED
SUPERVISING STRUCTURAL ENGINEER

BAKERSFIELD CITY SCHOOLS
1600 L ST. BAKERSFIELD CALIFORNIA
BOARD OF EDUCATION
APPROVED
DATE 3/1/51

HILLMAN & NOWELL
STRUCTURAL ENGINEERS
ARCHITECTS BUILDING LOS ANGELES 13

FRAMING SECTIONS
JUNIOR HIGH SCHOOL
BAKERSFIELD CITY SCHOOL DISTRICT
BELLE TERRACE & "P" STREETS
BAKERSFIELD CALIFORNIA
JOB NO. C-335
ERNEST L. McCOY · A·I·A · ARCHITECT
129 HAY BLDG. 1612 - 19th ST.
BAKERSFIELD — CALIFORNIA

DRAWN BY K. T.
S11
OF SHTS.
DATE 3/1/51