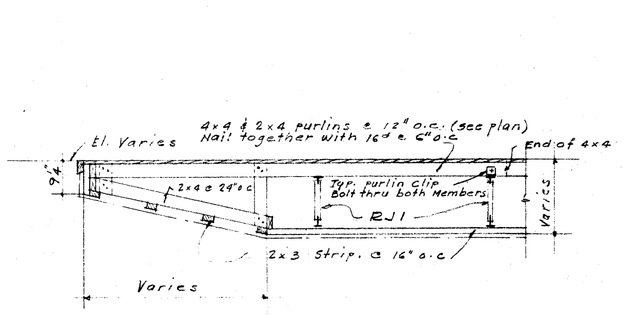

As shown (J/S12) (J1/S12) Opp. hand

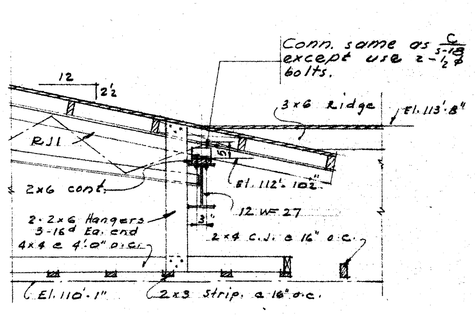

(C/S12)

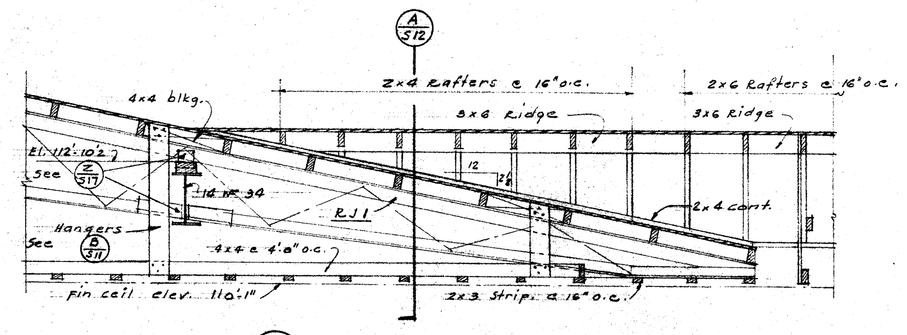

(B/S12)

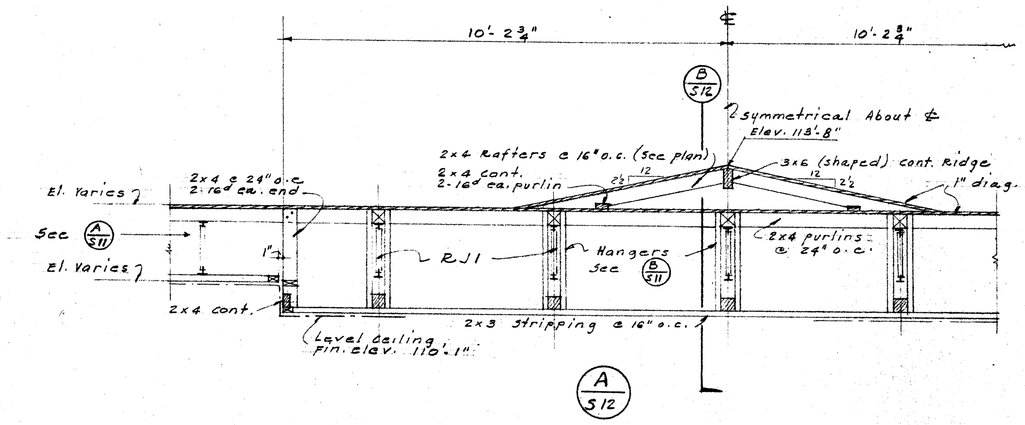

(A/S12)

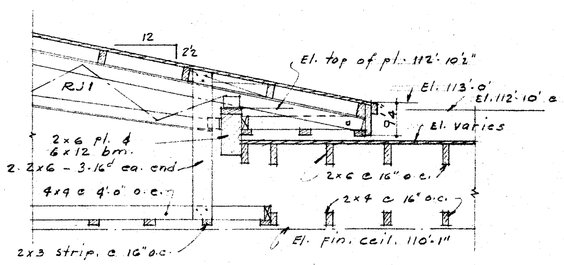

(H/S12)

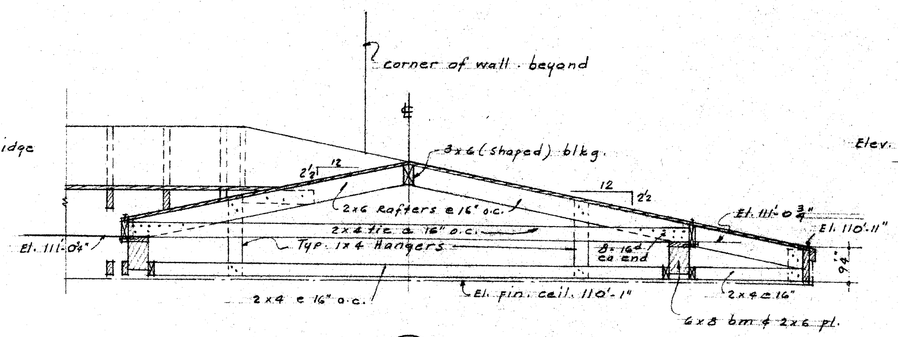

(G/S12)

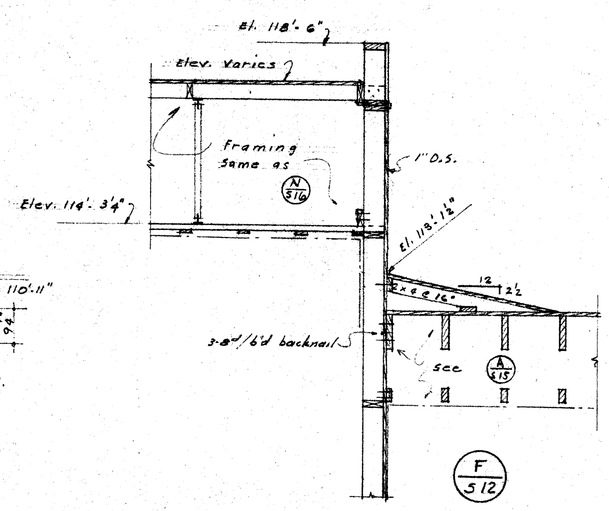

(F/S12)

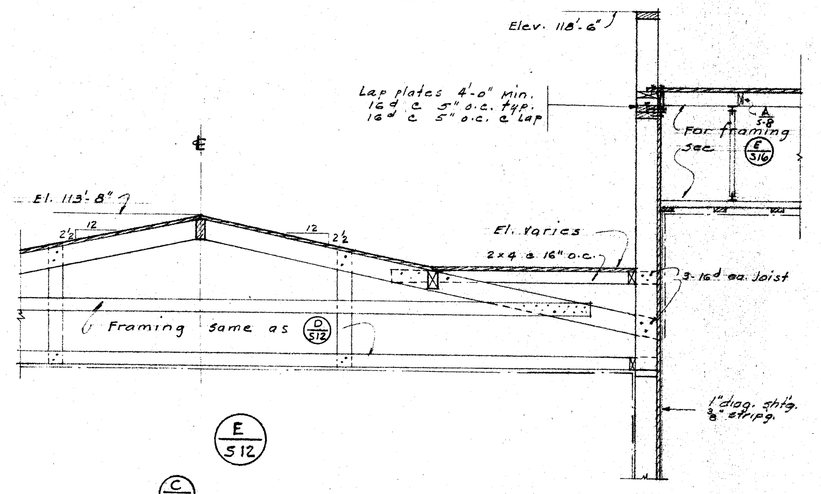

(E/S12)

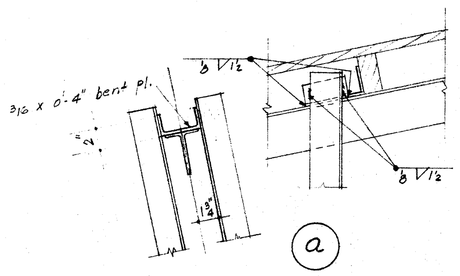

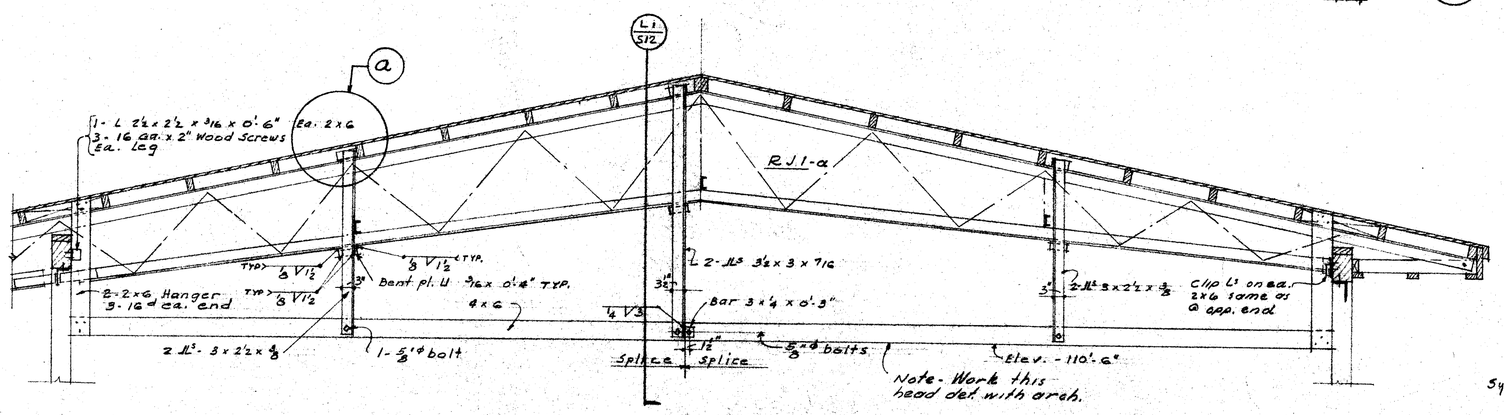

DETAIL FOLDING DOOR SUPPORT UNIT G

(L/S12)

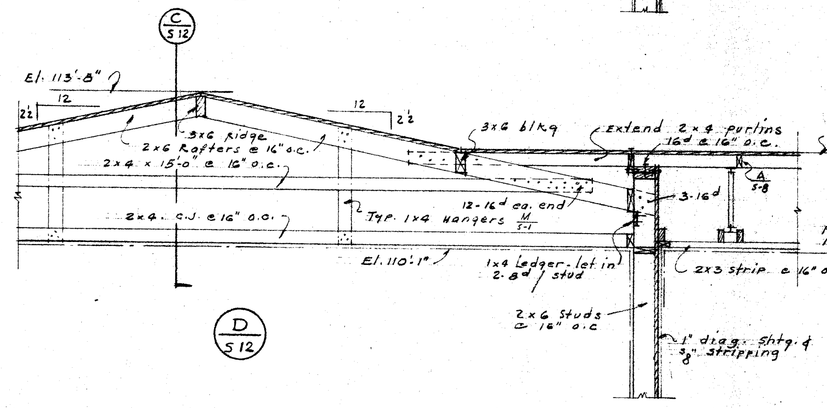

(D/S12)

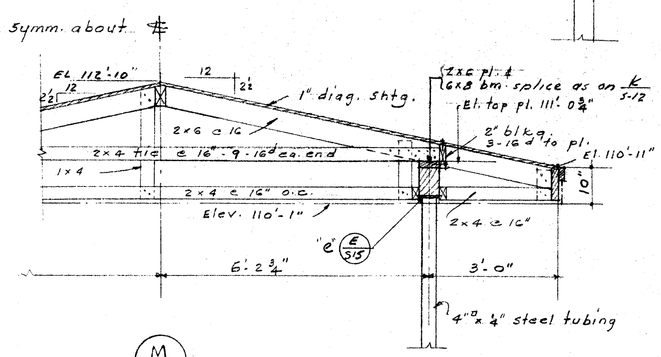

(M/S12)

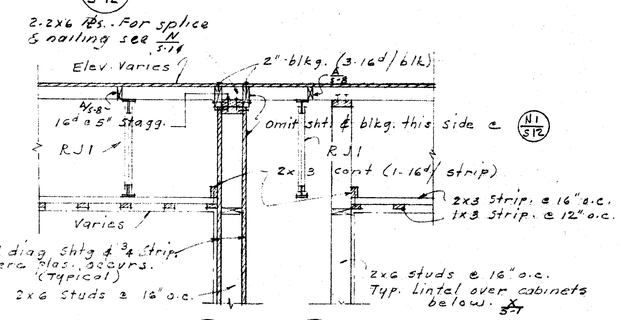

As shown. (N/S12) (N1/S12) As Noted

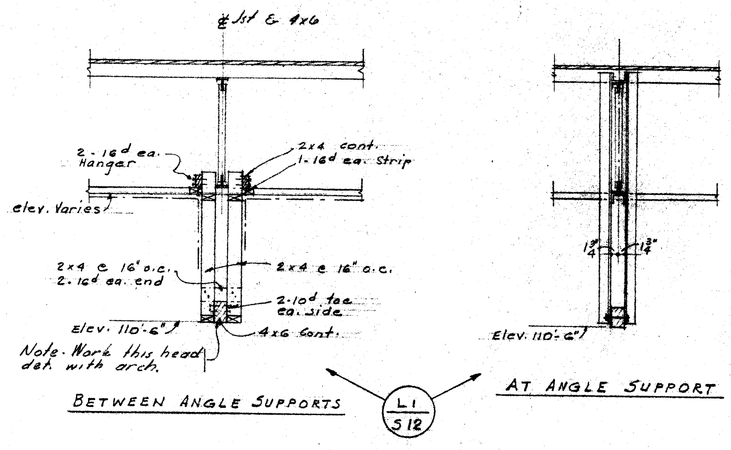

BETWEEN ANGLE SUPPORTS (L1/S12) AT ANGLE SUPPORT

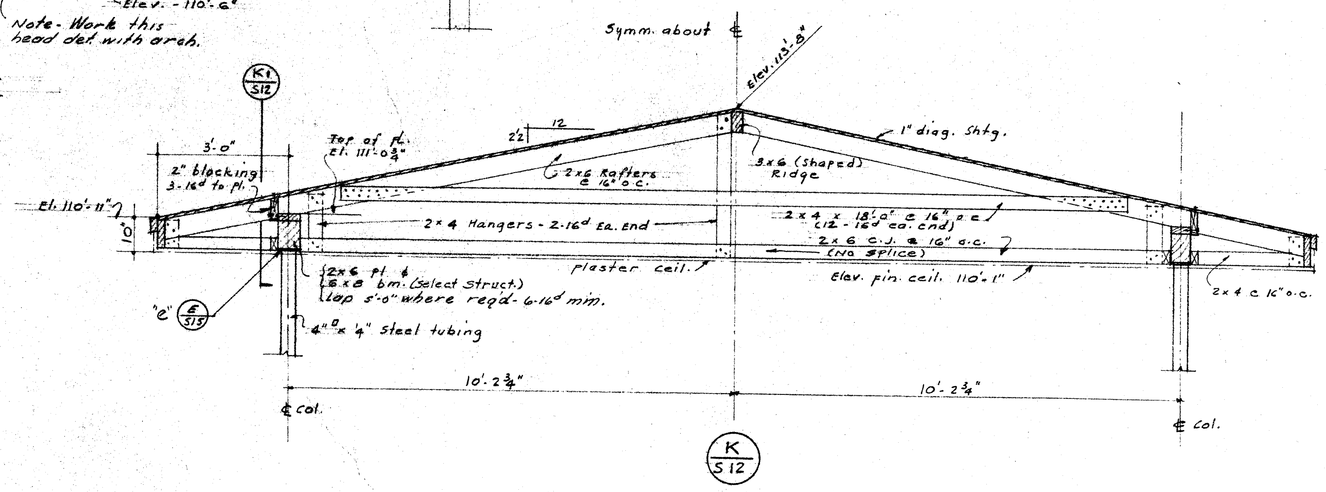

(K/S12)

CHECK AND VERIFY ALL DIMENSIONS BEFORE PROCEEDING WITH THE WORK. REPORT ANY DISCREPANCIES TO ARCHITECT.

SCALE ¼"=1'-0" UNLESS OTHERWISE NOTED

HILLMAN & NOWELL
STRUCTURAL ENGINEERS
MORRIS BLDG. LOS ANGELES 13
Lawrence Nowell

COUNTY OF KERN
OFFICE OF SUPERINTENDENT OF SCHOOLS
JESSE D. STOCKTON — SUPERINTENDENT
APPROVED
DATE

STATE OF CALIFORNIA
DEPARTMENT OF PUBLIC WORKS
DIVISION OF ARCHITECTURE
STATE OF CALIFORNIA DEPARTMENT OF PUBLIC WORKS DIVISION OF ARCHITECTURE
APPLICATION NO. 8873 APPROVED MAY
SUPERVISING STRUCTURAL ENGINEER

BAKERSFIELD CITY SCHOOLS
1600 H ST. BAKERSFIELD CALIFORNIA
BOARD OF EDUCATION
APPROVED DATE 3-1-51
Clerk

FRAMING SECTIONS CONT.
JUNIOR HIGH SCHOOL
BAKERSFIELD CITY SCHOOL DISTRICT
BELLE TERRACE & "P" STREETS
BAKERSFIELD CALIFORNIA
JOB NO. C-338
ERNEST L. McCOY · A·I·A · ARCHITECT
129 HAY BLDG. 1612 - 19th ST.
BAKERSFIELD — CALIFORNIA

DRAWN BY K.T
S12
OF SHTS.
DATE 3/1/51