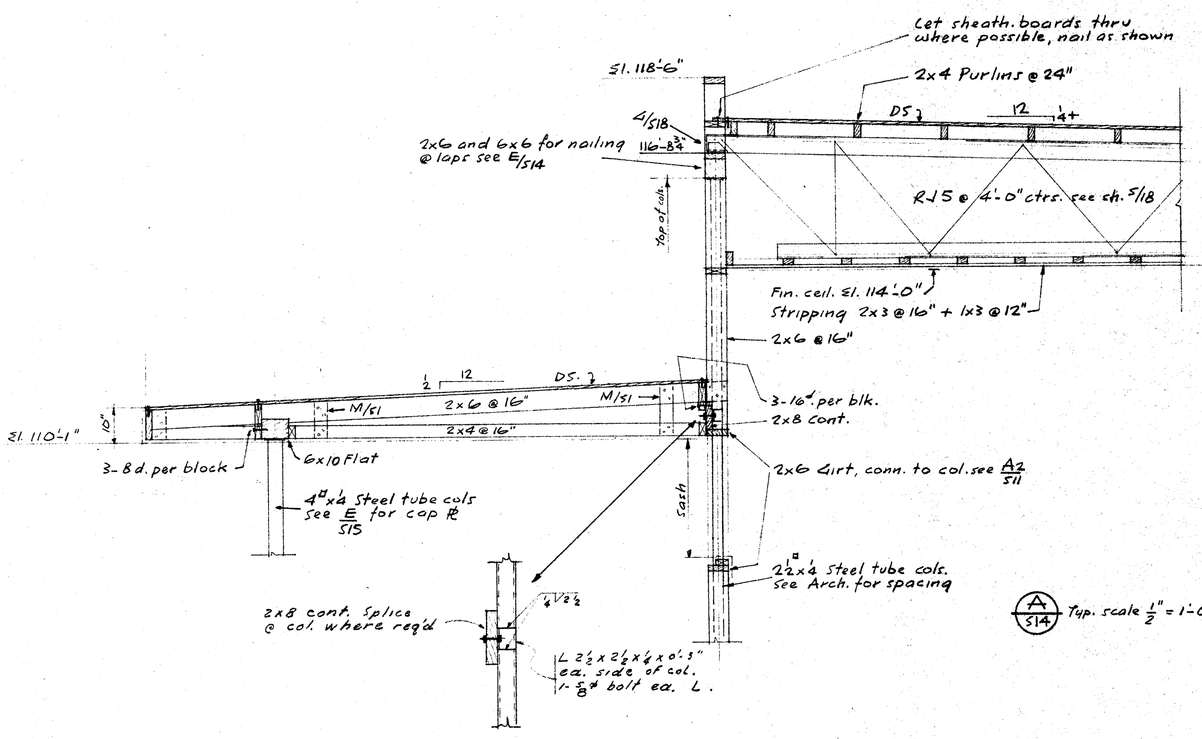

A/S14 Typ. scale 1/2" = 1'-0"

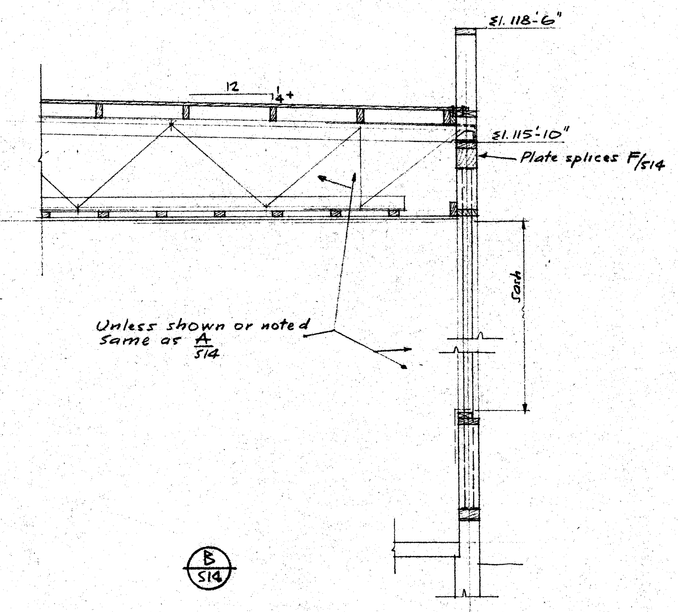

B/S14

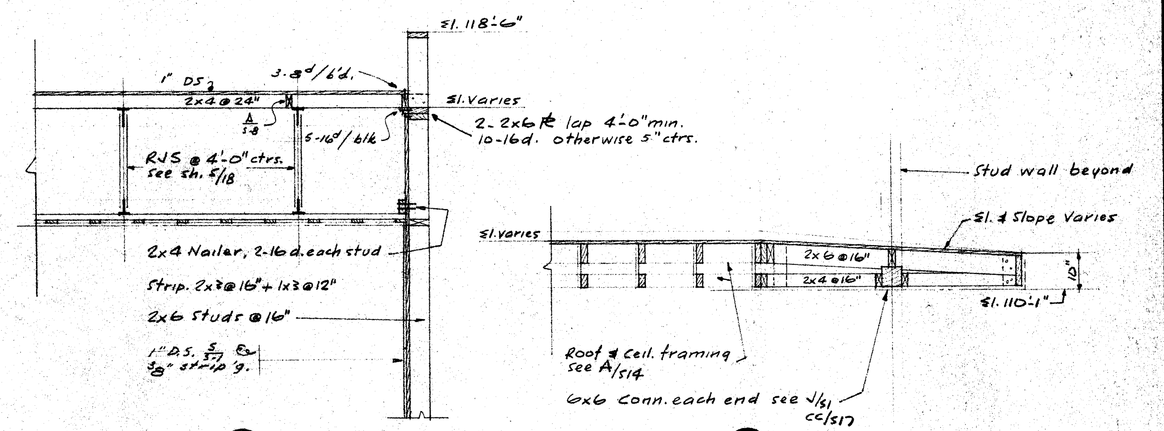

C/S14 D/S14

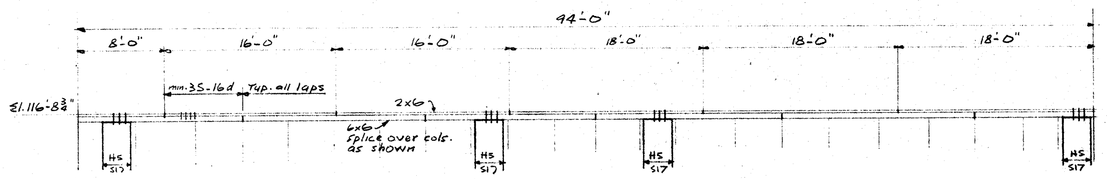

E/S14 UNIT "E" PLATE SPLICE DIAGR. No scale (South wall looking North)

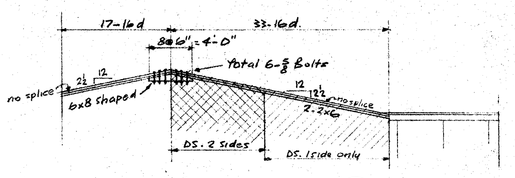

UNIT "C" Pt SPLICE M/S14 No scale

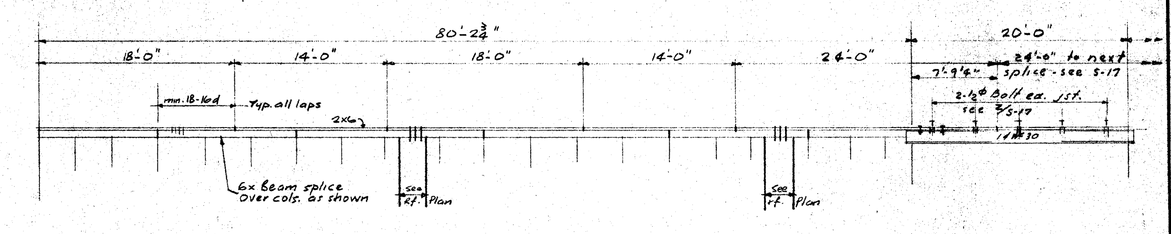

P/S14 UNIT "C" PLATE SPLICE DIAGR. No scale (both wall similar)

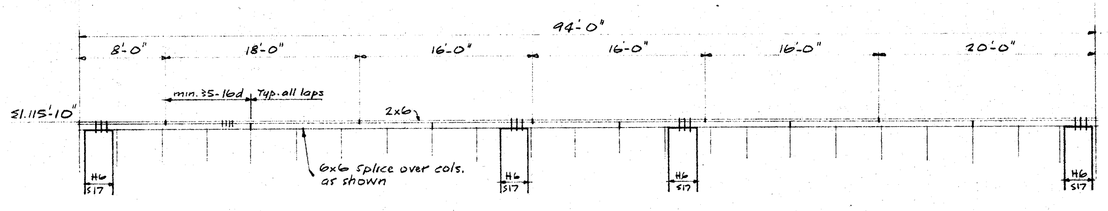

F/S14 UNIT "E" PLATE SPLICE DIAGR. No scale (North wall looking South)

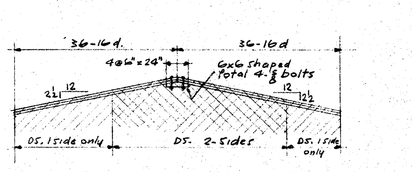

UNIT "D" Pt SPLICE N/S14 No scale

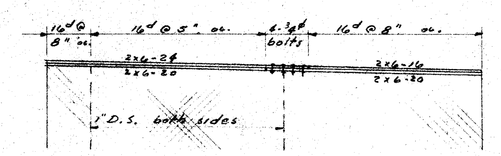

R/S14 UNIT "H" PLATE SPLICE DIAGR. NO SCALE (VIEWED WEST)

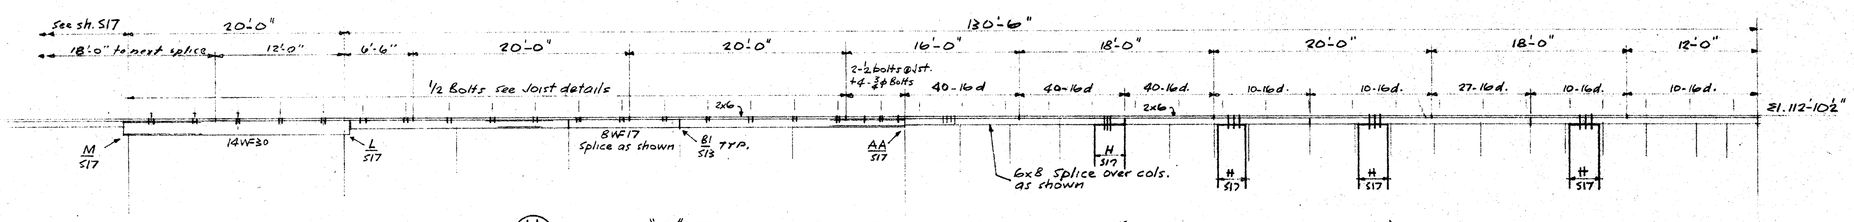

H/S14 UNIT "C" PLATE SPLICE DIAGR. No scale (South wall looking North)

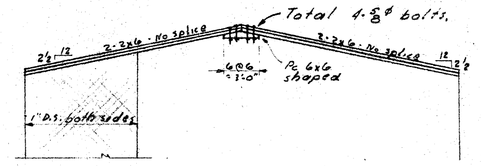

S/S14 UNIT "H" PLATE SPLICE DIAGR. NO SCALE (VIEWED WEST)

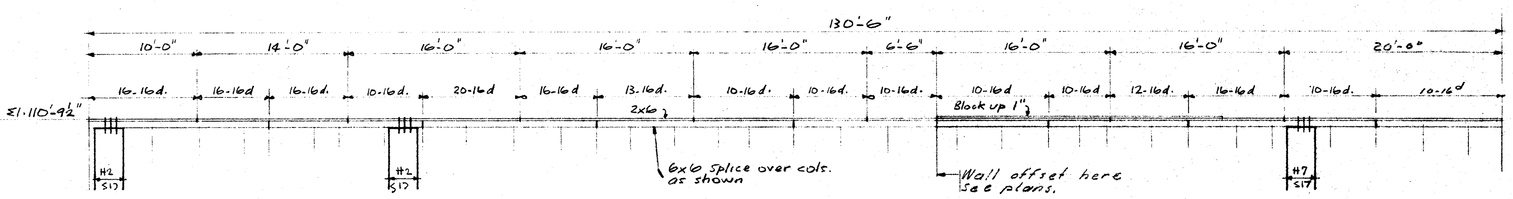

K/S14 UNIT "C" PLATE SPLICE DIAGR. No scale (North wall looking South)

CHECK AND VERIFY ALL DIMENSIONS BEFORE PROCEEDING WITH THE WORK. REPORT ANY DISCREPANCIES TO ARCHITECT.

COUNTY OF KERN OFFICE OF SUPERINTENDENT OF SCHOOLS JESSE D. STOCKTON — SUPERINTENDENT	STATE OF CALIFORNIA DEPARTMENT OF PUBLIC WORKS DIVISION OF ARCHITECTURE	BAKERSFIELD CITY SCHOOLS 1600 K ST. BAKERSFIELD CALIFORNIA BOARD OF EDUCATION
APPROVED DATE	STATE OF CALIFORNIA DEPARTMENT OF PUBLIC WORKS DIVISION OF ARCHITECTURE APPLICATION NO. 8873 APPROVED Harry W. O'Brien SUPERVISING STRUCTURAL ENGINEER	APPROVED DATE 3/1/51 Allan A. Brandt Clerk

HILLMAN & NOWELL
STRUCTURAL ENGINEERS
ARCHITECTS BUILDING LOS ANGELES 13
Lawrence Nowell

FRAMING SECTIONS CONT.

JUNIOR HIGH SCHOOL
BAKERSFIELD CITY SCHOOL DISTRICT
BELLE TERRACE & "P" STREETS
BAKERSFIELD CALIFORNIA
JOB NO. C-335

ERNEST L. McCOY · A.I.A. ARCHITECT
129 HAY BLDG. 1612 - 19th ST.
BAKERSFIELD — CALIFORNIA

DRAWN BY MP

S14

OF SHTS.

DATE 3/1/51