CLASSIFICATION OF SUSPENDED CEILING GRID:

MANUFACTURER	MAIN RUNNER	CLASS	CROSS RUNNER
CHICAGO METALLIC CORP.	HEAVY DUTY 1870	F.R.	1854

REFER TO PROJECT MANUAL (SPECIFICATIONS) SECTION 09510 FOR ADDITIONAL INSTALLATION REQUIREMENTS OF SUSPENDED T-BAR CEILING SYSTEM.

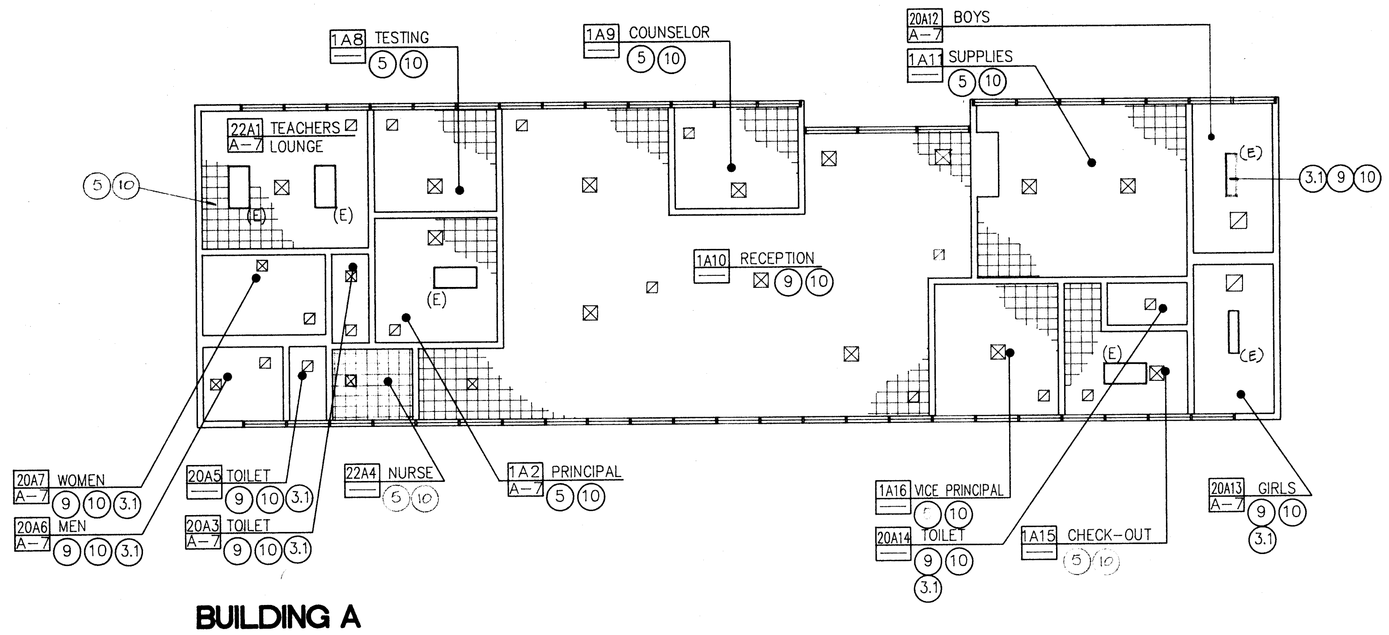

BUILDING A

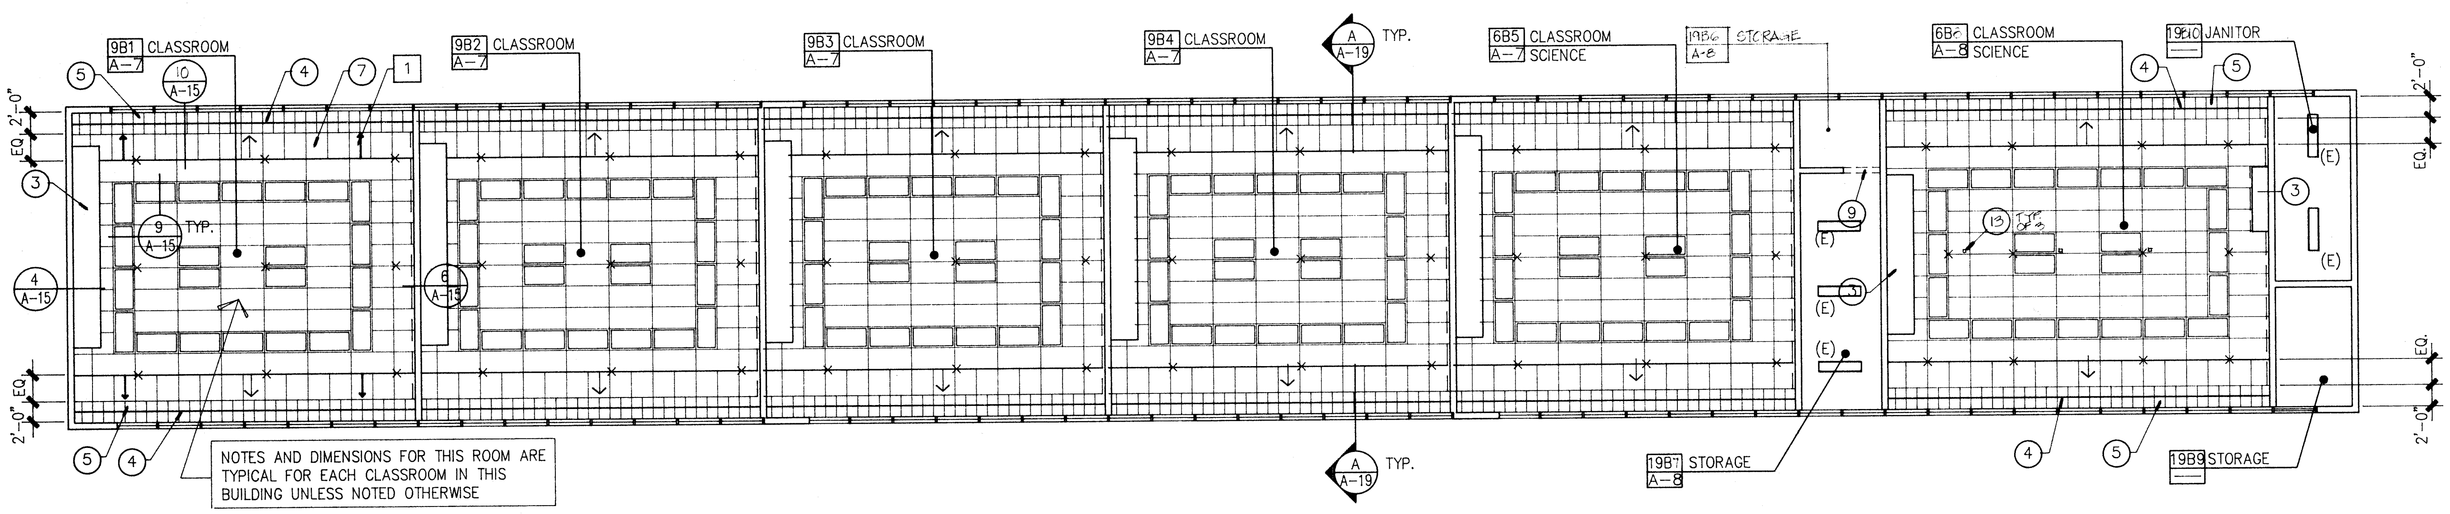

BUILDING B

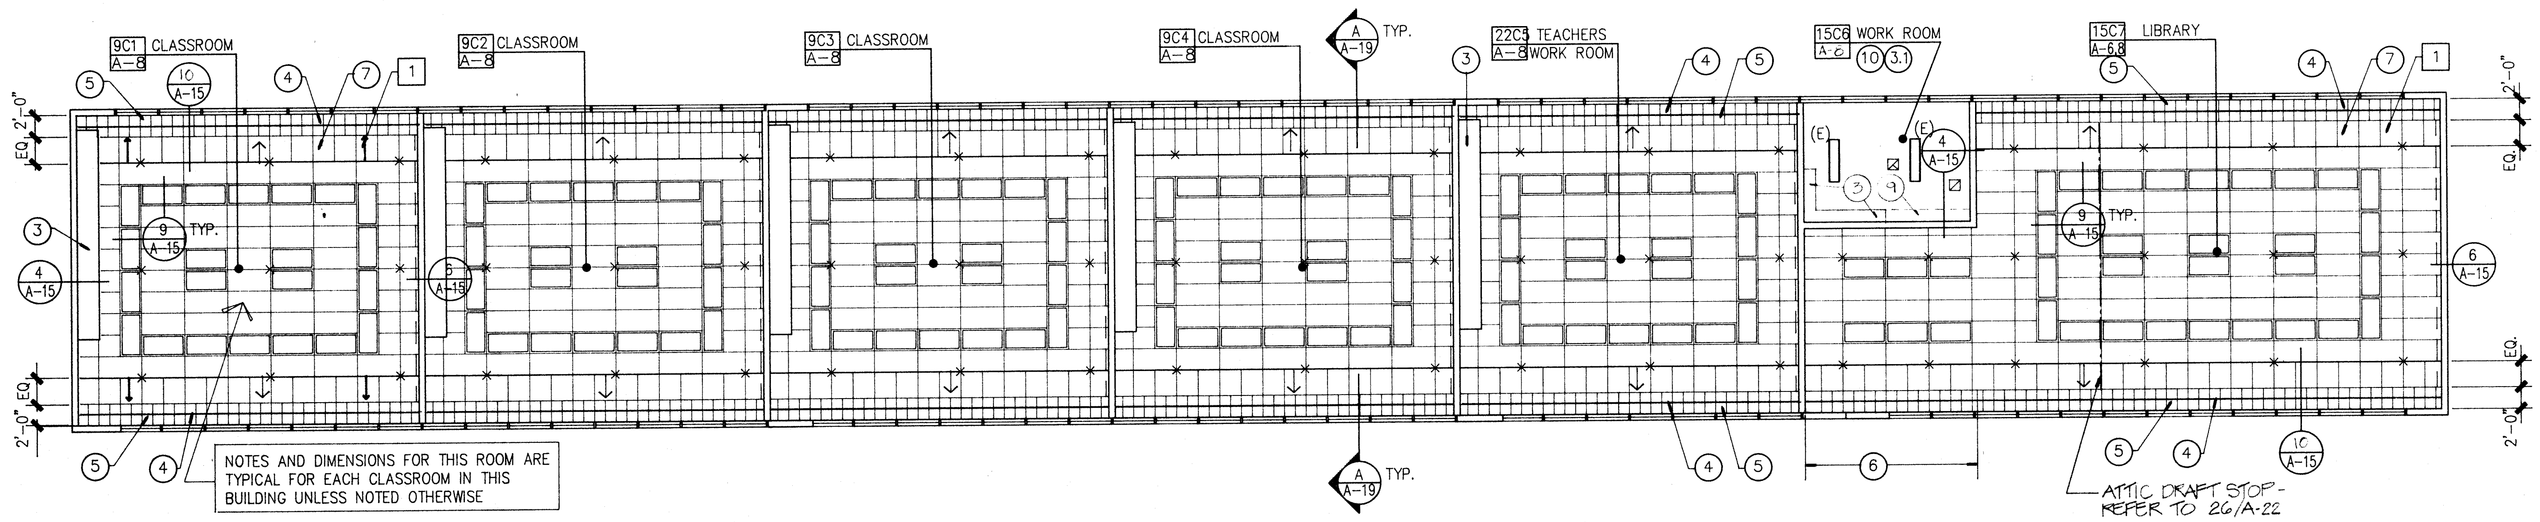

BUILDING C

N

REFLECTED CEILING PLANS

1/8"

CEILING MATERIAL, FINISH, LIGHT FIXTURES AND MECHANICAL REGISTERS SHALL REMAIN AS THEY EXIST, UNLESS OTHERWISE NOTED. (REFER TO MECHANICAL AND ELECTRICAL DRAWINGS FOR ADDITIONAL REQUIREMENTS.)

SYMBOLS/LEGEND

SYMBOL	DESCRIPTION
	2' X 4' SUSPENDED T - BAR CEILING SYSTEM WITH ACOUSTIC CEILING PANELS
	EXISTING ACOUSTIC TILE CEILING
	GYPSUM BOARD CEILING (SEE ROOM FINISH SCHEDULE)
	EXISTING CEILING TO REMAIN
	1' X 4' FLUORESCENT LIGHT FIXTURE (REFER TO ELECTRICAL LIGHTING PLAN)
	2' X 4' FLUORESCENT LIGHT FIXTURE (REFER TO ELECTRICAL LIGHTING PLAN)
○	SURF. MTD. INCANDESCENT LIGHT FIXTURE (REFER TO ELECTRICAL LIGHTING PLAN)
⊠	SUPPLY AIR REGISTER (REFER TO MECHANICAL PLAN)
⊘	RETURN AIR REGISTER (REFER TO MECHANICAL PLAN)
⊗	EXHAUST FAN REGISTER (REFER TO MECHANICAL PLAN)
←	ARROW INDICATES DIRECTION OF SLOPED CEILING FROM LOW TO HIGH

DEMOLITION NOTES

ALL NOTES IN THIS COLUMN ARE TO BE USED FOR DRAWINGS ON THIS SHEET ONLY. NOTES LISTED IN THIS COLUMN WHICH ARE NOT INDICATED ON THE DRAWING SHALL BE DISREGARDED.

1. REMOVE EXISTING LIGHT FIXTURES AND STOCKPILE IN DESIGNATED AREA FOR REVIEW BY OWNER FOR SALVAGE.
2. REMOVE EXISTING LAY-IN ACOUSTIC PANELS AND STOCKPILE IN DESIGNATED AREA FOR REVIEW BY OWNER FOR SALVAGE.

REFL.CLG.PLAN NOTES

ALL NOTES IN THIS COLUMN ARE TO BE USED FOR DRAWINGS ON THIS SHEET ONLY. NOTES LISTED IN THIS COLUMN WHICH ARE NOT INDICATED ON THE DRAWING SHALL BE DISREGARDED.

3. EXISTING FURRED-IN ATTIC SPACE.
3.1 EXISTING PLASTER CEILING
4. REPAIR EXISTING DRAPERY TRACKS
5. EXISTING ACOUSTIC CEILING TILE. REPLACE ANY EXPOSED TILES WHICH ARE CRACKED, DENTED, CHIPPED OR SIMILARLY BLEMISHED WITH MATCHING TEXTURED & PATTERNED ACOUS. CLG. TILE.
6. PROVIDE AND INSTALL REQUIRED CEILING STRIPPING, MATCHING ACOUSTIC TILES.
7. 2' X 4' LAY-IN ACOUSTICAL PANELS IN SUSPENDED T-BAR GRID. REFER TO DETAIL 1/A-15.
8. REPAIR, CLEAN AND PAINT EXISTING SUSPENDED T-BAR CEILING SYSTEM AFTER EXISTING LAY-IN PANELS HAVE BEEN REMOVED.
9. REPAIR, PATCH AND PREPARE EXISTING SURFACE TO ACCEPT FINISH (REFER TO R.C.P. FIN SCHED.)
10. COORDINATE PLACEMENT OF CEILING REGISTER WITH EXISTING CEILING MOUNTED LIGHT FIXTURES.
11. PROVIDE AND INSTALL 2' X 4' LAY-IN ACOUSTIC CEILING PANELS.
12. PROVIDE AND INSTALL 5/8" GYPSUM BOARD OVER 2 X 4 FURRING STRIPS AT 24" O.C.
13. EXISTING POWER POLES TO BE RELOCATED AS REQUIRED TO COORDATE WITH LOCATION OF LIGHT FIXTURES. (REFER TO ELEC. DWGS.)

RRA Architecture Planning Interior Design Space Planning

Donald W. Renfro AIA C5283
Mark E. Russell AIA C13726
Carl G. Elliott AIA C7571
K. Bartram Huffman AIA C12061
Kenneth A. Kalla AIA C17780
Jeffrey P. Krausse AIA C16834
Tommy W. Preston AIA C12263
Larry G. Wiggins AIA C12514

Renfro-Russell & Associates. Inc.
4800 Stockdale Highway, Suite 304, Bakersfield, California 93309 (805) 327-7075

CONSULTANTS

PROJECT

BAKERSFIELD CITY SCHOOL DISTRICT

WASHINGTON JUNIOR HIGH SCHOOL MODERNIZATION

THE ABOVE DRAWINGS AND SPECIFICATIONS AND IDEAS, DESIGNS AND ARRANGEMENTS REPRESENTED THEREBY ARE AND SHALL REMAIN THE PROPERTY OF THE ARCHITECT AND NO PART THEREOF SHALL BE COPIED, DISCLOSED TO OTHERS OR USED IN CONNECTION WITH ANY WORK OR PROJECT OTHER THAN THE SPECIFIC PROJECT FOR WHICH THEY HAVE BEEN PREPARED AND DEVELOPED WITHOUT THE WRITTEN CONSENT OF THE ARCHITECT. VISUAL CONTACT WITH THESE DRAWINGS OR SPECIFICATIONS SHALL CONSTITUTE CONCLUSIVE EVIDENCE OF ACCEPTANCE OF THESE RESTRICTIONS.

WRITTEN DIMENSIONS ON THESE DRAWINGS SHALL HAVE PRECEDENCE OVER SCALED DIMENSION. CONTRACTORS SHALL VERIFY AND BE RESPONSIBLE FOR ALL DIMENSIONS AND CONDITIONS ON THE JOB AND THIS OFFICE MUST BE NOTIFIED OF ANY VARIATIONS FROM THE DIMENSIONS AND CONDITIONS SHOWN BY THESE DRAWINGS. SHOP DETAILS MUST BE SUBMITTED TO THIS OFFICE FOR APPROVAL BEFORE PROCEEDING WITH FABRICATION.

KEY PLAN

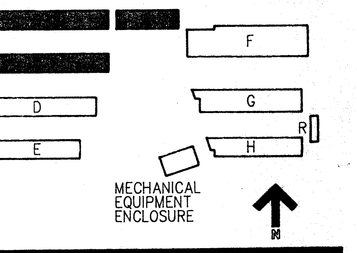

BAKERSFIELD CITY SCHOOL DISTRICT BOARD OF EDUCATION

DATE	APPROVED

DATE	ISSUED FOR
9-3-91	BIDDING

DATE	REVISIONS

DEPARTMENT OF GENERAL SERVICES Department of General Services ... Division of the State Architect ... 3100 ... Educational Facility Clearance ... Educational Safety Section ... 1825147 NF/LA ... APPROVED FOR THE STATE ARCHITECT ... ACCESS COMPLIANCE SECTION ... 51747 AUG 01 '89

SHEET TITLE

REFLECTED CEILING PLANS BUILDINGS A, B, C

APPROVED/ARCHITECT Tommy W. Preston
CHECKED TWP DATE 8-1-89
DRAWN BY ES PROJECT NO. 86-216W

SHEET NUMBER 86216CA33A96

A-13

OF 23 SHEETS