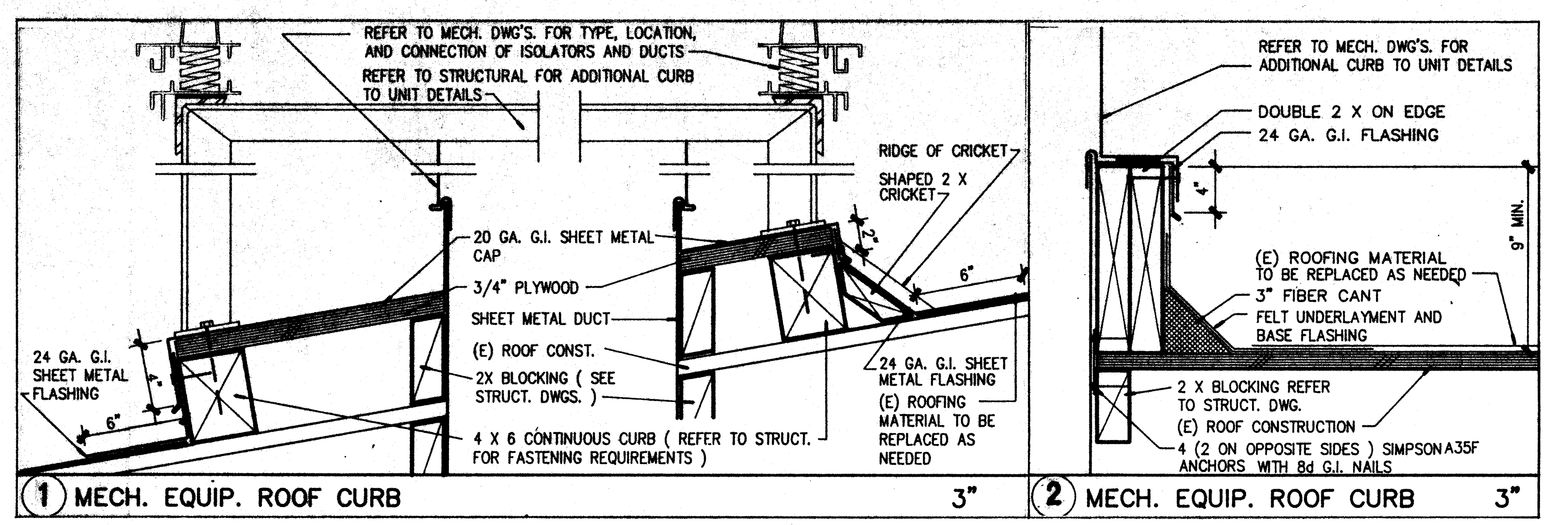

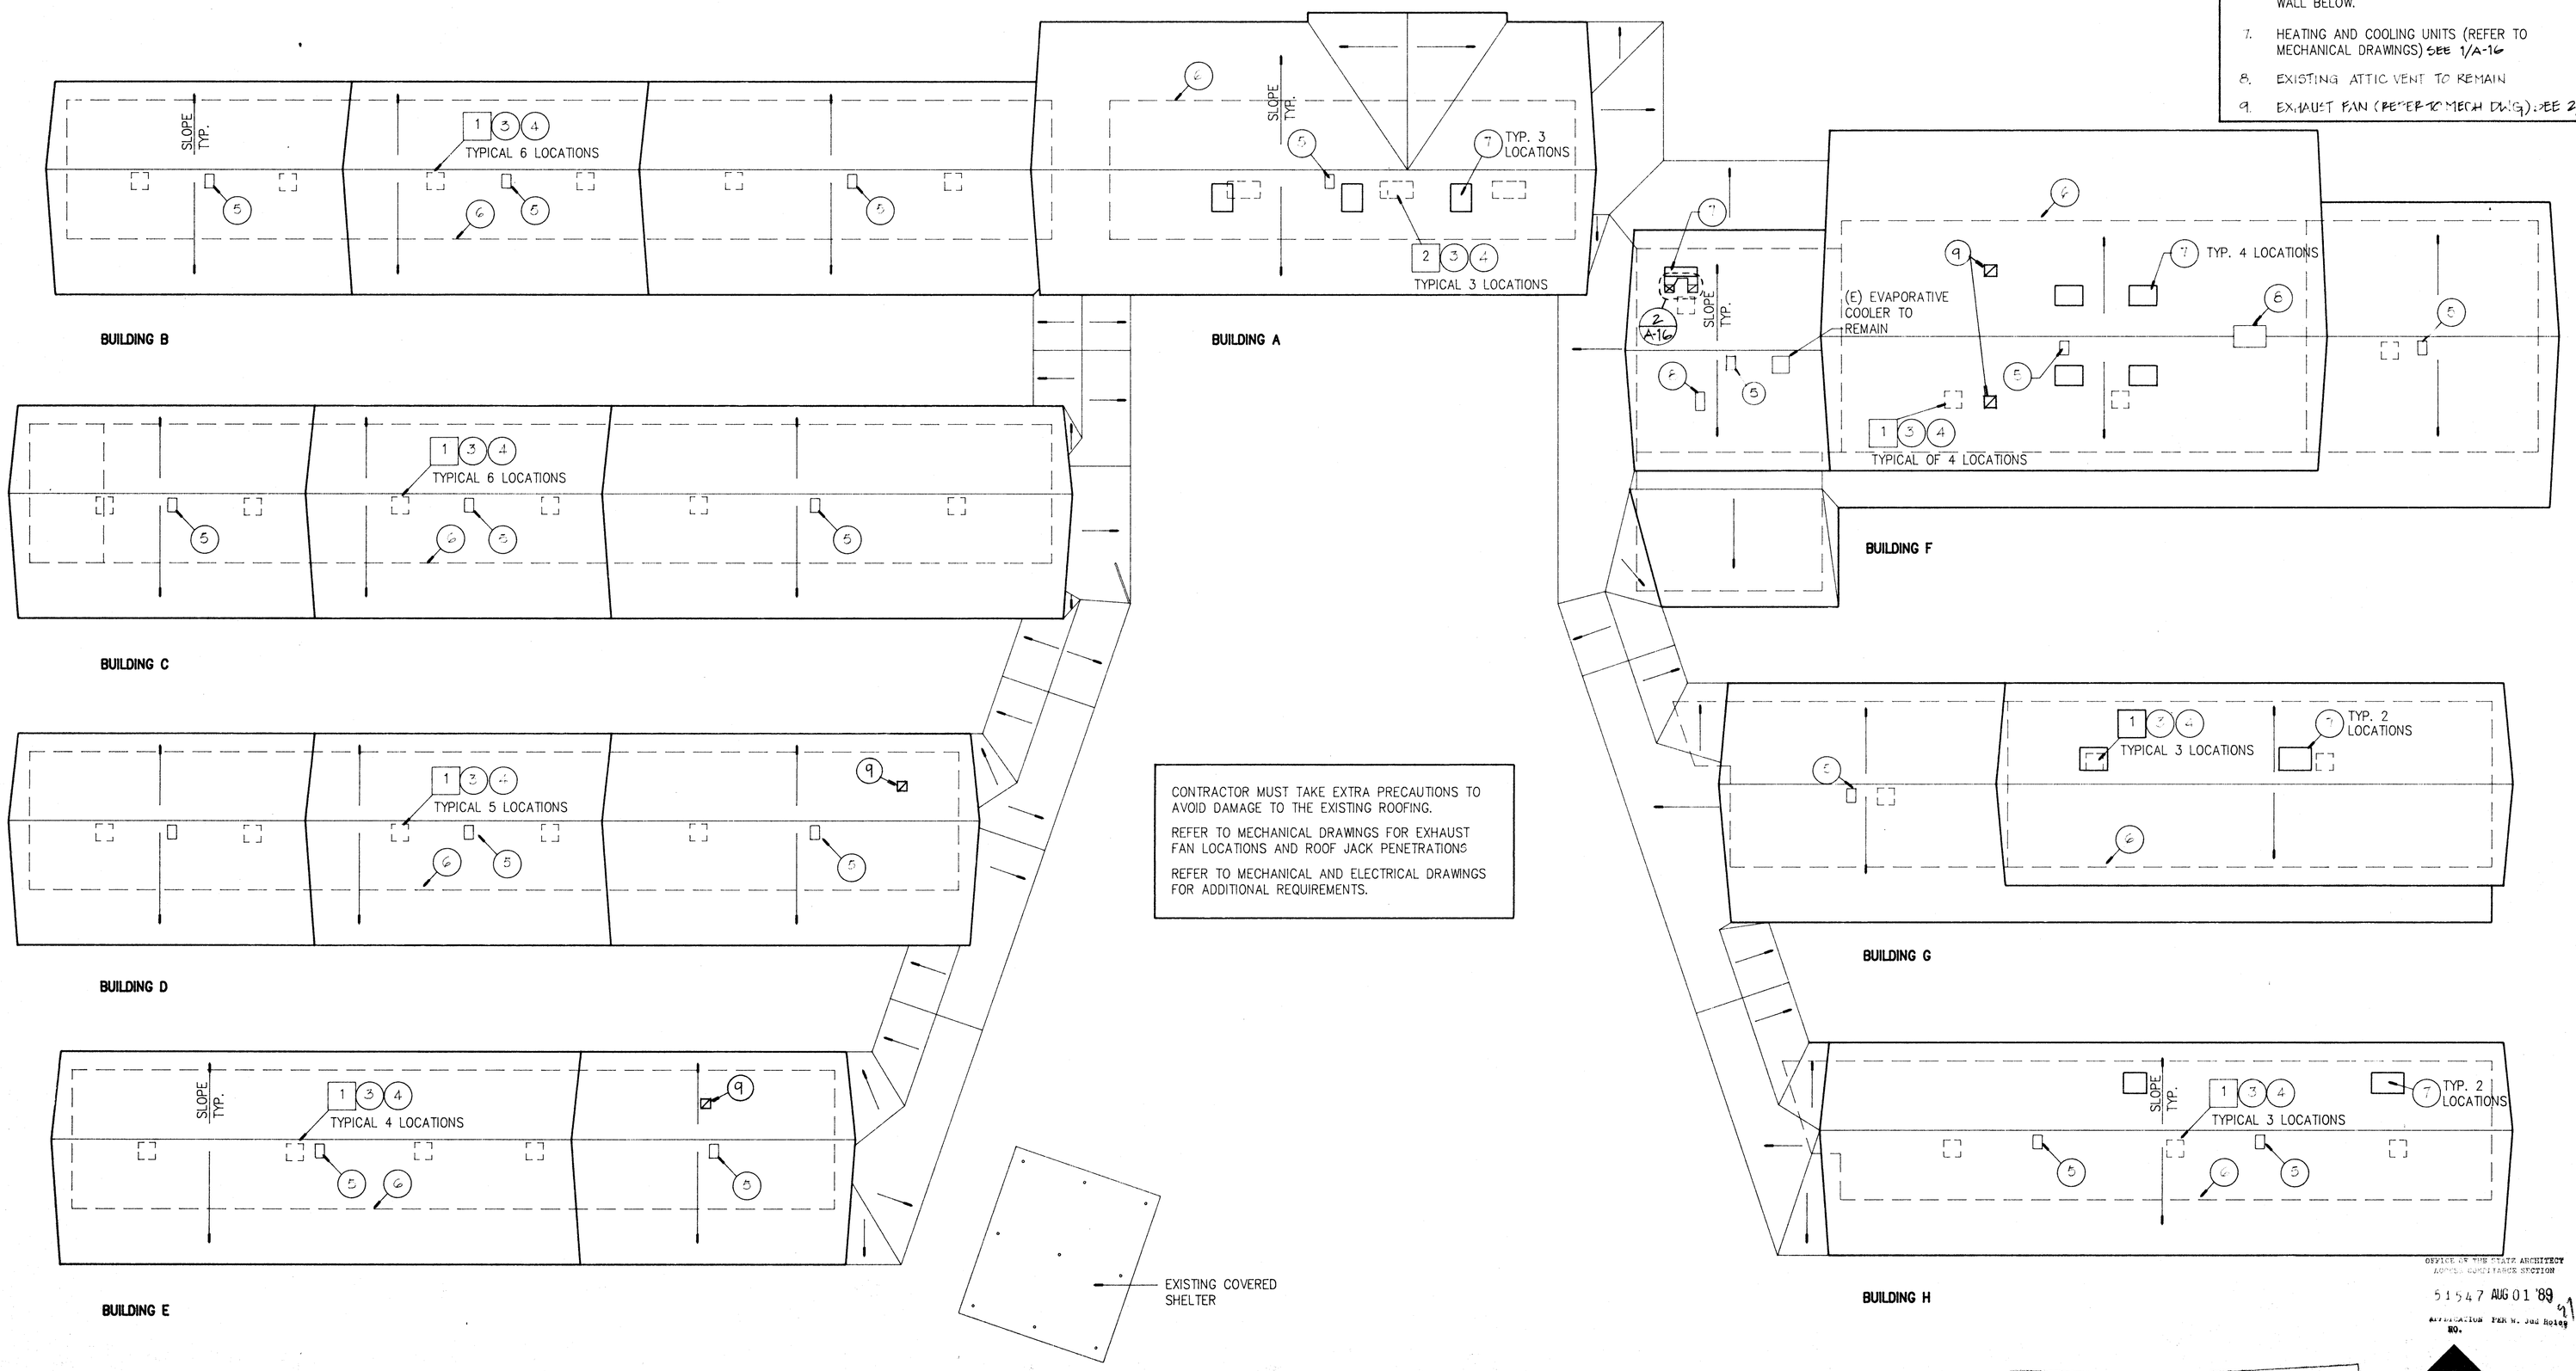

DEMOLITION ROOF PLAN NOTES

1. REMOVE EXISTING ROOF MOUNTED EVAPORATIVE COOLER.
2. REMOVE EXISTING ROOF MOUNTED DUAL PACK AIR CONDITIONING UNIT.

ROOF PLAN NOTES

3. CAP DUCT PENETRATION THROUGH ROOF WITH AN INSULATED GALVANIZED SHEETMETAL COVER. PAINT COVER TO MATCH ROOFING COLOR. (REFER TO MECHANICAL DETAIL A/M-5).
4. REPAIR AND PATCH ROOFING AT ROOF DUCTING, PLUMBING, AND ELECTRICAL PENETRATIONS TO PROVIDE A WATER TIGHT INSTALLTION.
5. EXISTING ROOF HATCH TO REMAIN
6. DASH LINE INDICATES LINE OF BUILDING WALL BELOW.
7. HEATING AND COOLING UNITS (REFER TO MECHANICAL DRAWINGS) SEE 1/A-16
8. EXISTING ATTIC VENT TO REMAIN
9. EXHAUST FAN (REFER TO MECH DWG): SEE 2/A-16

OFFICE OF THE STATE ARCHITECT ACCESS COMPLIANCE SECTION
51547 AUG 01 '89
Application Per M. Jod Notes 91

CERTIFICATION STAMP
Department of General Services
Office of the State Architect
AUG 13 1989
Structural Safety Section
File # A51547
By NP/LB

STATE OF CALIFORNIA
APPROVED

ROOF PLAN

1/16"

RRA
Architecture
Planning
Interior Design
Space Planning

Donald W. Renfro AIA C5283
Mark E. Russell AIA C13726
Carl G. Elliott AIA C7571
K. Bartram Huffman AIA C12061
Kenneth A. Kalla AIA C17760
Jeffrey P. Krausse AIA C16834
Tommy W. Preston AIA C12263
Larry G. Wiggins AIA C12514

Renfro-Russell & Associates, Inc.
4800 Stockdale Highway, Suite 304, Bakersfield, California 93309 (805) 327-7075

CONSULTANTS

PROJECT

BAKERSFIELD CITY SCHOOL DISTRICT

WASHINGTON JUNIOR HIGH SCHOOL MODERNIZATION

THE ABOVE DRAWINGS AND SPECIFICATIONS AND IDEAS, DESIGNS AND ARRANGEMENTS REPRESENTED THEREBY ARE AND SHALL REMAIN THE PROPERTY OF THE ARCHITECT, AND NO PART THEREOF SHALL BE COPIED, DISCLOSED TO OTHERS OR USED IN CONNECTION WITH ANY WORK OR PROJECT OTHER THAN THE SPECIFIC PROJECT FOR WHICH THEY HAVE BEEN PREPARED AND DEVELOPED WITHOUT THE WRITTEN CONSENT OF THE ARCHITECT. VISUAL CONTACT WITH THESE DRAWINGS OR SPECIFICATIONS SHALL CONSTITUTE CONCLUSIVE EVIDENCE OF ACCEPTANCE OF THESE RESTRICTIONS.

WRITTEN DIMENSIONS ON THESE DRAWINGS SHALL HAVE PRECEDENCE OVER SCALED DIMENSION. CONTRACTORS SHALL VERIFY AND BE RESPONSIBLE FOR ALL DIMENSIONS AND CONDITIONS ON THE JOB AND THIS OFFICE MUST BE NOTIFIED OF ANY VARIATIONS FROM THE DIMENSIONS AND CONDITIONS SHOWN BY THESE DRAWINGS. SHOP DETAILS MUST BE SUBMITTED TO THIS OFFICE FOR APPROVAL BEFORE PROCEEDING WITH FABRICATION.

KEY PLAN

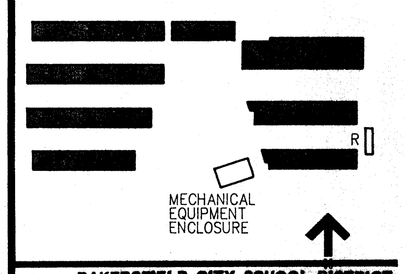

BAKERSFIELD CITY SCHOOL DISTRICT
BOARD OF EDUCATION

DATE	APPROVED

DATE	ISSUED FOR
9-3-91	BIDDING

DATE	REVISIONS

SHEET TITLE

ROOF PLAN

APPROVED/ARCHITECT Tommy W. Preston
CHECKED TWP DATE 8-1-89
DRAWN BY ES PROJECT NO. 86-216W

SHEET NUMBER 86216CA43A192

A-16

OF 23 SHEETS