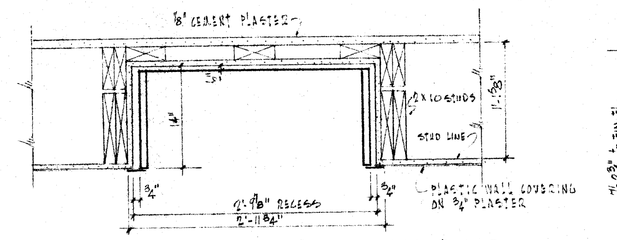

1 / A-10 PLAN OF RECESS FOR 2 FOLDING TABLES SCALE 1"=1'-0"

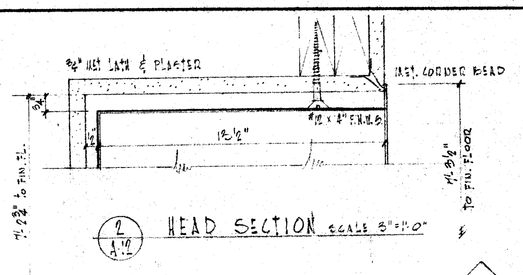

2 / A-10 HEAD SECTION SCALE 3"=1'-0"

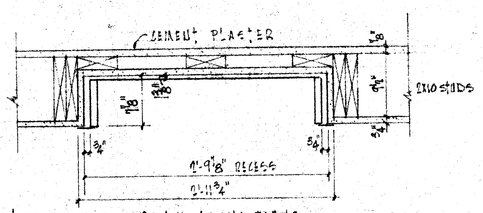

5 / A-10 PLAN OF RECESS FOR 1 FOLDING TABLE SCALE 1"=1'-0"

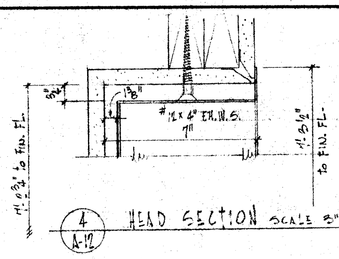

4 / A-10 HEAD SECTION SCALE 3"=1'-0"

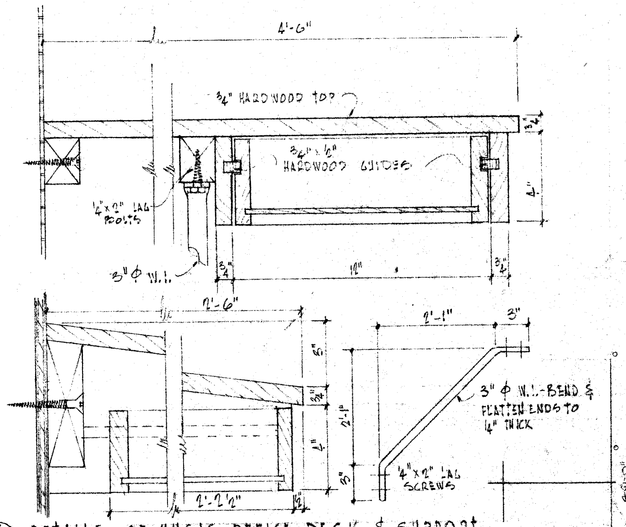

5 / A-10 DETAILS OF MUSIC OFFICE DESK & SUPPORT

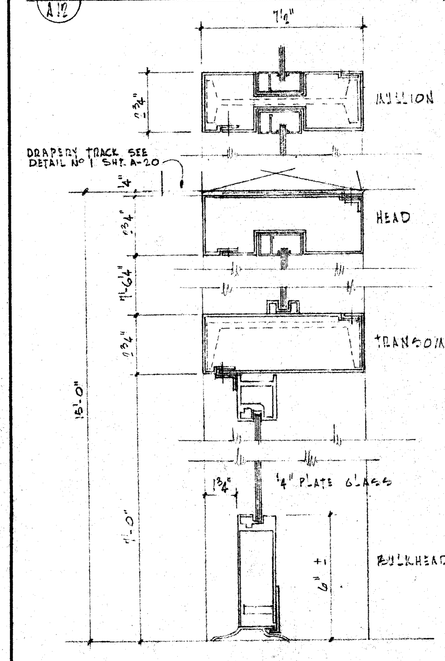

6 / A-10 VERTICAL SECTION THRU ALUMINUM ENTRANCE SCALE 3"=1'-0"

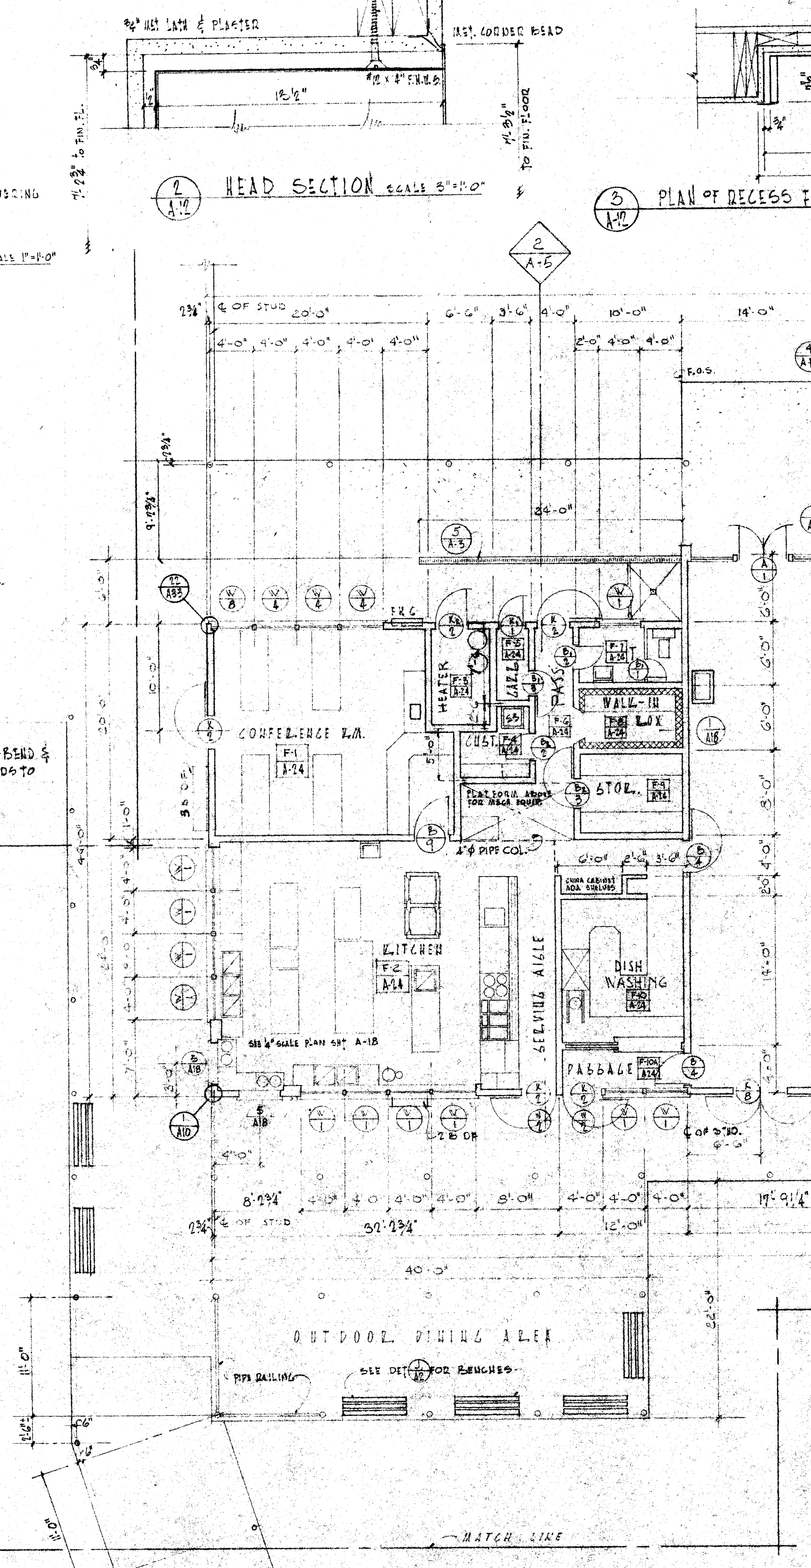

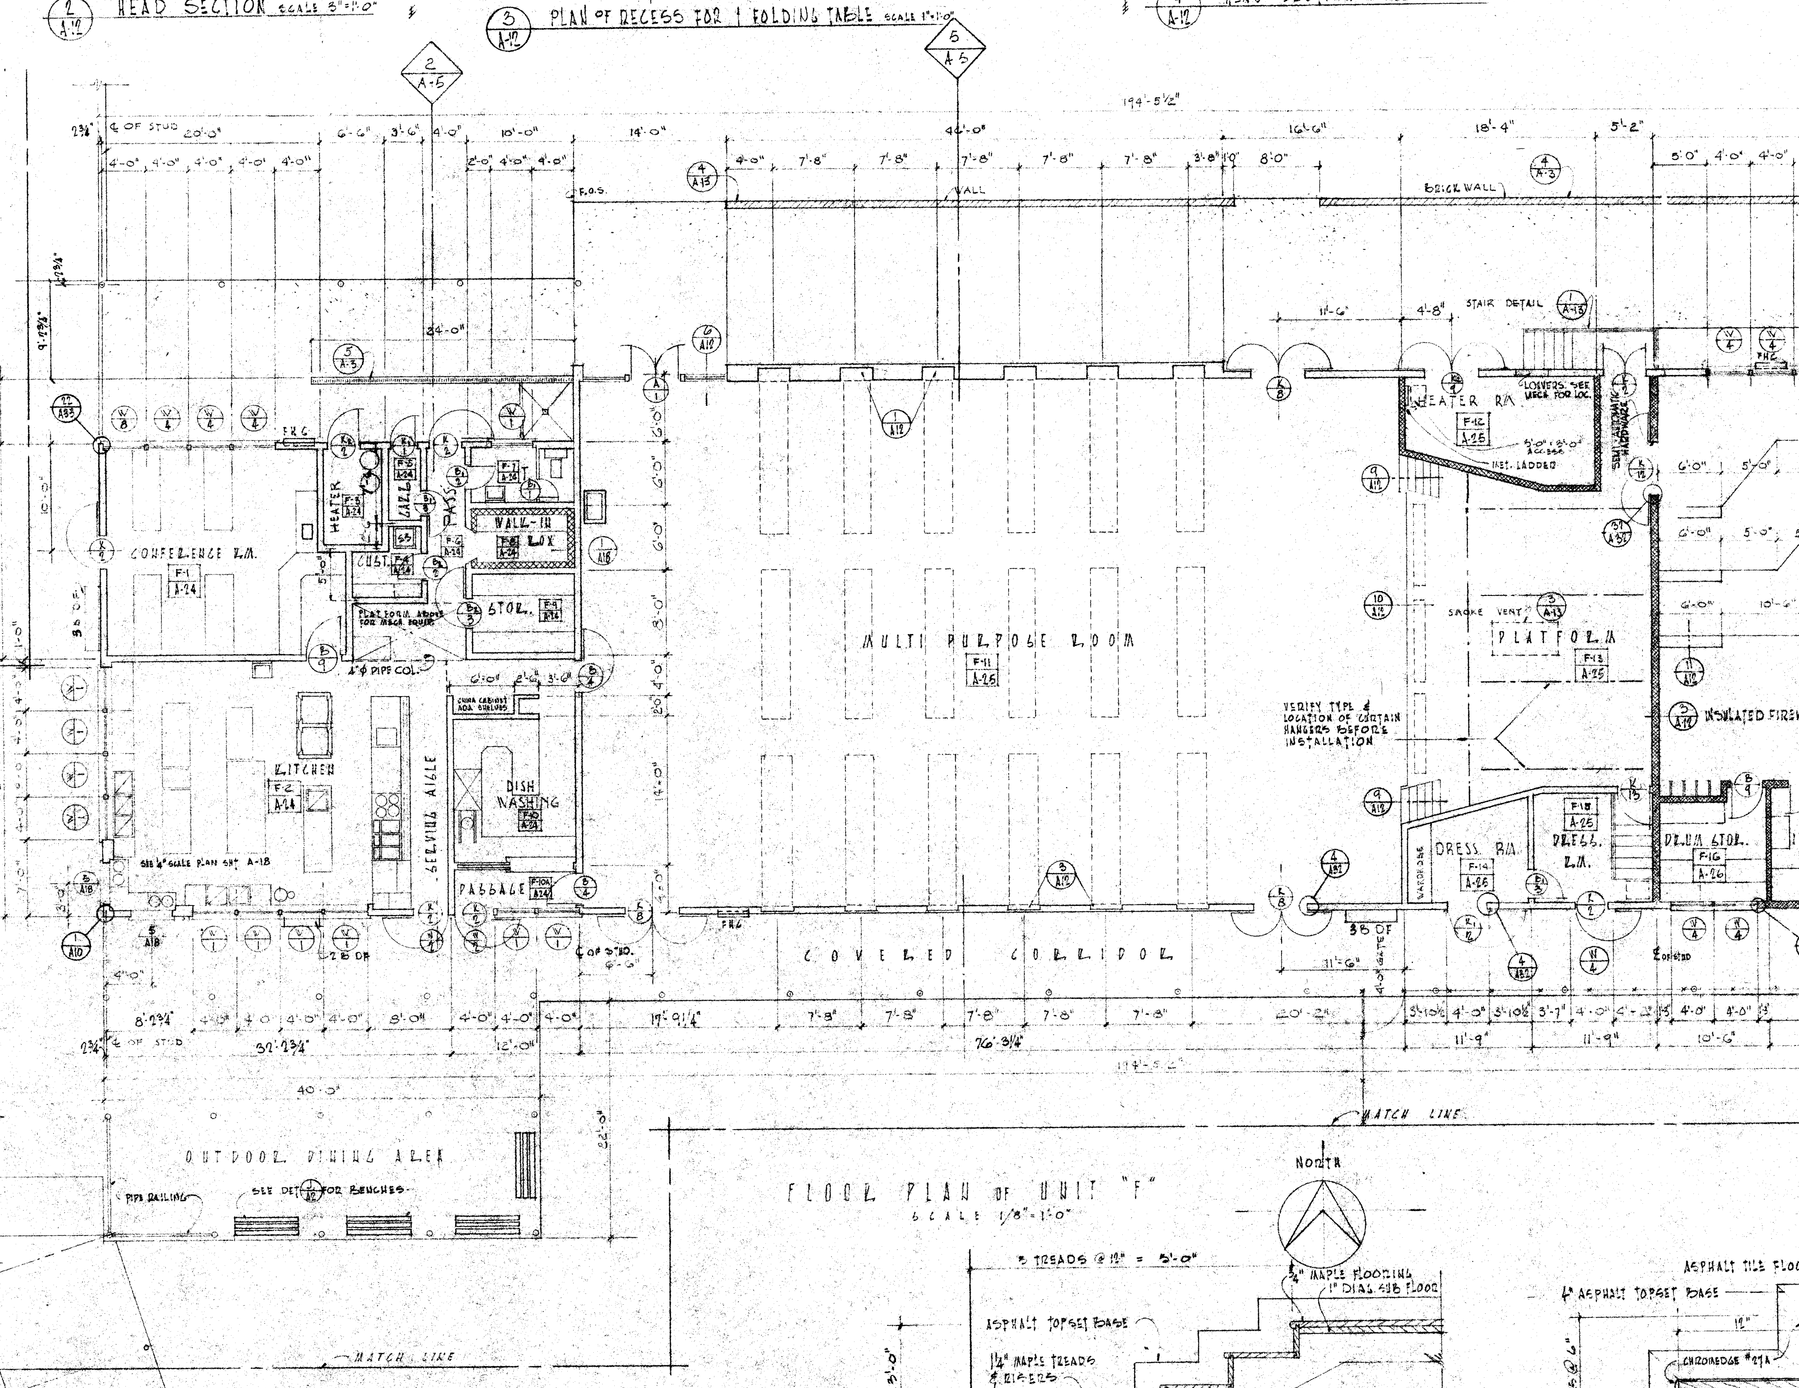

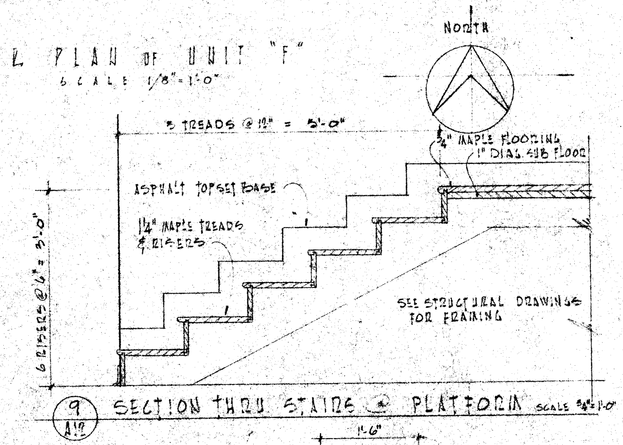

9 / A-10 SECTION THRU STAIRS & PLATFORM SCALE 3/4"=1'-0"

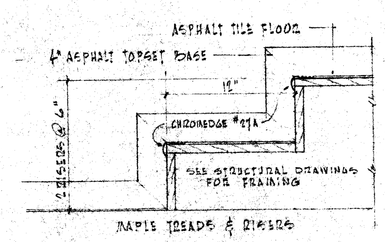

11 / A-10 INSTRUMENTAL MUSIC ROOM STEPS

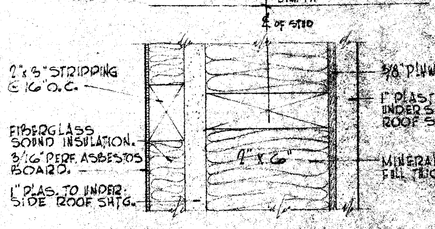

DETAIL INSULATED FIREWALL SCALE 3"=1'-0" (12 / A-10)

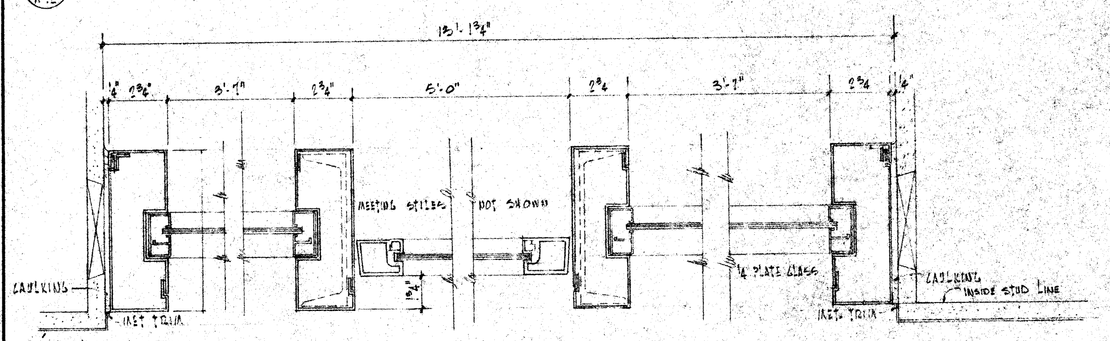

7 / A-10 HORIZONTAL SECTION THRU ALUMINUM ENTRANCE SCALE 3"=1'-0"

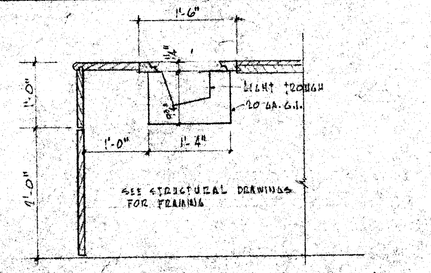

10 / A-10 SECTION THRU PLATFORM @ LIGHT TROUGH SCALE 3/4"=1'-0"

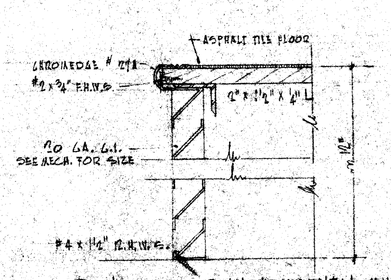

12 / A-10 LOUVRE @ INSTRUMENTAL MUSIC STEPS SCALE 3/4"=1'-0"
SEE MECHANICAL DRAWINGS FOR LOUVRE LOCATION.

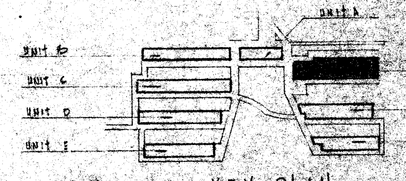

KEY PLAN

FLOOR PLAN OF UNIT "F" & DETAILS

CHECK AND VERIFY ALL DIMENSIONS AND CONDITIONS AT JOB SITE BEFORE PROCEEDING WITH THE WORK. REPORT ANY DISCREPANCIES TO THE ARCHITECT.

BAKERSFIELD CITY SCHOOL DISTRICT
OFFICE OF SUPERINTENDENT
APPROVED BY: 67
DISTRIBUTION NO. 20 SHT. 126
DATE 8/5/54
SIGNED BY: John C. Lawton

OFFICE OF SUPERINTENDENT OF SCHOOLS
APPROVED
DATE

STATE OF CALIFORNIA
DEPARTMENT OF PUBLIC WORKS
DIVISION OF ARCHITECTURE

STATE OF CALIFORNIA—DEPARTMENT OF PUBLIC WORKS
DIVISION OF ARCHITECTURE
APPLICATION NO. 24796
APPROVED AUG 11 1954
Structural Engineer

BAKERSFIELD CITY SCHOOLS
1600 K ST. BAKERSFIELD CALIF.
BOARD OF EDUCATION

APPROVED | DATE

WASHINGTON JR. HIGH SCHOOL
BAKERSFIELD CITY SCHOOL DISTRICT
NOBLE AVENUE
BAKERSFIELD CALIFORNIA

Ernest L. McCoy A.I.A.
ERNEST L. McCOY A.I.A. ARCHITECT
2511 H STREET
BAKERSFIELD
PHONE 23081
CALIFORNIA

C-288 JOB NO. 54-1
DATE 7-1954
DRAWN
CHECKED

SHEET NO. 12 OF 13 SHEETS