		OFFICE OF SUPERINTENDENT OF SCHOOLS APPROVED DATE	STATE OF CALIFORNIA DEPARTMENT OF PUBLIC WORKS DIVISION OF ARCHITECTURE	STATE OF CALIFORNIA—DEPARTMENT OF PUBLIC WORKS DIVISION OF ARCHITECTURE APPLICATION NO. 12326 APPROVED AUG 1954 Supervising Structural Engineer	BAKERSFIELD CITY SCHOOLS 1600 V STREET, BAKERSFIELD, CALIF. BOARD OF EDUCATION.	APPROVED DATE	WASHINGTON JR HIGH SCHOOL NOBLE AVENUE BAKERSFIELD CITY SCHOOL DISTRICT BAKERSFIELD CALIFORNIA	ERNEST L. McCOY A.I.A. ARCHITECT 2811 H STREET BAKERSFIELD PHONE 4-9981 CALIFORNIA	DATE 3-10-54 AIA FILE NO. 02E 24L CAL. DRAWN CHECKED SHEET No. 24 OF 34 SHTS.

CHECK AND VERIFY ALL DIMENSIONS AND CONDITIONS AT JOB SITE BEFORE PROCEEDING WITH THE WORK. REPORT ANY DISCREPANCIES TO THE ARCHITECT. INTERIOR ELEVATIONS DWG F-1 THRU F-10A. SCALE 1/4"=1'-0"

SHELF & POLE DETAIL (A-24)

SCALE: 1/2"=1'-0"

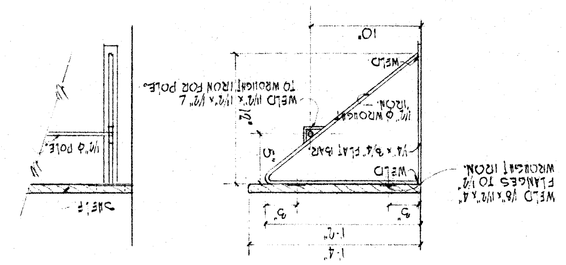

INTERIOR ELEVATIONS OF DISHWASHING ROOM (A-24)

SCALE: 1/2"=1'-0"

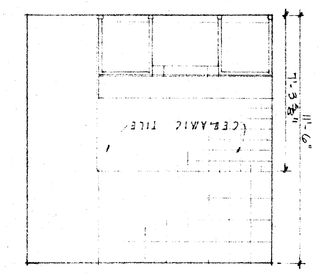

INTERIOR ELEVATIONS OF TOILET RM. (A-24)

SCALE: 1/2"=1'-0"

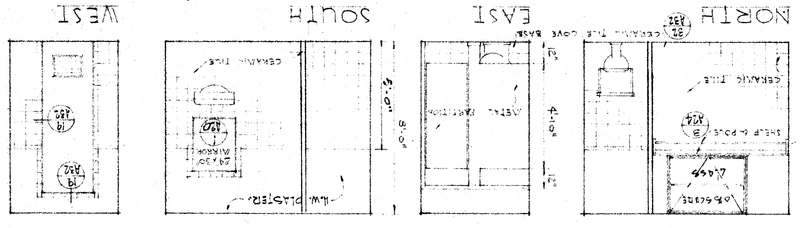

INTERIOR ELEVATIONS OF WALK-IN BOX (A-24)

SCALE: 1/2"=1'-0"

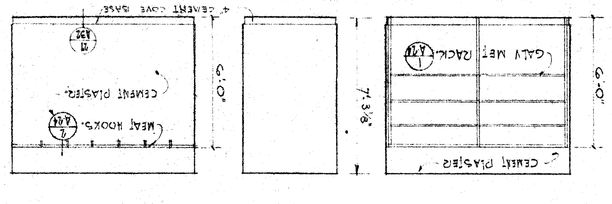

INTERIOR ELEVATIONS OF STORAGE ROOM (A-24)

SCALE: 1/2"=1'-0"

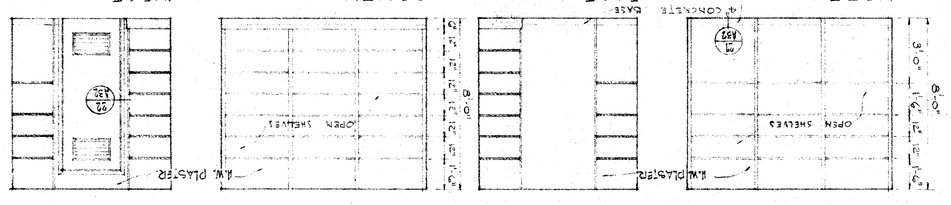

DETAILS OF GALV. METAL RACK (A-24)

SCALE: 1"=1'-0"

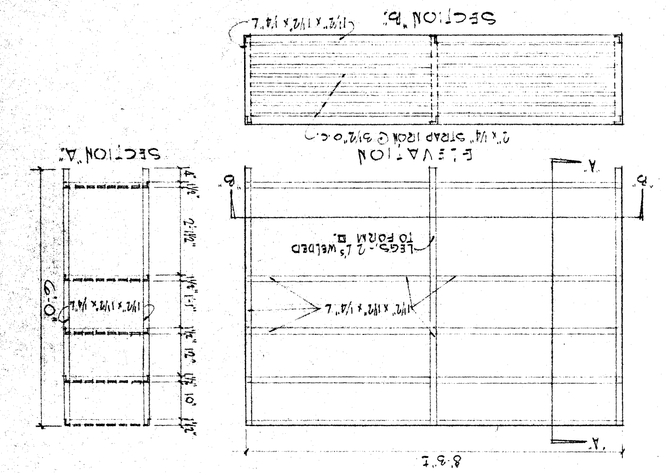

INTERIOR ELEVATIONS OF PASSAGE (A-24)

SCALE: 1/4"=1'-0"

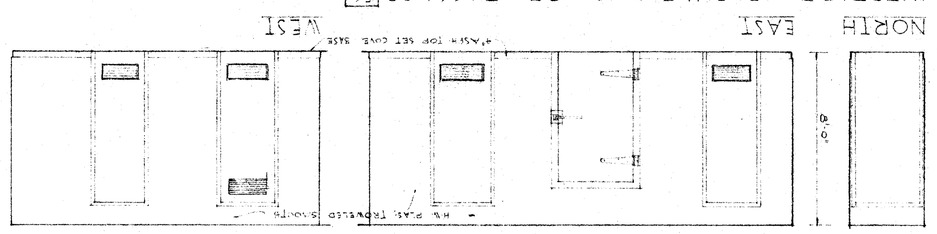

INTERIOR ELEVS. OF CARBAGE RM. (A-24)

SCALE: 1/4"=1'-0"

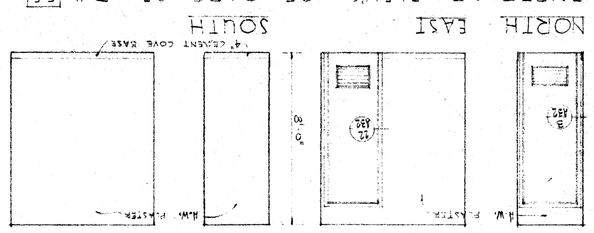

INTERIOR ELEVATIONS OF CUSTODIANS ROOM (A-24)

SCALE: 1/4"=1'-0"

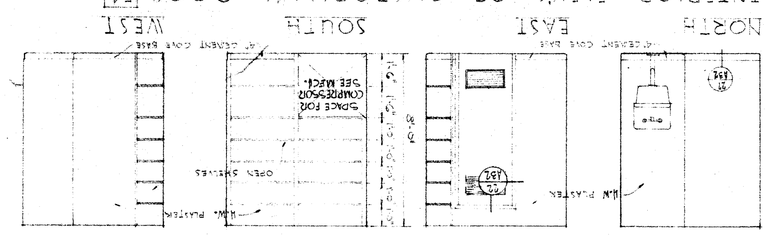

INTERIOR ELEVATIONS OF KITCHEN (A-24)

SCALE: 1/4"=1'-0"

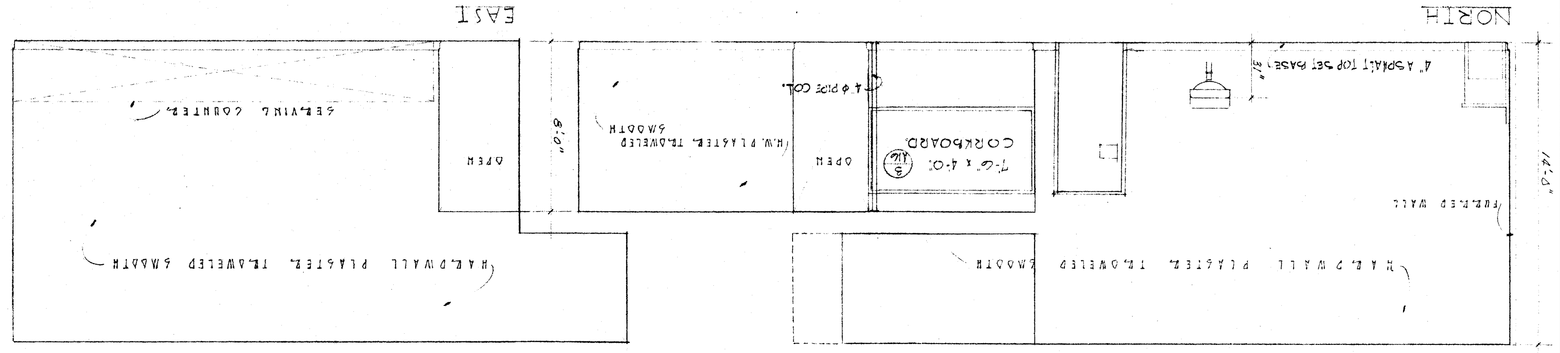

INTERIOR ELEVATIONS OF CONFERENCE ROOM (A-24)

SCALE: 1/4"=1'-0"

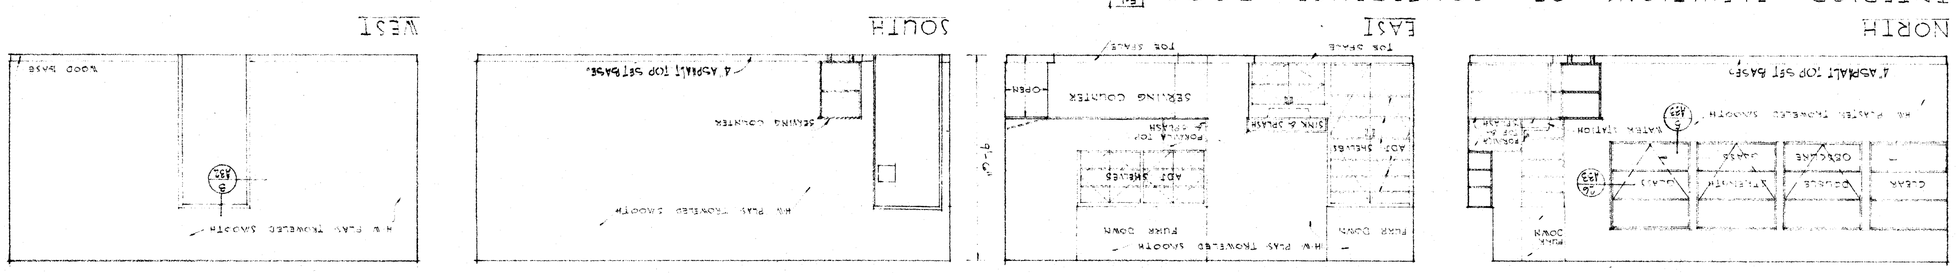

INTERIOR ELEVATIONS OF HEATER ROOM (A-24)
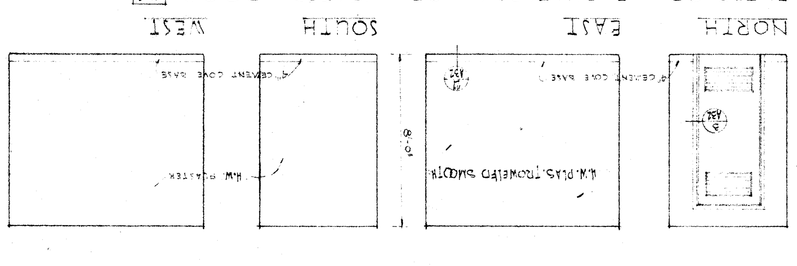
SCALE: 1/4"=1'-0"