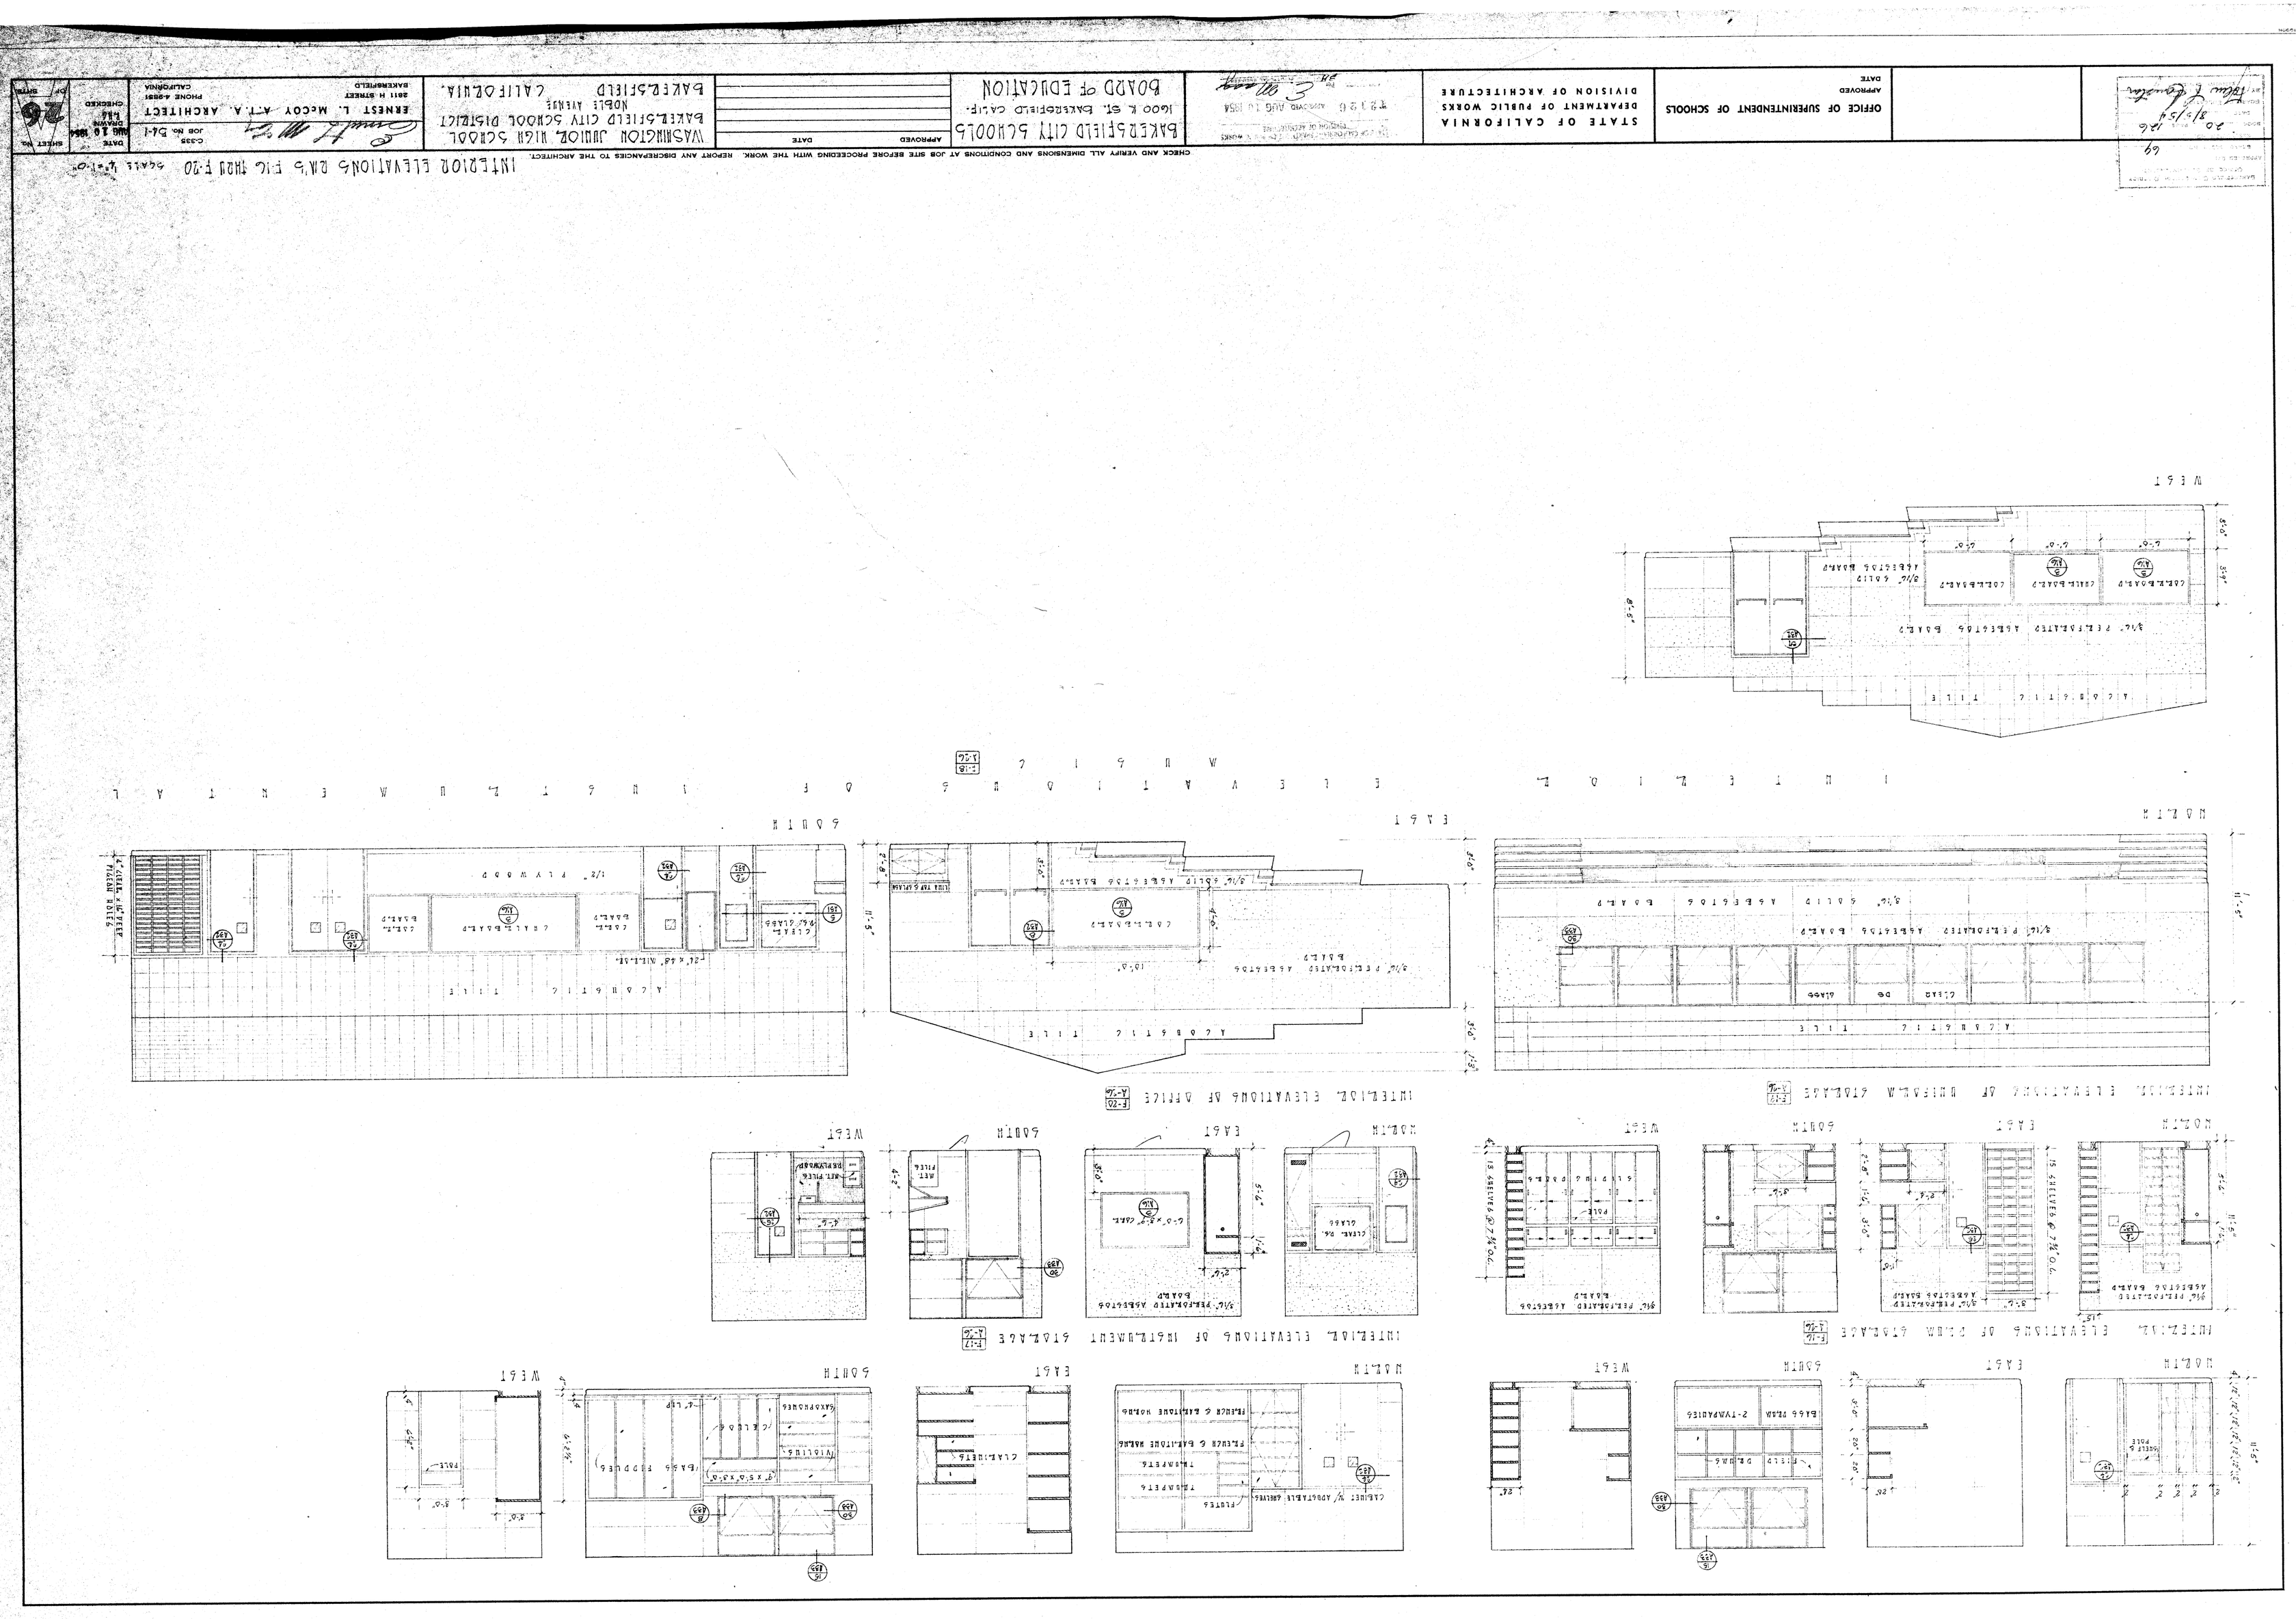

INTERIOR ELEVATIONS RM'S FIG THRU F-20 SCALE 1/4"=1'-0"
CHECK AND VERIFY ALL DIMENSIONS AND CONDITIONS AT JOB SITE BEFORE PROCEEDING WITH THE WORK. REPORT ANY DISCREPANCIES TO THE ARCHITECT.
WASHINGTON JUNIOR HIGH SCHOOL
BAKERSFIELD CITY SCHOOL DISTRICT
NOBLE AVENUE
BAKERSFIELD CALIFORNIA
ERNEST L. McCOY A.T.A. ARCHITECT
2811 H STREET BAKERSFIELD
PHONE 4-9851 CALIFORNIA
BAKERSFIELD CITY SCHOOLS
1600 K ST. BAKERSFIELD CALIF.
BOARD OF EDUCATION
APPROVED
DATE
STATE OF CALIFORNIA
DEPARTMENT OF PUBLIC WORKS
DIVISION OF ARCHITECTURE
OFFICE OF SUPERINTENDENT OF SCHOOLS
APPROVED
DATE
INTERIOR ELEVATIONS OF OFFICE
INTERIOR ELEVATIONS OF INSTRUMENT STORAGE
INTERIOR ELEVATIONS OF UNIFORM STORAGE
INTERIOR ELEVATIONS OF DRUM STORAGE
NORTH
EAST
SOUTH
WEST
ACOUSTIC TILE