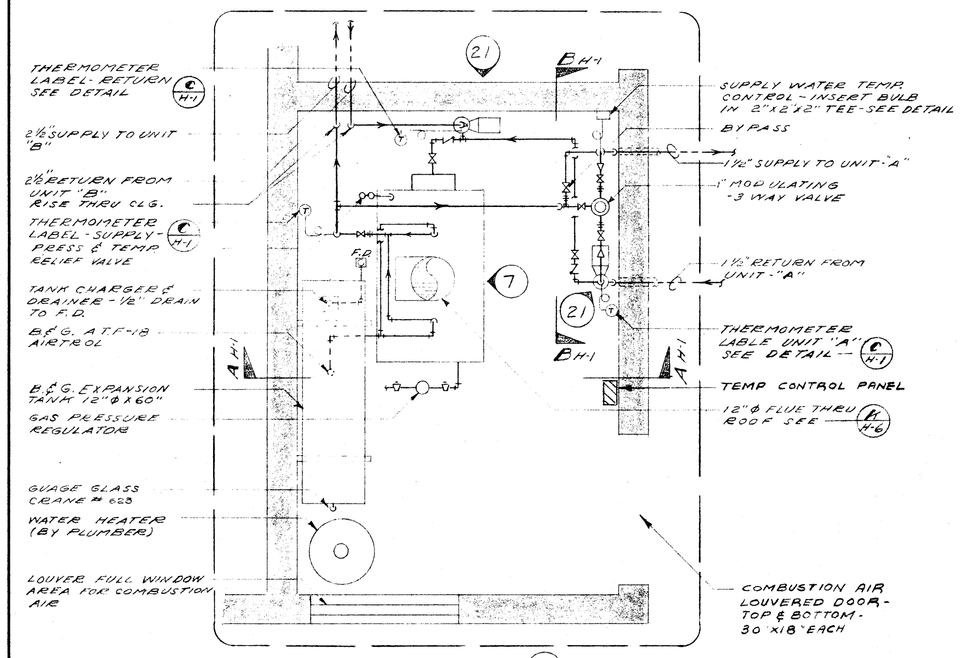

DETAIL (A) H-1
PLAN HEATER ROOM UNIT "B" #10
SCALE 1/2"=1'-0"

NOTE: AUTOMATIC MIXING VALVE TO MAKE N.O. BY PASS

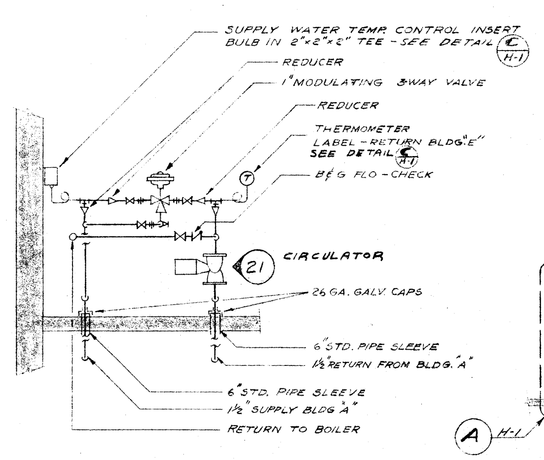

SECTION B-B H-1
SCALE: ½"=1'-0"

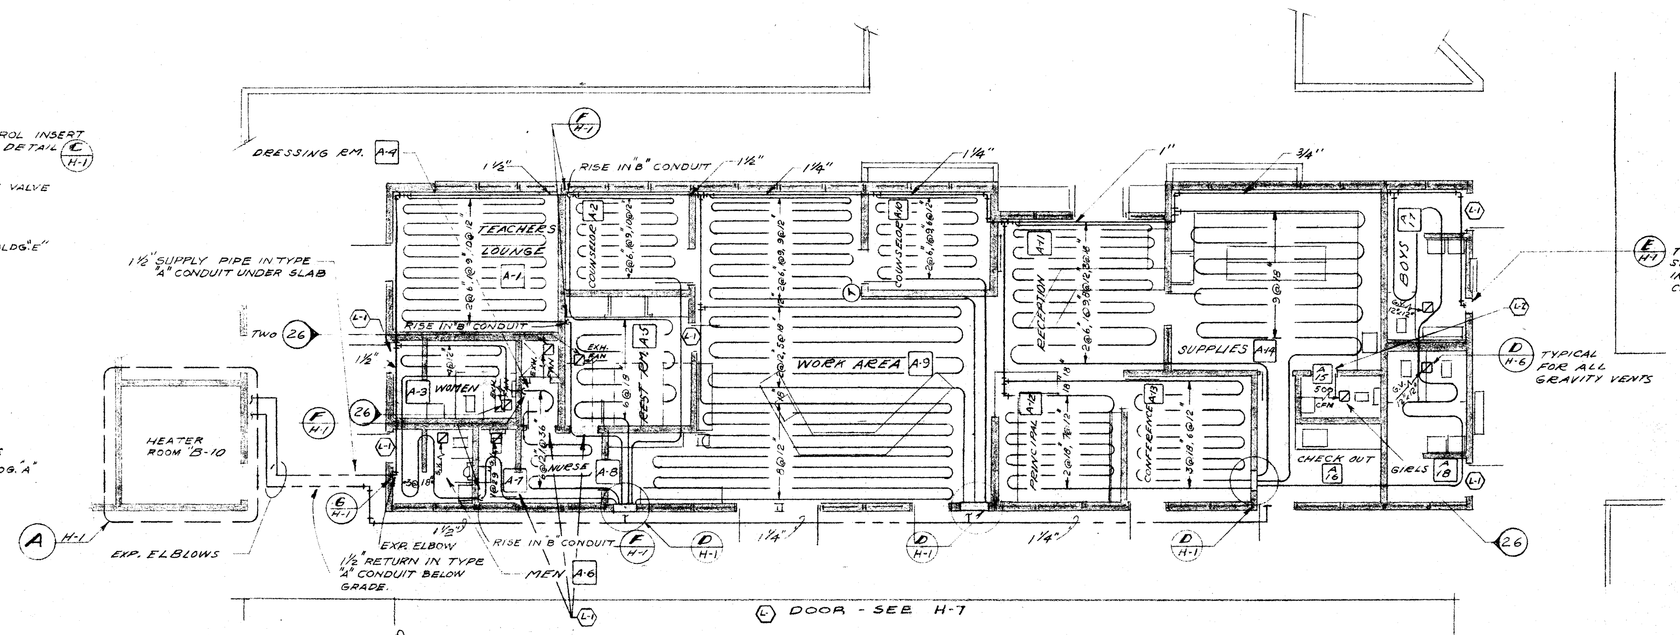

PLAN UNIT-"A"
SCALE 1/8"=1'-0"

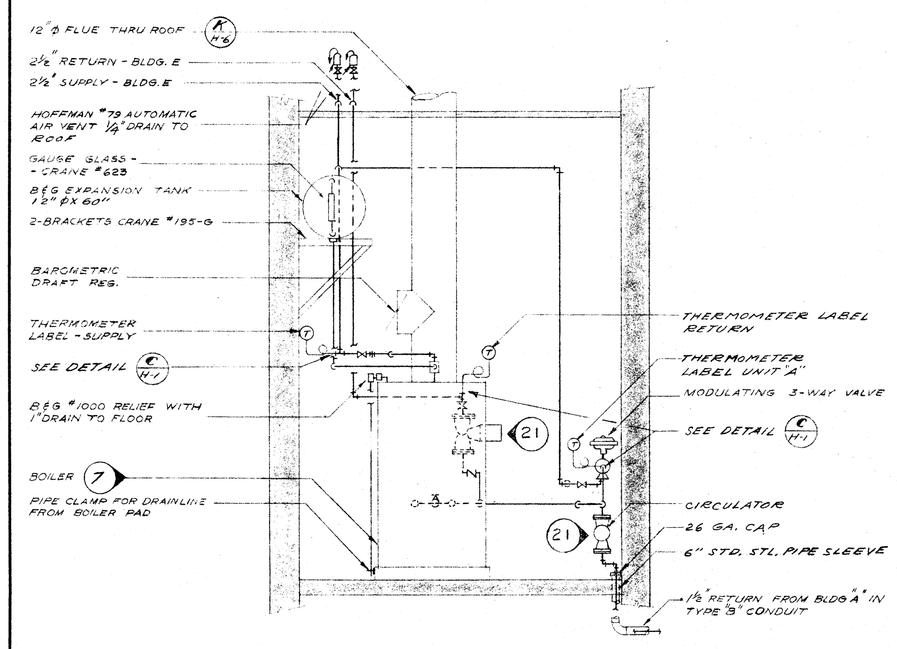

SECTION A-A H-1
SCALE: ½"=1'-0"

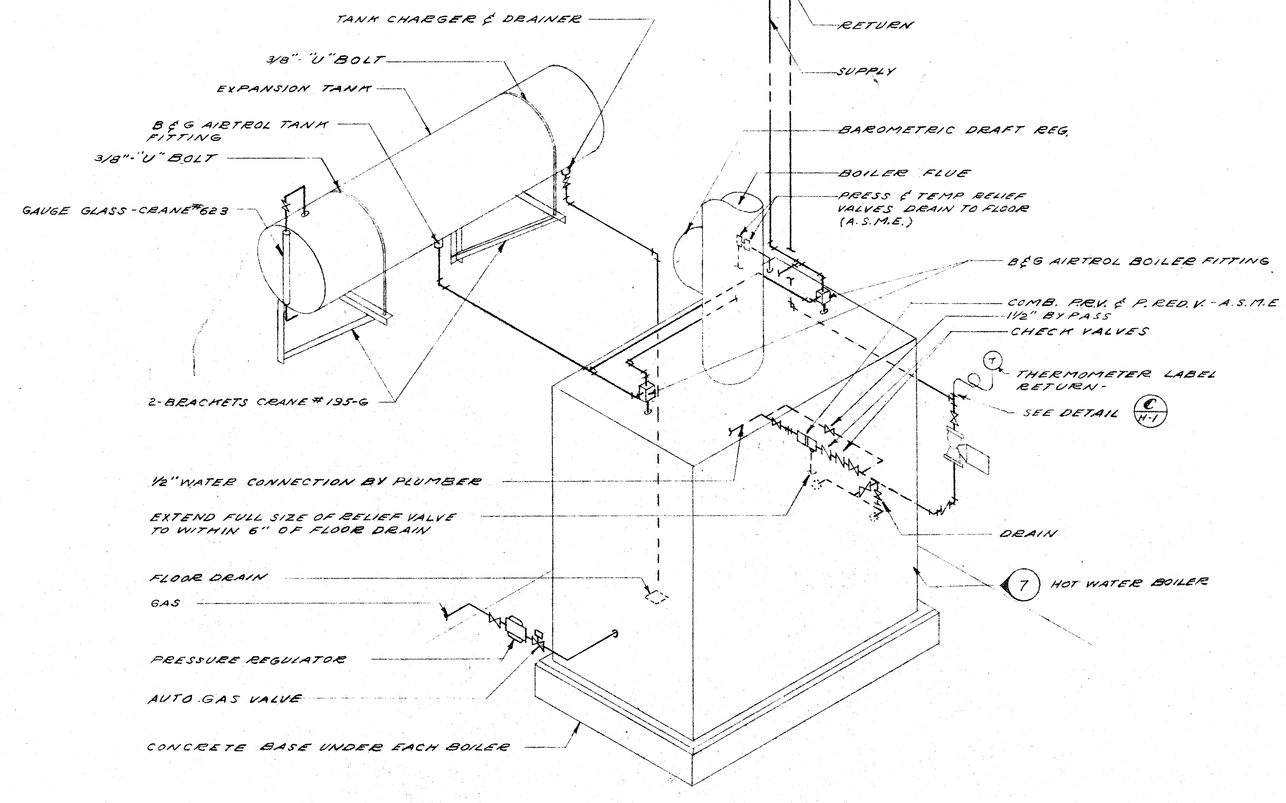

DETAIL (B) H-1
TYPICAL BOILER CONNECTION
NO SCALE

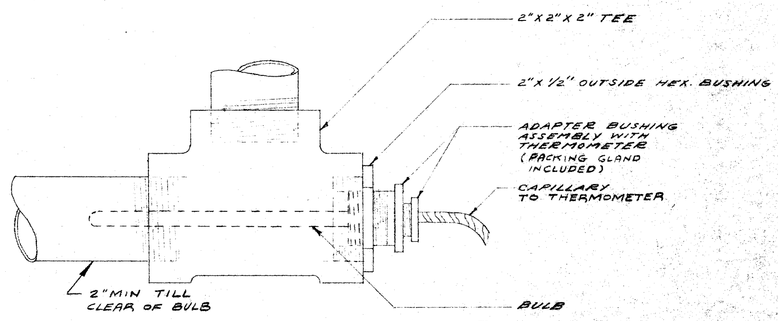

THERMOMETER DETAIL (C) H-1

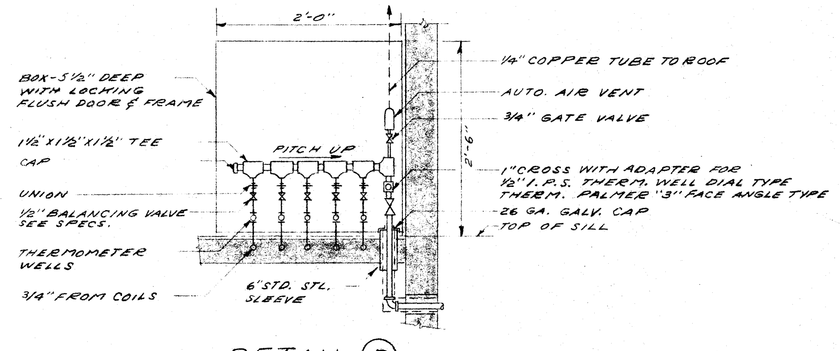

DETAIL (D) H-1
NO SCALE

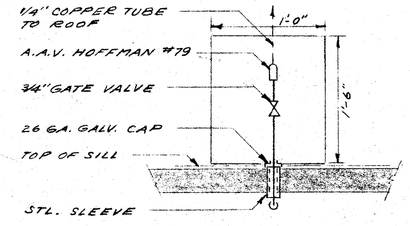

DETAIL (E) H-1
NO SCALE

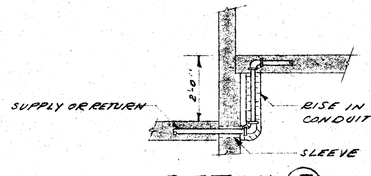

DETAIL (F) H-1
NO SCALE

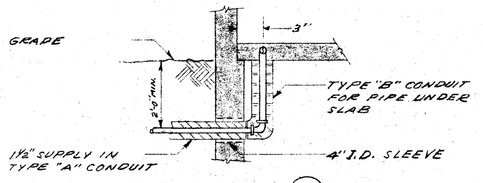

DETAIL (G) H-1
NO SCALE

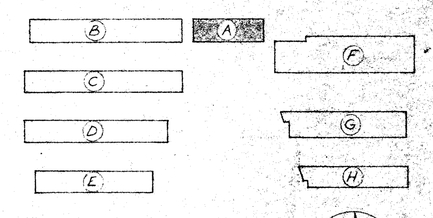

KEY PLAN
SCALE 1"=120'

69

CHECK AND VERIFY ALL DIMENSIONS AND CONDITIONS AT JOB SITE BEFORE PROCEEDING WITH THE WORK. REPORT ANY DISCREPANCIES TO THE ARCHITECT.

2.0 12.6
8/5/59
John F. Lowston

J. C. HAMEL
2804 GILDED [illegible]

OFFICE OF SUPERINTENDENT OF SCHOOLS
APPROVED
DATE

STATE OF CALIFORNIA
DEPARTMENT OF PUBLIC WORKS
DIVISION OF ARCHITECTURE

STATE OF CALIFORNIA - DEPARTMENT OF PUBLIC WORKS
DIVISION OF ARCHITECTURE
#2156 APPROVED AUG 19 1959
E. Mauz

BAKERSFIELD CITY SCHOOLS
1600 K STREET
BAKERSFIELD CALIFORNIA
BOARD OF TRUSTEES

APPROVED	DATE

WASHINGTON JR HIGH SCHOOL
BAKERSFIELD CITY SCHOOL DISTRICT
BAKERSFIELD CALIFORNIA

Ernest L. McCoy
ERNEST L. McCOY A.I.A. ARCHITECT
2811 H STREET BAKERSFIELD
PHONE 4-9851 CALIFORNIA

C-335
JOB No.

DATE: AUG 3 0 1959
DRAWN: J.C.H.
CHECKED: W.E. DANLEY

SHEET No. H-1
OF 7 SHTS.