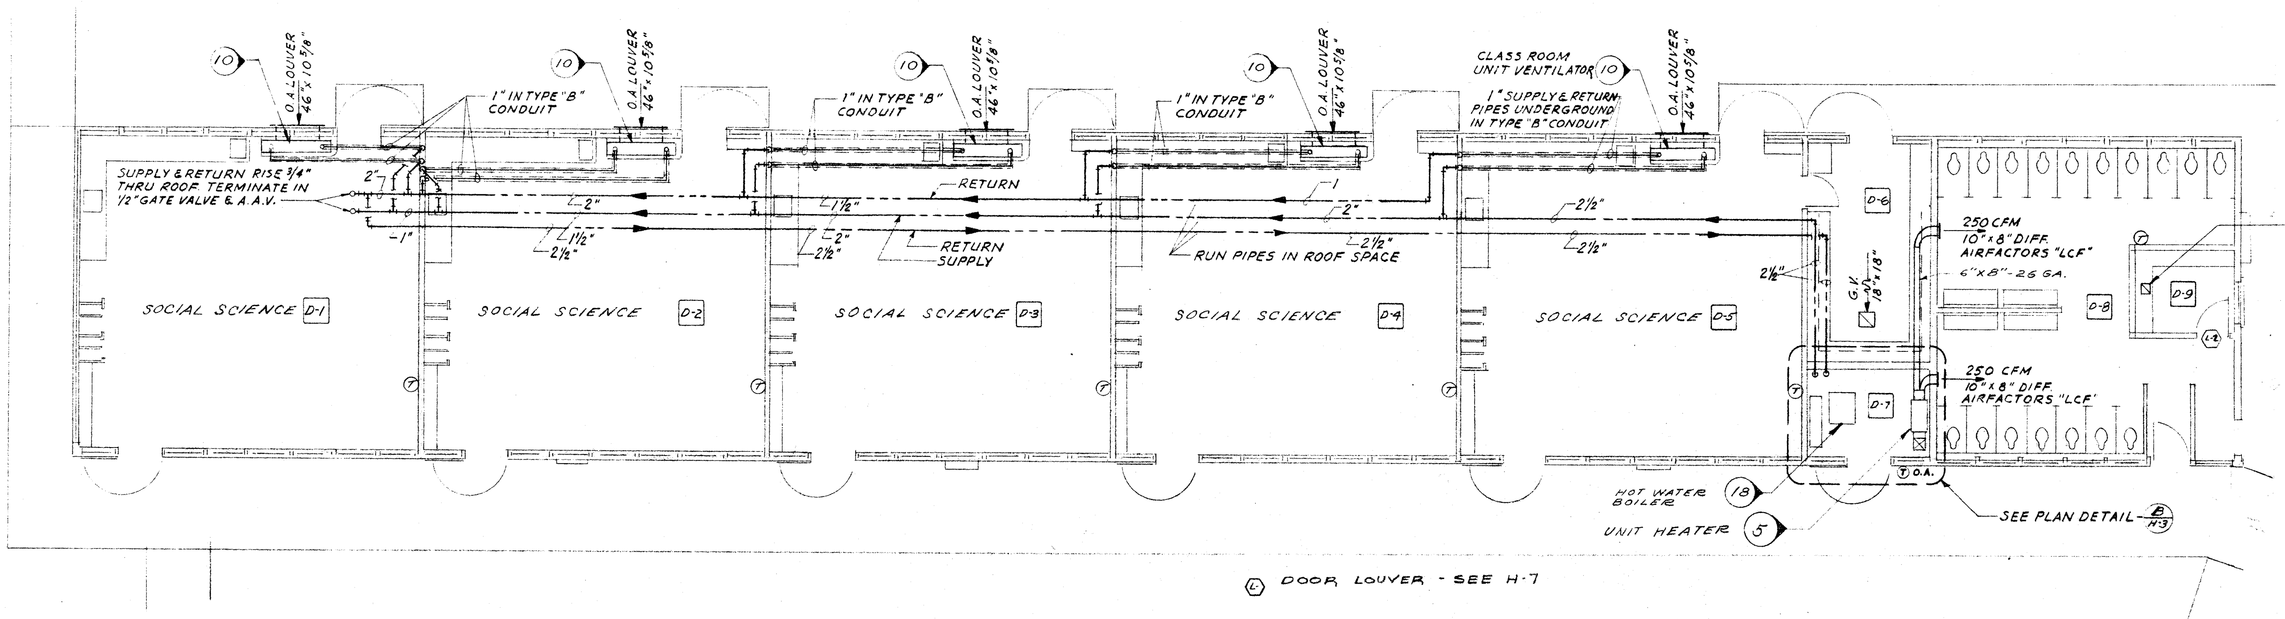

(C) DOOR LOUVER - SEE H-7

PLAN UNIT -'D'

SCALE: 1/8"=1'-0"

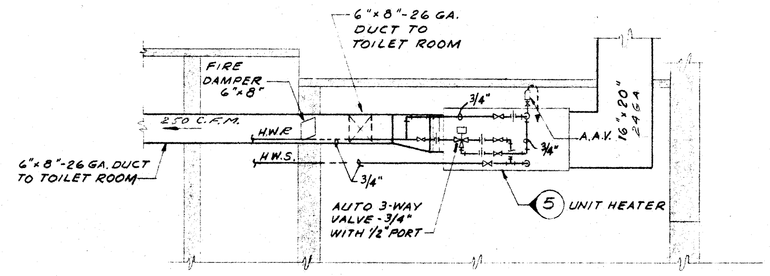

SECTION A-A H-3

SCALE: 1/2"=1'-0"

UNIT -'D' SIMILAR

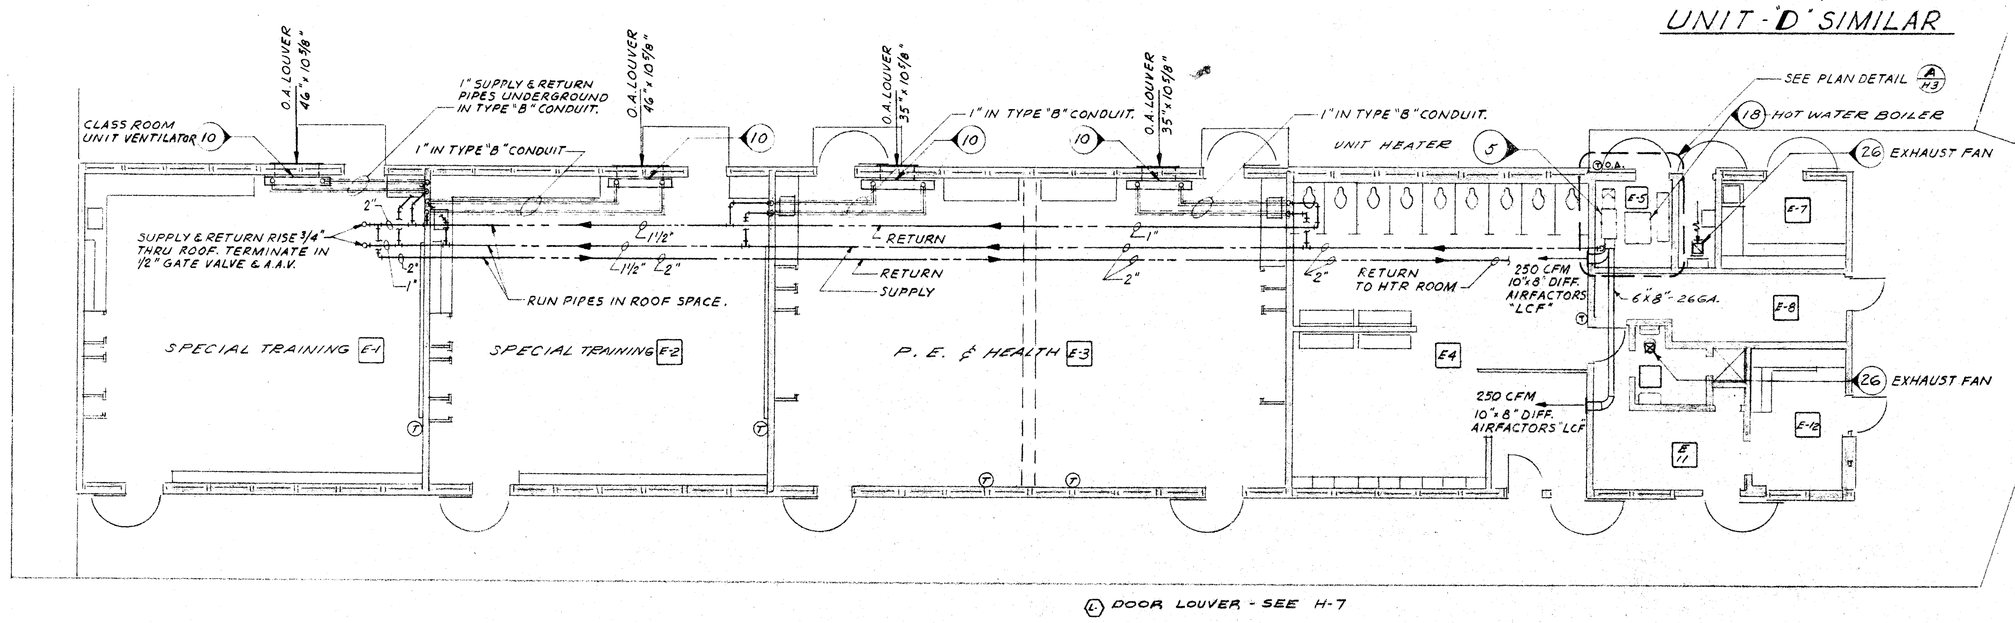

(C) DOOR LOUVER - SEE H-7

PLAN UNIT -'E'

SCALE: 1/8"=1'-0"

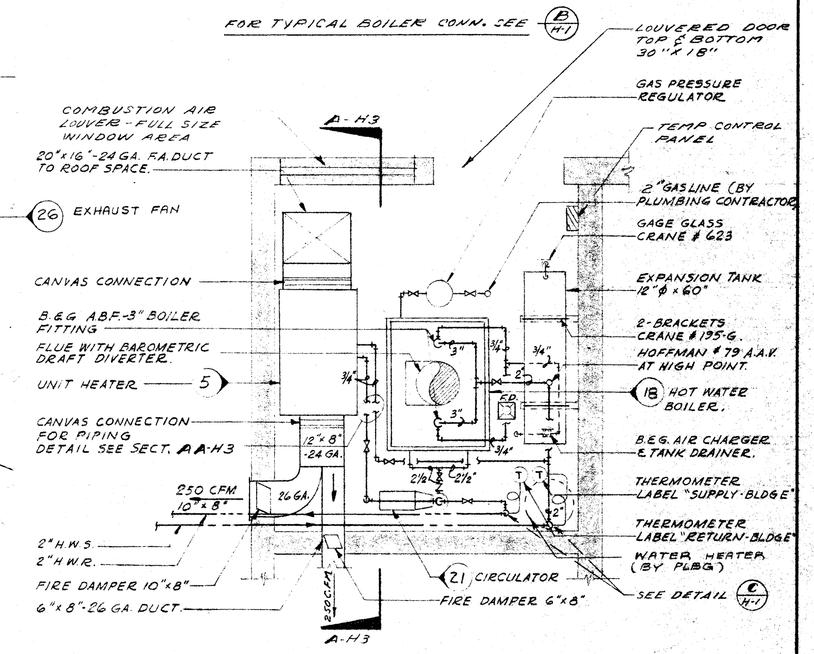

PLAN DETAIL A H-3
HEATER ROOM NO. E-5

SCALE: 1/8"=1'-0"

FOR TYPICAL BOILER CONNECTIONS SEE B H-1

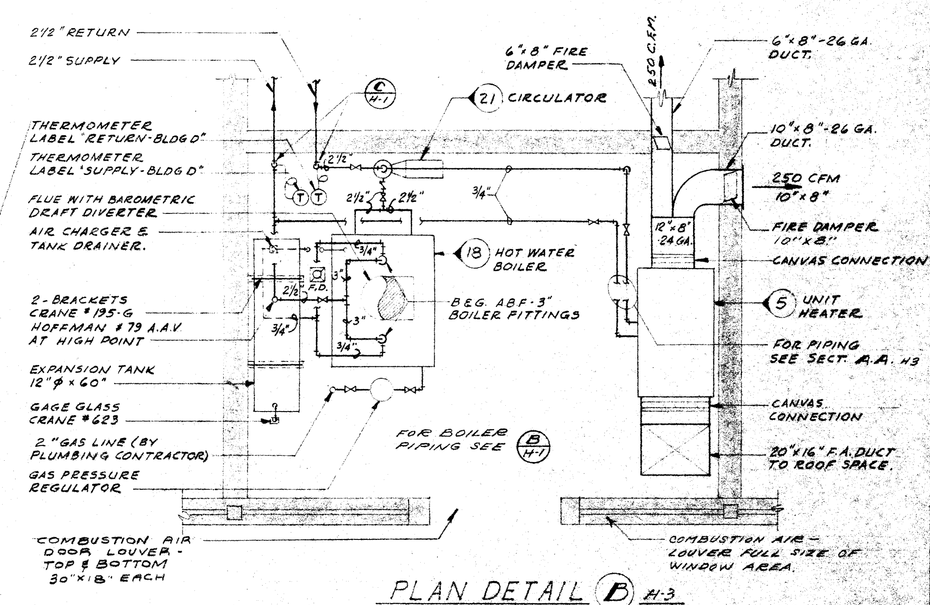

PLAN DETAIL B H-3
HEATER ROOM No D-7

SCALE: 1/2"=1'-0"

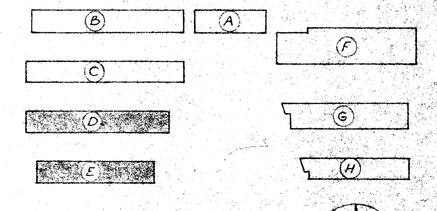

KEY PLAN

SCALE 1"=120'

CHECK AND VERIFY ALL DIMENSIONS AND CONDITIONS AT JOB SITE BEFORE PROCEEDING WITH THE WORK. REPORT ANY DISCREPANCIES TO THE ARCHITECT.

69

20 9/5/24 126

OFFICE OF SUPERINTENDENT OF SCHOOLS
APPROVED
DATE

STATE OF CALIFORNIA
DEPARTMENT OF PUBLIC WORKS
DIVISION OF ARCHITECTURE

T2120 APPROVED AUG 30 1954

BAKERSFIELD CITY SCHOOLS
1600 "K" STREET
BAKERSFIELD CALIFORNIA
BOARD OF TRUSTEES

APPROVED | DATE

WASHINGTON JR. HIGH SCHOOL
BAKERSFIELD SCHOOL DISTRICT
BAKERSFIELD CALIFORNIA

ERNEST L. McCOY A.I.A. ARCHITECT
2811 H STREET BAKERSFIELD
PHONE 4-9851 CALIFORNIA

C-335 JOB No.

DATE AUG 20 1954
DRAWN R. EVERS
CHECKED W. L. Dunlap

SHEET No. H-3
OF 7 SHTS.