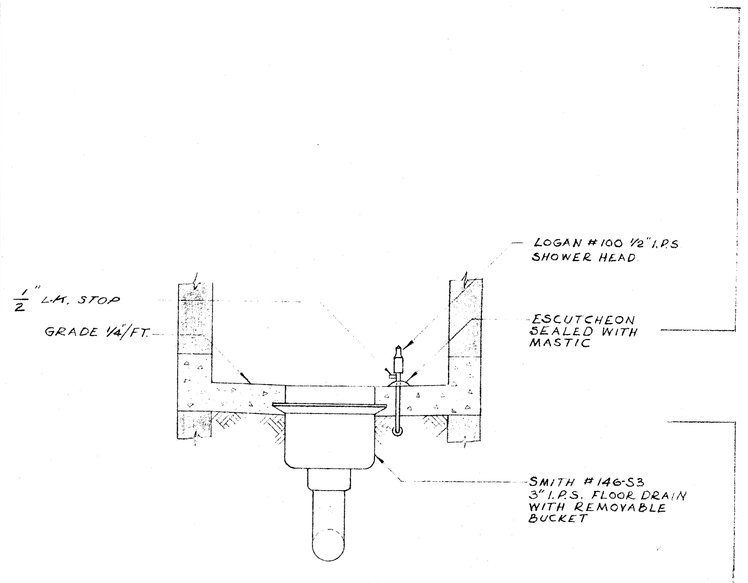

SECTION 'C-C' P-5
SCALE 1" = 1'-0"

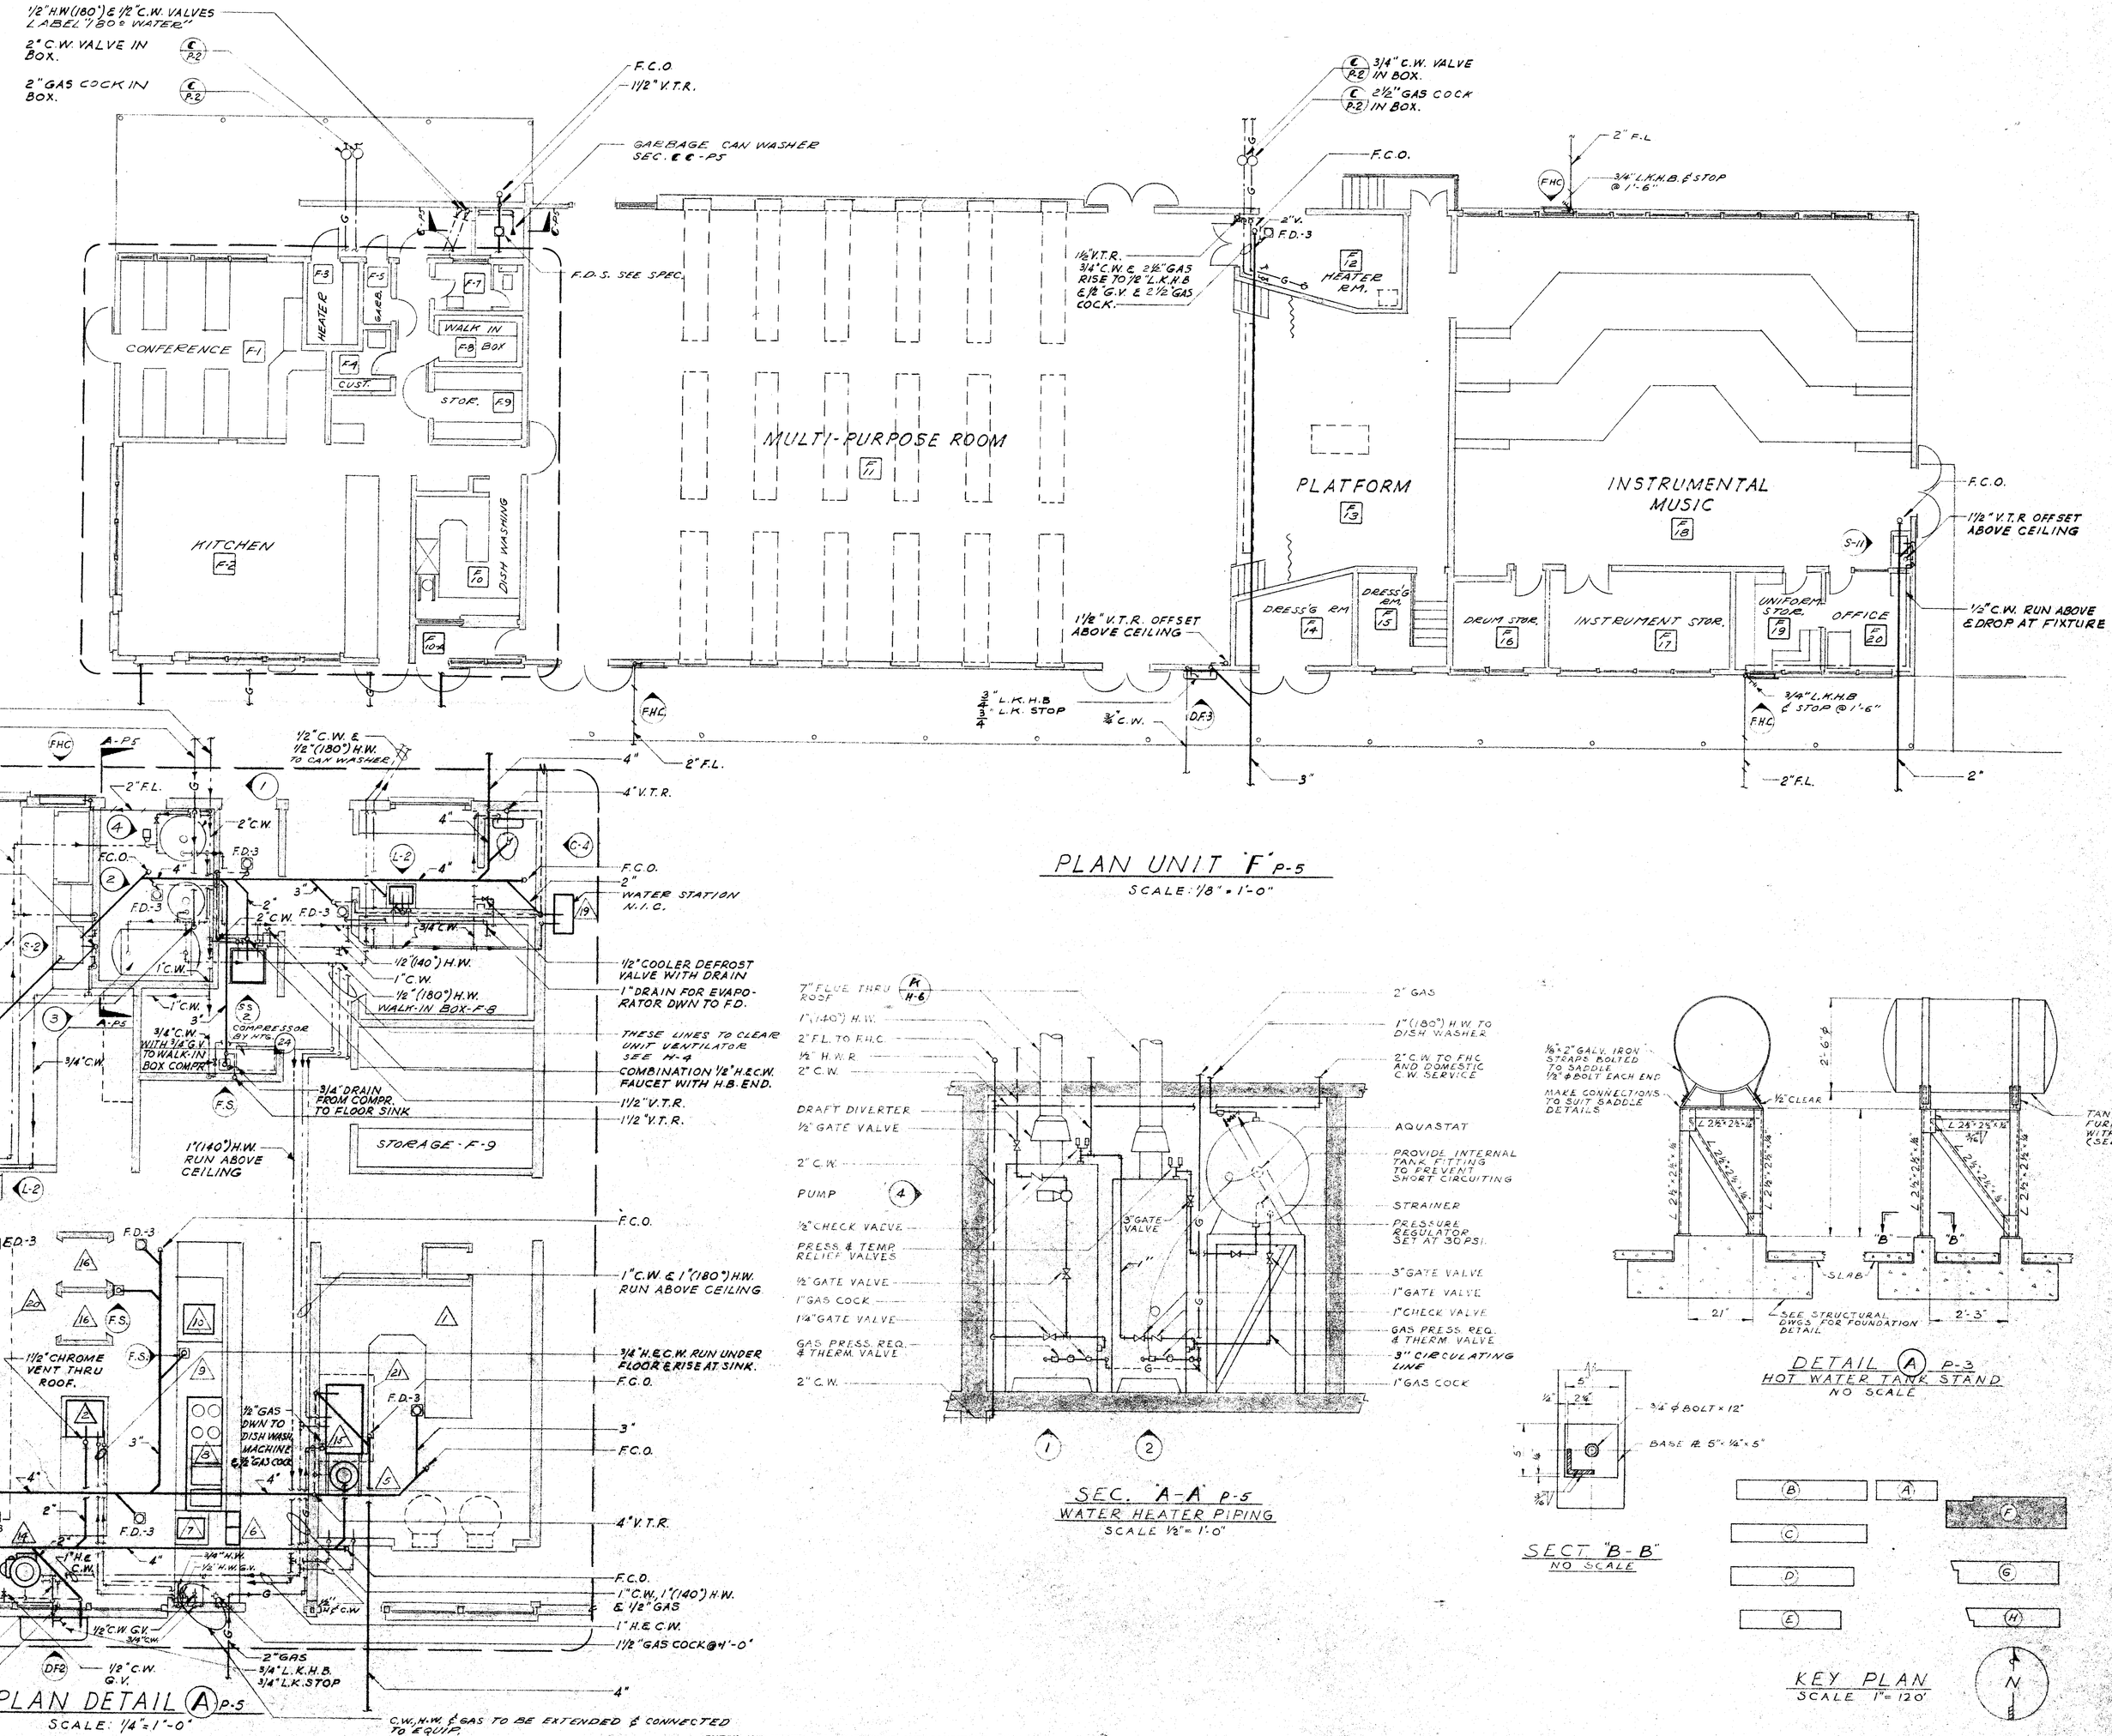

PLAN DETAIL (A) P-5
SCALE: 1/4" = 1'-0"

PLAN UNIT 'F' P-5
SCALE: 1/8" = 1'-0"

SEC. 'A-A' P-5
WATER HEATER PIPING
SCALE 1/2" = 1'-0"

DETAIL (A) P-3
HOT WATER TANK STAND
NO SCALE

SECT "B-B"
NO SCALE

KEY PLAN
SCALE 1" = 120'

CHECK AND VERIFY ALL DIMENSIONS AND CONDITIONS AT JOB SITE BEFORE PROCEEDING WITH THE WORK. REPORT ANY DISCREPANCIES TO THE ARCHITECT.

69
20
8/15/54
Ryles & Carothers

C. HARVEY
3004 GILBERT ST. LOS ANGELES 26 CALIF.
WESTERN ELECTRIC CONTRACTING CO.

OFFICE OF SUPERINTENDENT OF SCHOOLS
APPROVED
DATE

STATE OF CALIFORNIA
DEPARTMENT OF PUBLIC WORKS
DIVISION OF ARCHITECTURE

12126 APPROVED AUG 30 1954
E. C. Kelley

BAKERSFIELD CITY SCHOOLS
1600 "K" STREET
BAKERSFIELD, CALIFORNIA
BOARD OF TRUSTEES

APPROVED DATE

WASHINGTON JR. HIGH SCHOOL
BAKERSFIELD CITY SCHOOL DISTRICT
BAKERSFIELD CALIFORNIA

Ernest L. McCoy A.I.A.
C-335 JOB No.
ERNEST L. McCOY A.I.A. ARCHITECT
2811 H STREET BAKERSFIELD
PHONE 4-9851 CALIFORNIA

DATE AUG 3 0 1954
DRAWN R. EVERS
CHECKED W. L. Donley

SHEET No. P-5 OF 6 SHTS.