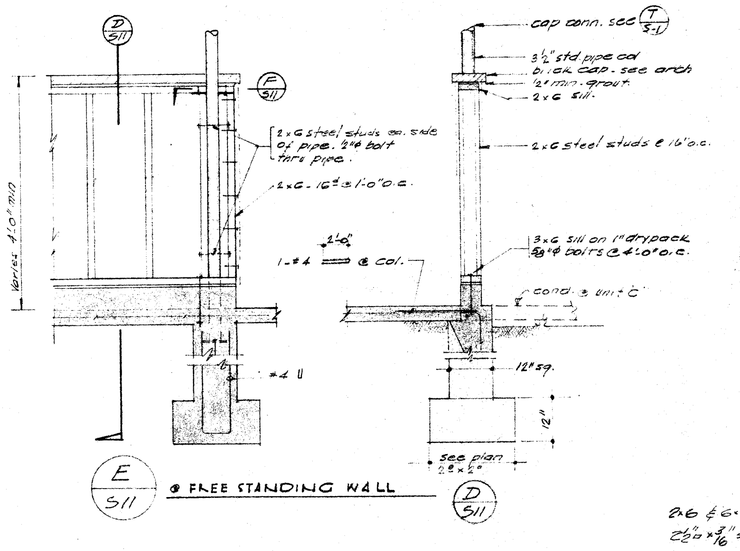

E / S11 — @ FREE STANDING WALL

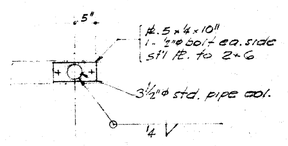

F / S11

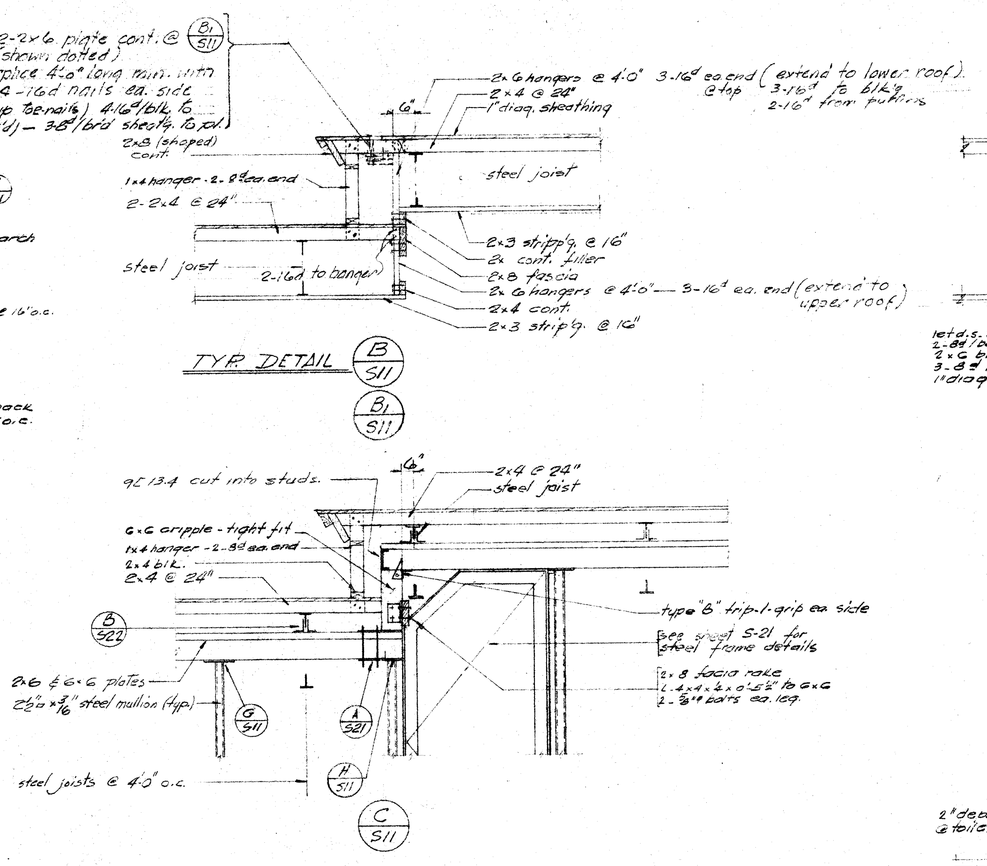

TYP. DETAIL B / S11 — B1 / S11

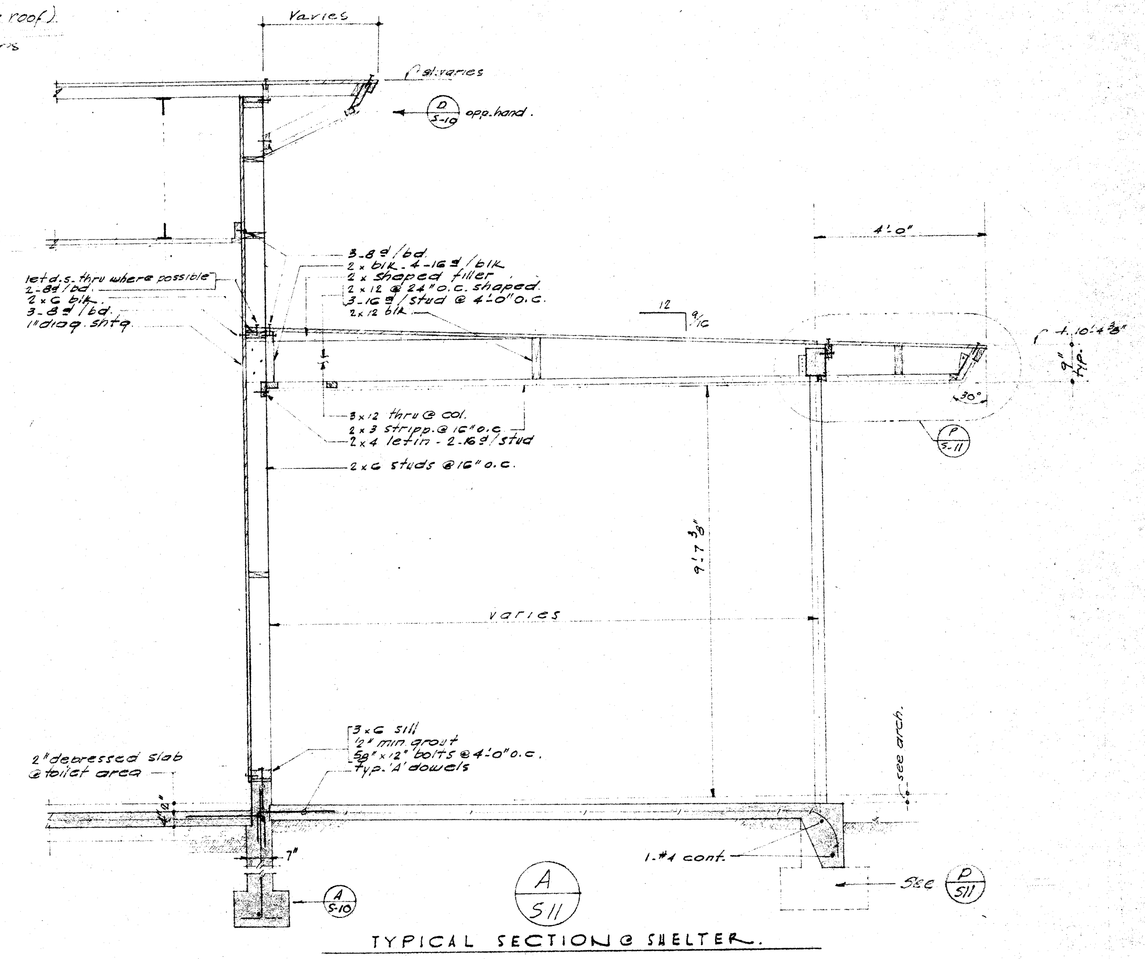

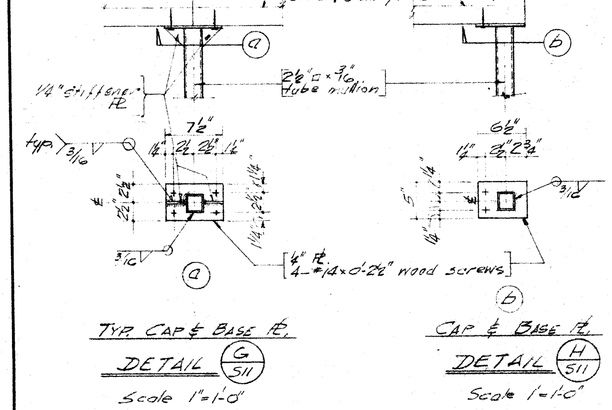

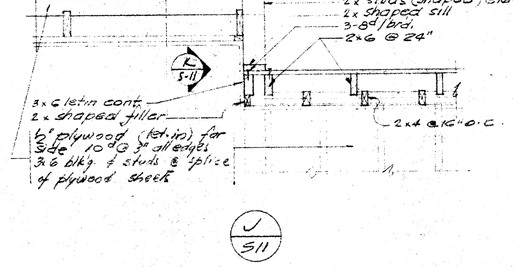

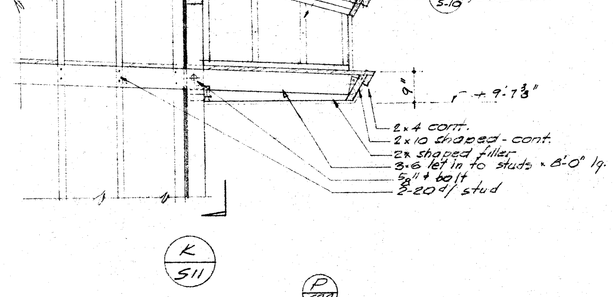

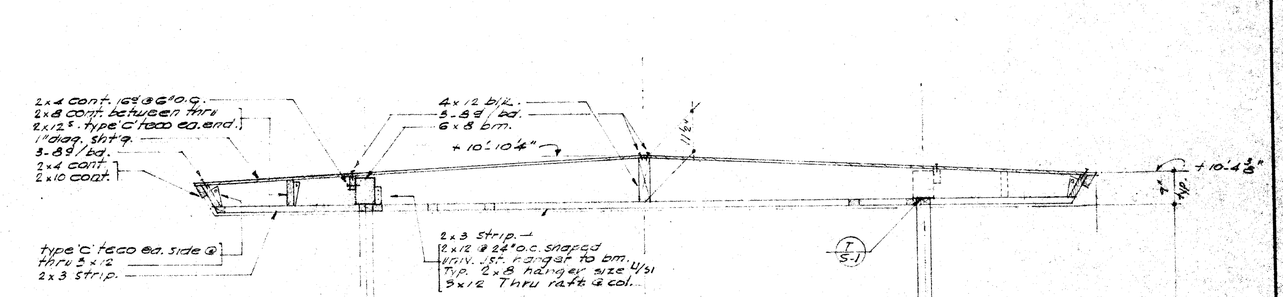

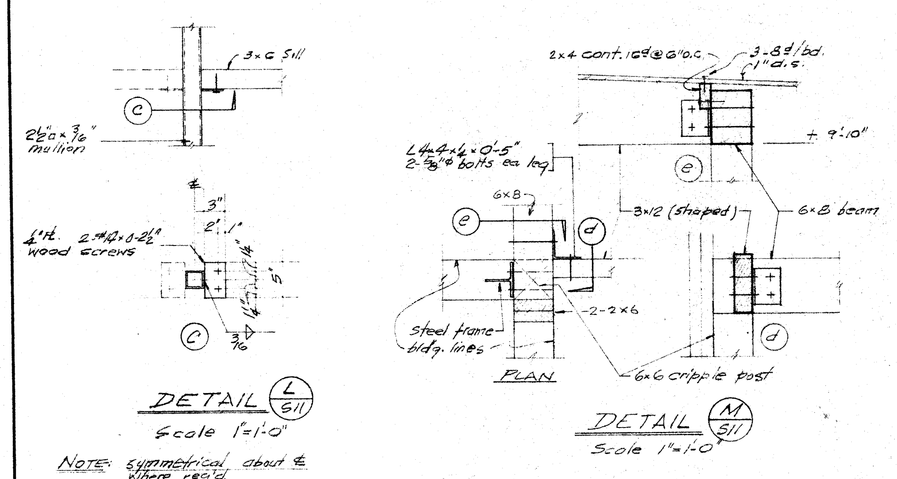

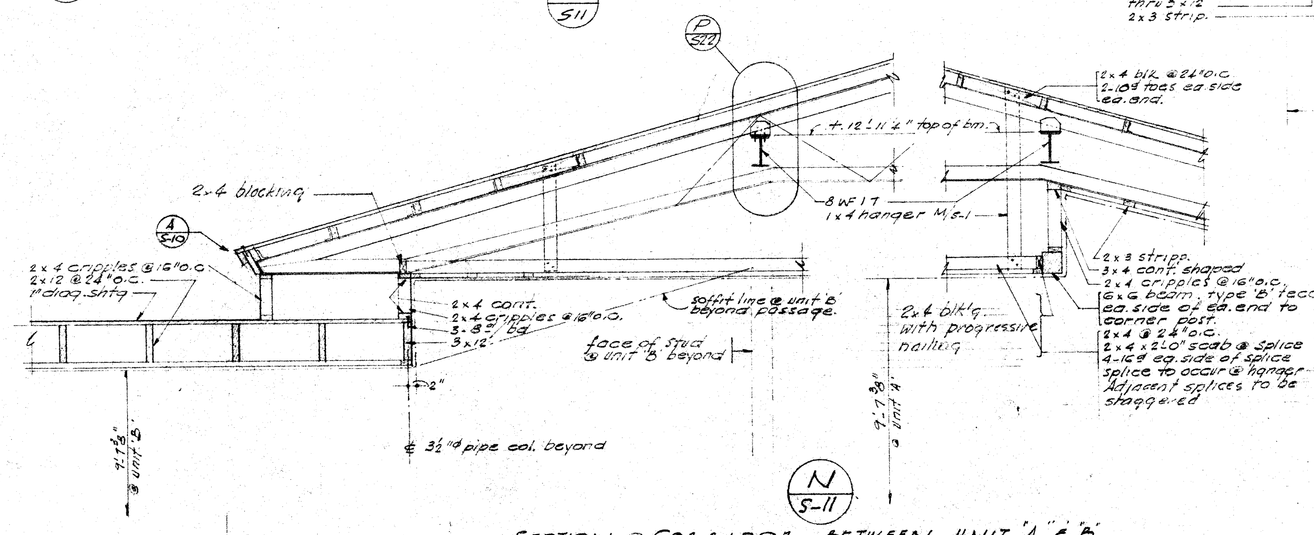

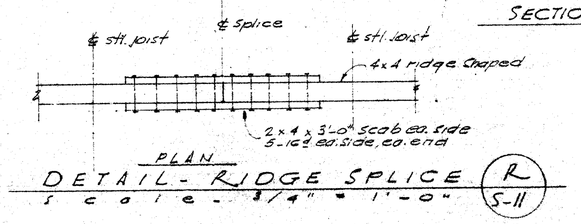

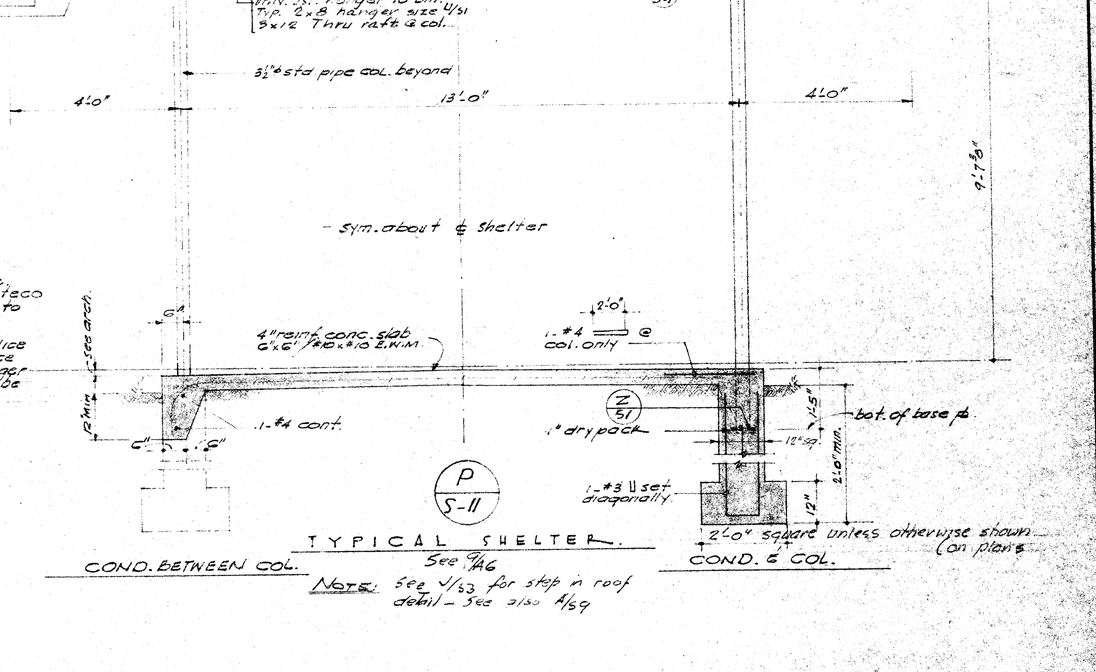

unless otherwise noted - scale - 1/2" = 1'-0"

CHECK AND VERIFY ALL DIMENSIONS AND CONDITIONS AT JOB SITE BEFORE PROCEEDING WITH THE WORK. REPORT ANY DISCREPANCIES TO THE ARCHITECT.

TYPICAL SECTIONS & DETAILS: CLASSROOMS

Division of State Architect Approval: File No. 69 — 20 — 126 — 8/15/57 — Edwin H. Clayton

HILLMAN & NOWELL
STRUCTURAL ENGINEERS
ARCHITECTS BUILDING, LOS ANGELES 13
Lawrence Nowell

OFFICE OF SUPERINTENDENT OF SCHOOLS
APPROVED
DATE

STATE OF CALIFORNIA
DEPARTMENT OF PUBLIC WORKS
DIVISION OF ARCHITECTURE

STATE OF CALIFORNIA—DEPARTMENT OF PUBLIC WORKS—DIVISION OF ARCHITECTURE
TRACED — APPROVED AUG 13 1954
E. Maag

BAKERSFIELD CITY SCHOOLS
1600 K ST. BAKERSFIELD, CALIF.
BOARD OF EDUCATION

APPROVED	DATE

WASHINGTON JR. HIGH SCHOOL
BAKERSFIELD CITY SCHOOL DISTRICT
NOBLE AVENUE
BAKERSFIELD CALIFORNIA

ERNEST L. McCOY A.I.A. ARCHITECT
2811 H STREET
BAKERSFIELD
PHONE 4-9951
CALIFORNIA

C-333
JOB No.

DATE
DRAWN LS
CHECKED

SHEET No. 6 OF SHTS.

DIETZGEN-POST CLEARPRINT 7000H