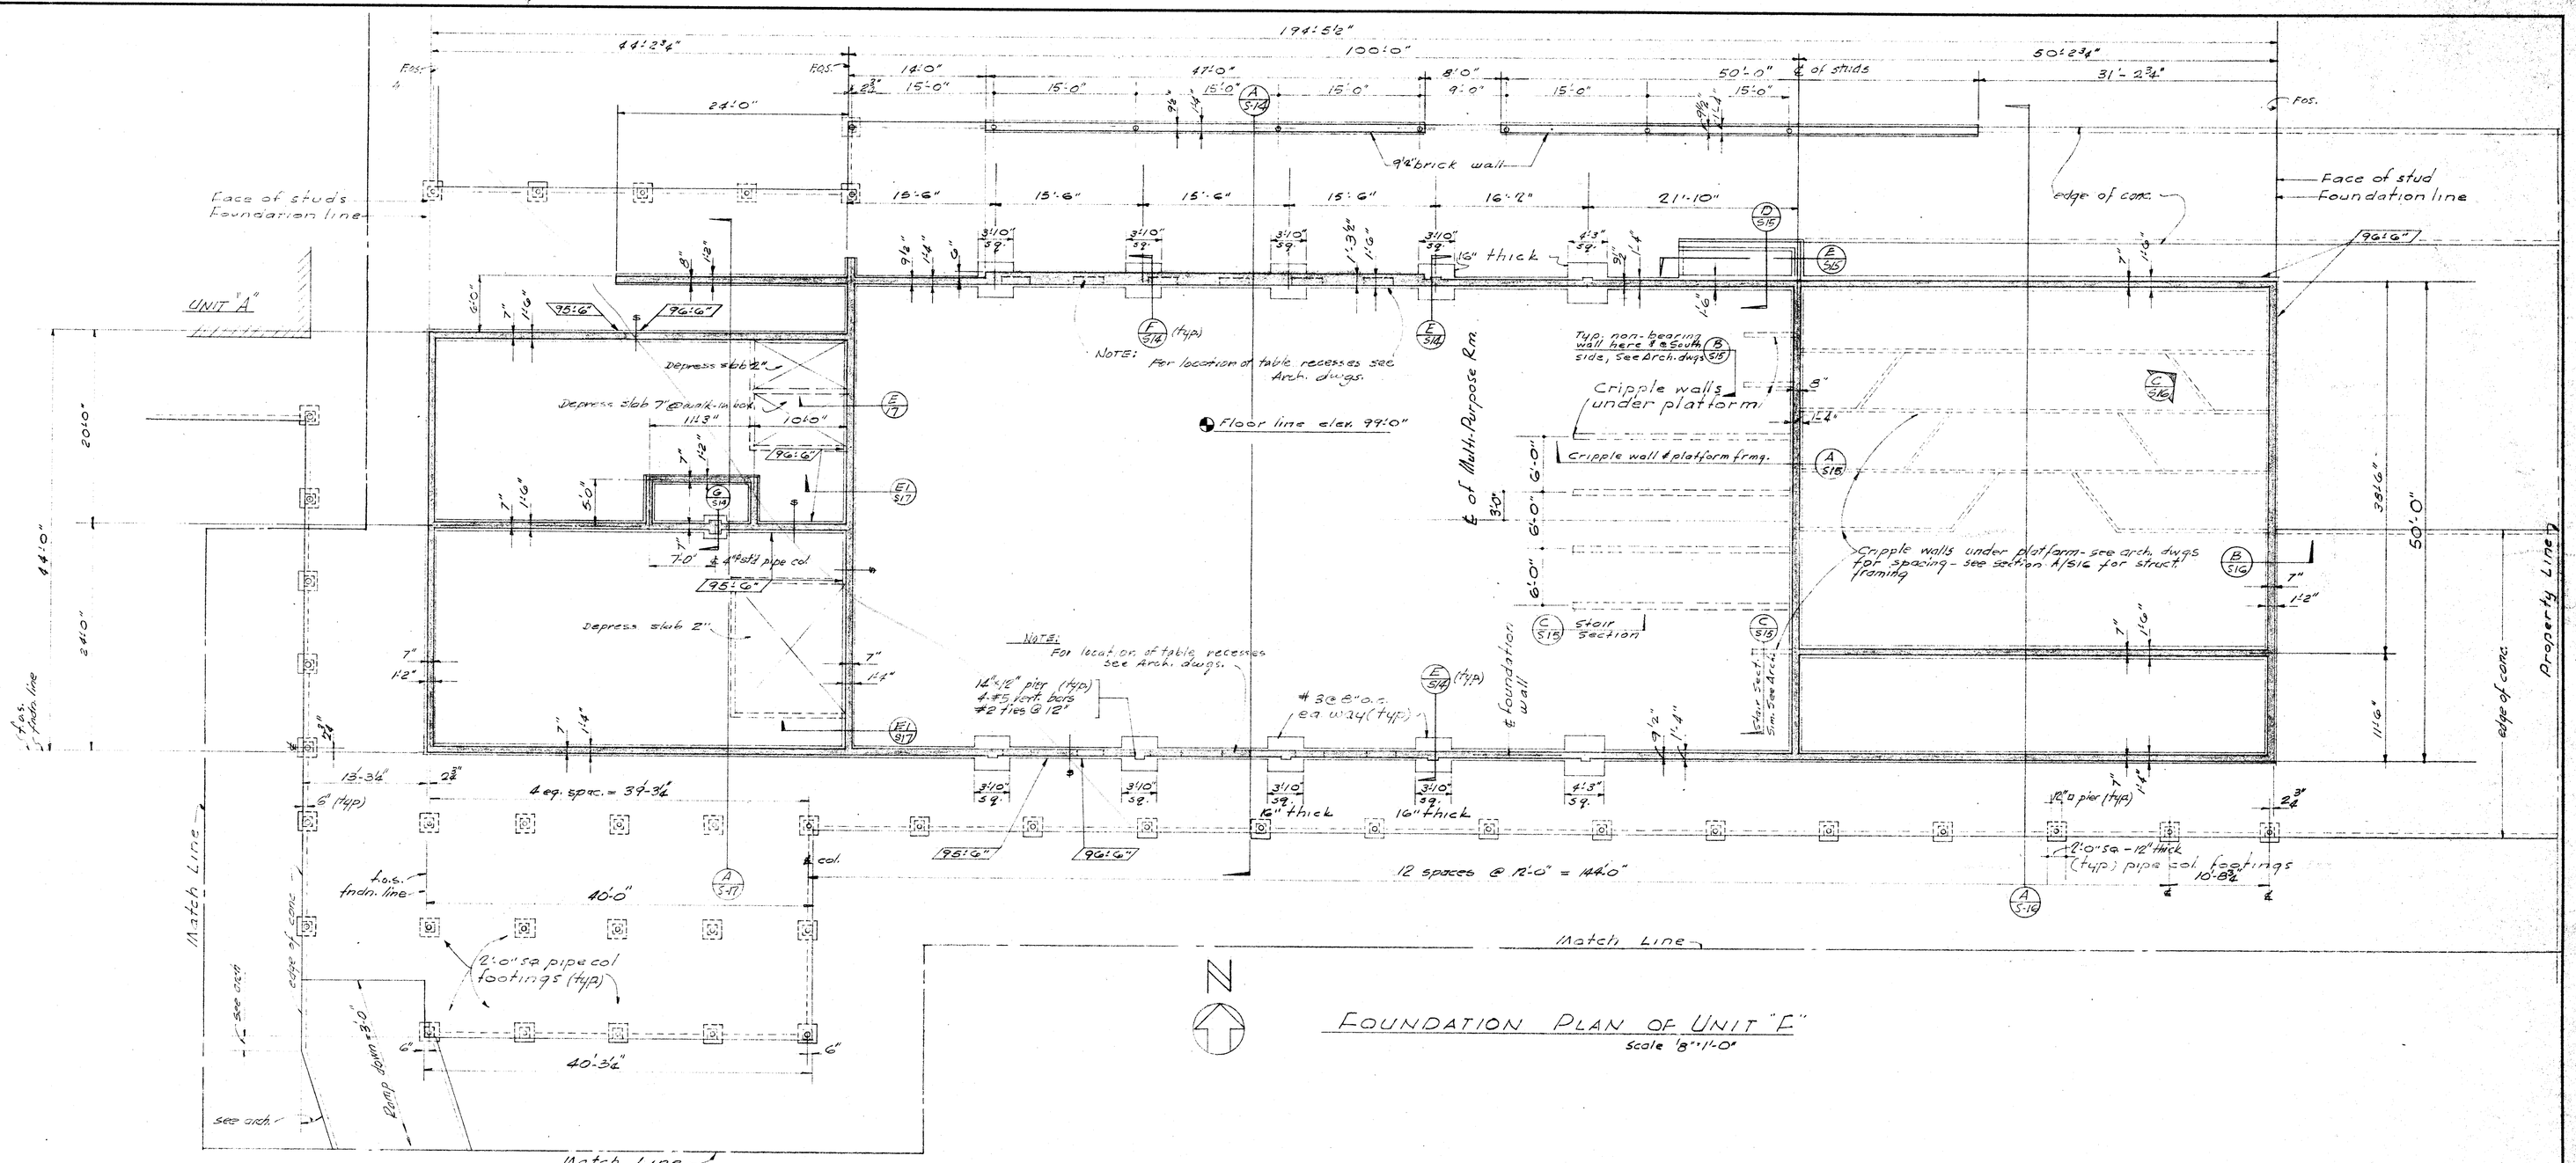

FOUNDATION PLAN OF UNIT "F"

scale 8"=1'0"

Note: See sheet S5 for typ. foundation notes.

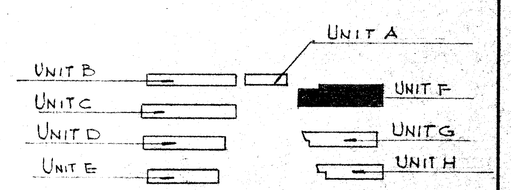

KEY PLAN

69

20 5/5/126

John L. Compton

STILLMAN & NOWELL
STRUCTURAL ENGINEERS

Lawrence Nowell

OFFICE OF SUPERINTENDENT OF SCHOOLS
APPROVED
DATE

STATE OF CALIFORNIA
DEPARTMENT OF PUBLIC WORKS
DIVISION OF ARCHITECTURE

APPROVED AUG 10 1954
E. Maag

CHECK AND VERIFY ALL DIMENSIONS AND CONDITIONS AT JOB SITE BEFORE PROCEEDING WITH THE WORK. REPORT ANY DISCREPANCIES TO THE ARCHITECT.

BAKERSFIELD CITY SCHOOLS
1600 K ST. BAKERSFIELD, CALIF.
BOARD OF EDUCATION

APPROVED	DATE

WASHINGTON JR. HIGH SCHOOL
BAKERSFIELD CITY SCHOOL DISTRICT
NOBLE AVENUE
BAKERSFIELD CALIFORNIA

Ernest L. McCoy

C-335
JOB No.

ERNEST L. McCOY A.I.A. ARCHITECT
2811 H STREET
BAKERSFIELD
PHONE 4-9851
CALIFORNIA

DATE
DRAWN
CHECKED

SHEET No. 6
OF SHTS.

FOUNDATION PLAN-UNIT F

DIETZGEN-POST CLEARPRINT 1000H