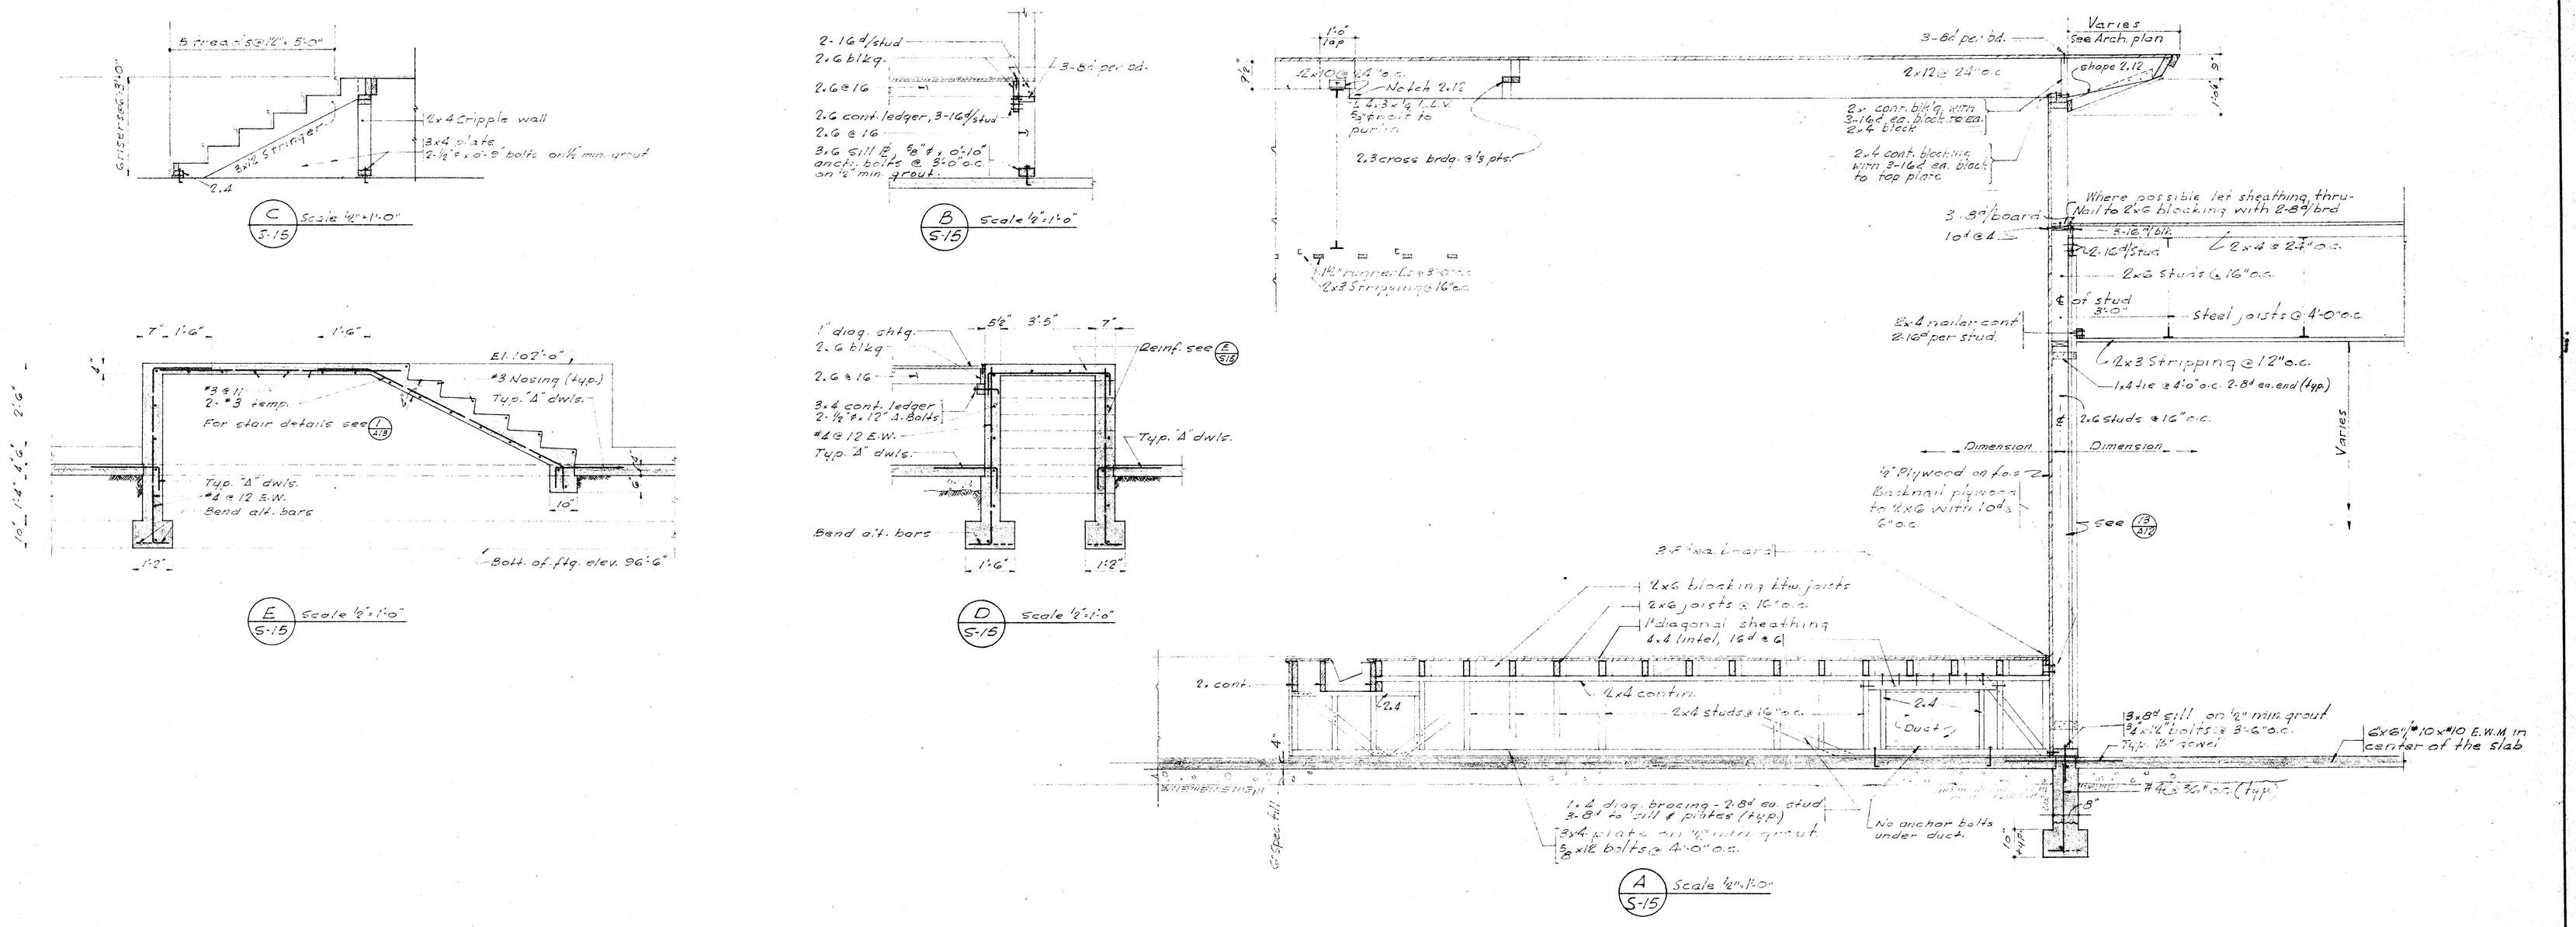

CHECK AND VERIFY ALL DIMENSIONS AND CONDITIONS AT JOB SITE BEFORE PROCEEDING WITH THE WORK. REPORT ANY DISCREPANCIES TO THE ARCHITECT.

TYPICAL SECTIONS-UNIT "F"

69	8/5/54 126	HILLMAN & NOWELL STRUCTURAL ENGINEERS	OFFICE OF SUPERINTENDENT OF SCHOOLS	STATE OF CALIFORNIA DEPARTMENT OF PUBLIC WORKS DIVISION OF ARCHITECTURE	STATE OF CALIFORNIA DEPARTMENT OF PUBLIC WORKS DIVISION OF ARCHITECTURE APPROVED AUG 13 1954	BAKERSFIELD CITY SCHOOLS 1600 K ST. BAKERSFIELD, CALIF. BOARD OF EDUCATION	APPROVED / DATE	WASHINGTON JR. HIGH SCHOOL BAKERSFIELD CITY SCHOOL DISTRICT NOBLE AVENUE BAKERSFIELD CALIFORNIA	ERNEST L. McCOY A.I.A. ARCHITECT 2811 H STREET BAKERSFIELD PHONE 4-9851 CALIFORNIA C-335 JOB No.	DATE / DRAWN / CHECKED	SHEET No. 5 OF SHTS.