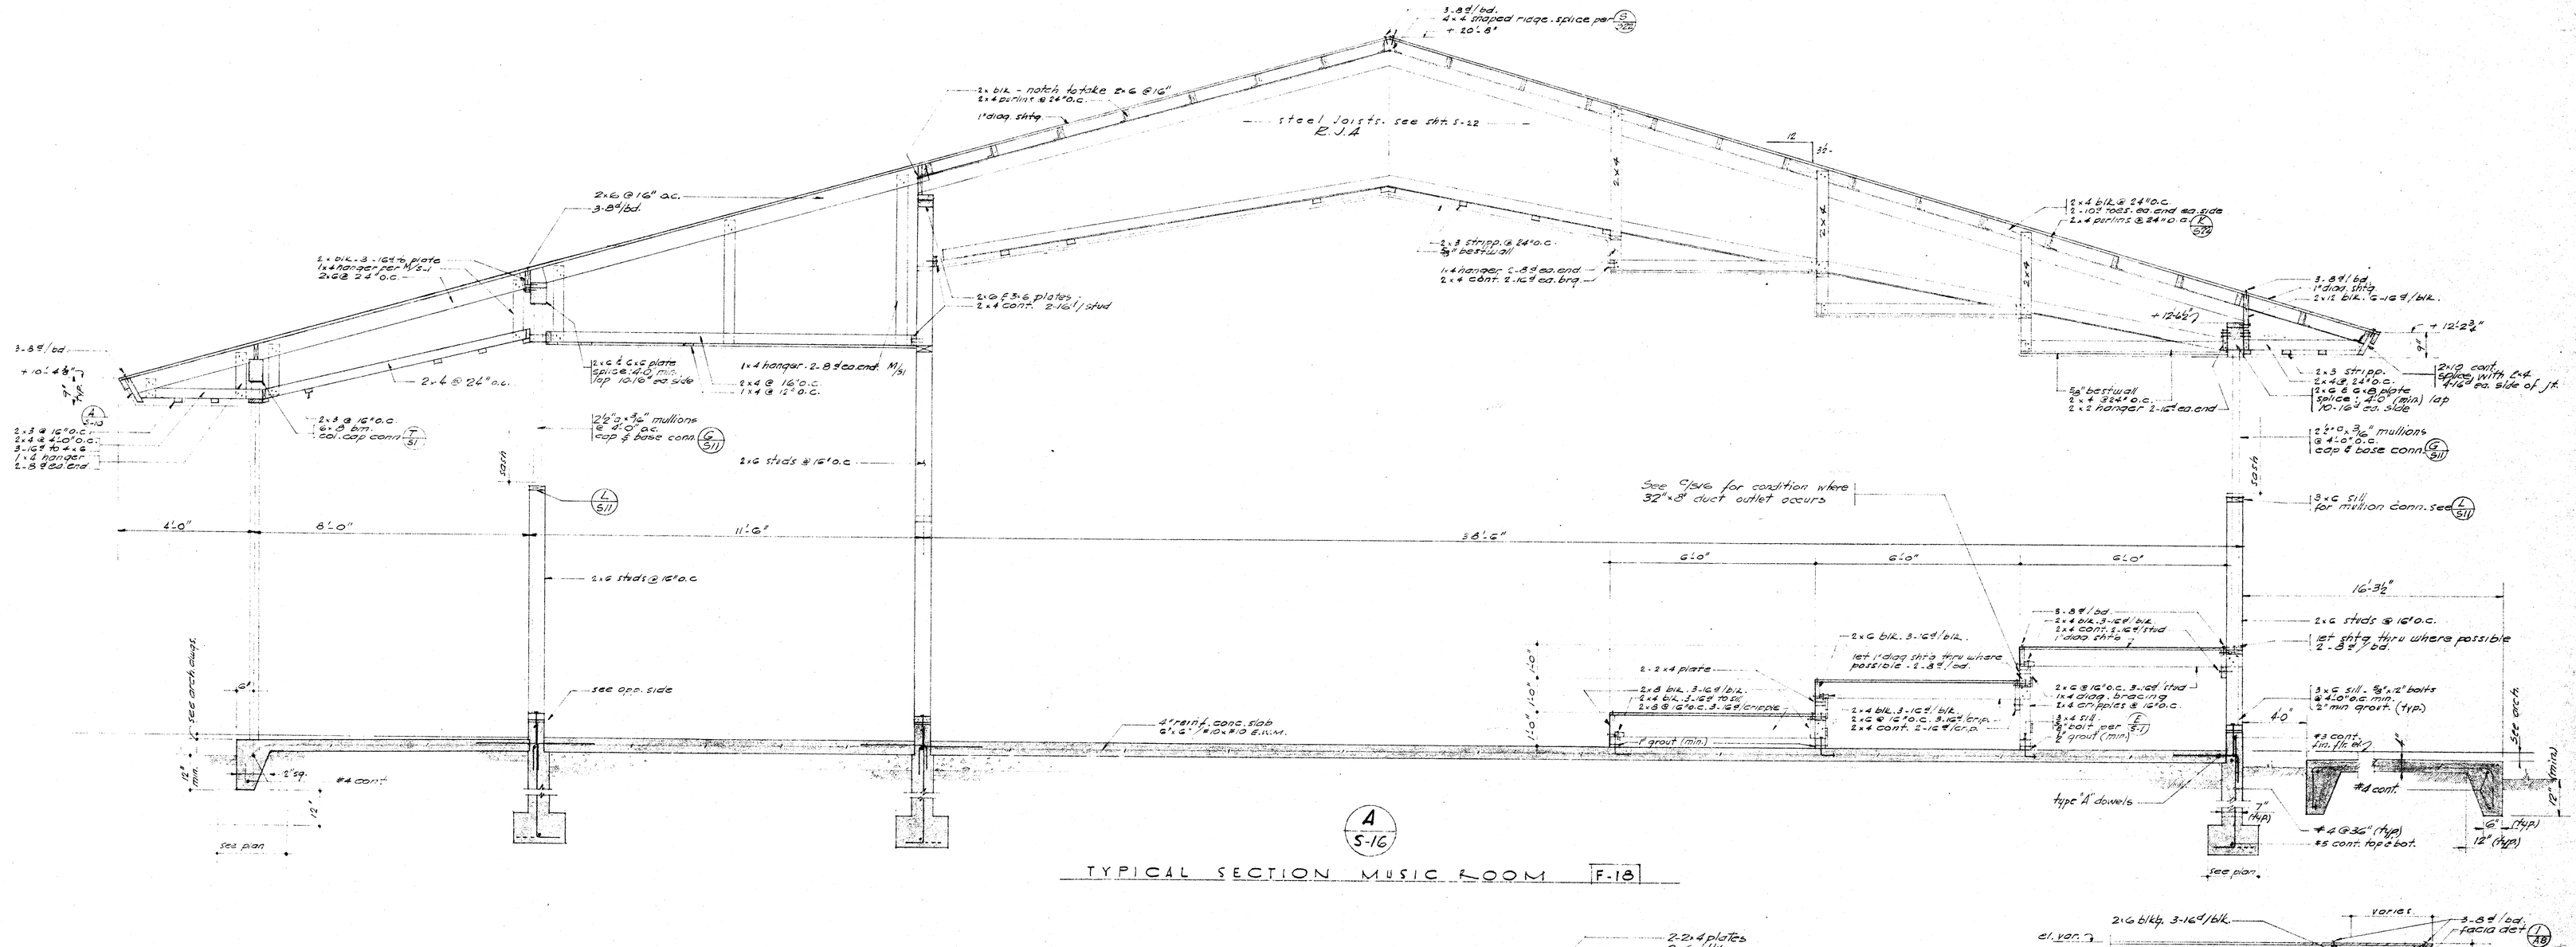


DISTRICT APPROVAL
69
DATE 9/5/58
20 126

HILLMAN & HOWELL
STRUCTURAL ENGINEERS
ARCHITECT'S CONSULTING ENGINEERS
Laurence Howell

OFFICE OF SUPERINTENDENT OF SCHOOLS
APPROVED
DATE

STATE OF CALIFORNIA
DEPARTMENT OF PUBLIC WORKS
DIVISION OF ARCHITECTURE

STATE OF CALIFORNIA DEPARTMENT OF PUBLIC WORKS
DIVISION OF ARCHITECTURE
APPROVED AUG 19 1958
By E. Macy

CHECK AND VERIFY ALL DIMENSIONS AND CONDITIONS AT JOB SITE BEFORE PROCEEDING WITH THE WORK. REPORT ANY DISCREPANCIES TO THE ARCHITECT.

BAKERSFIELD CITY SCHOOLS
1600 K ST. BAKERSFIELD, CALIF.
BOARD OF EDUCATION

| APPROVED | DATE |
|---|---|
| | |

WASHINGTON JR. HIGH SCHOOL
BAKERSFIELD CITY SCHOOL DISTRICT
NOBLE AVENUE
BAKERSFIELD CALIFORNIA

ERNEST L. McCOY A.I.A. ARCHITECT
2811 H STREET
BAKERSFIELD
PHONE 4-9651
CALIFORNIA

C-335
JOB No.

DATE
DRAWN LG
CHECKED

SHEET NO. S-16
OF SHTS.

DIETZGEN-POST CLEARPRINT 10000