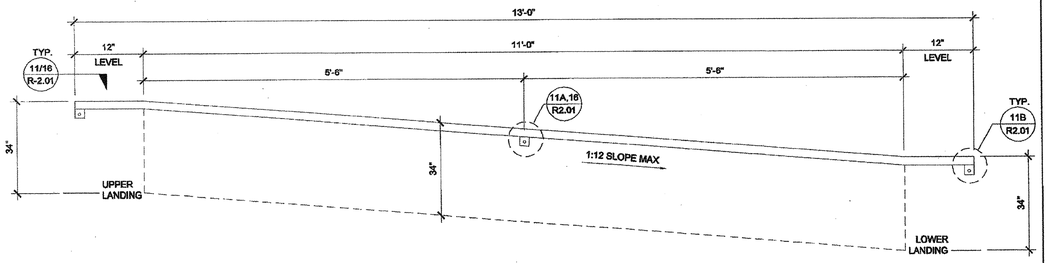

HANDRAIL ATTACHMENT TO BUILDING

SCALE : 1" = 1'-0" | 6

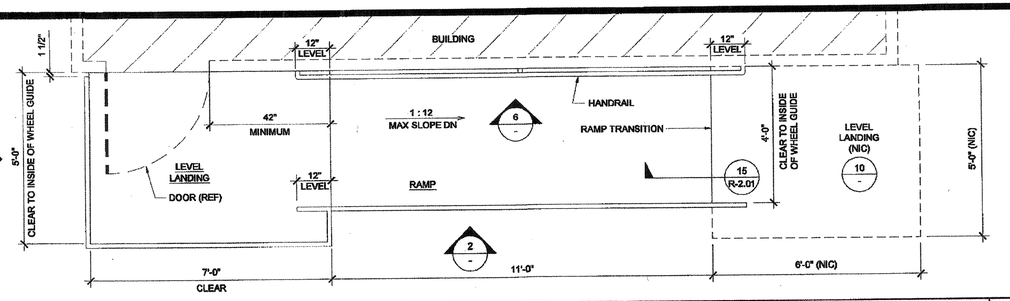

RAMP AND LANDING AT BUILDING

SCALE : 1/2" = 1'-0" | 1

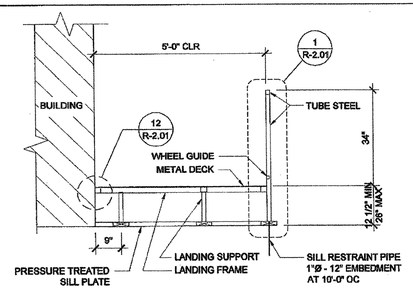

11

SECTION AT LANDING

SCALE : 1/2" = 1'-0" | 7

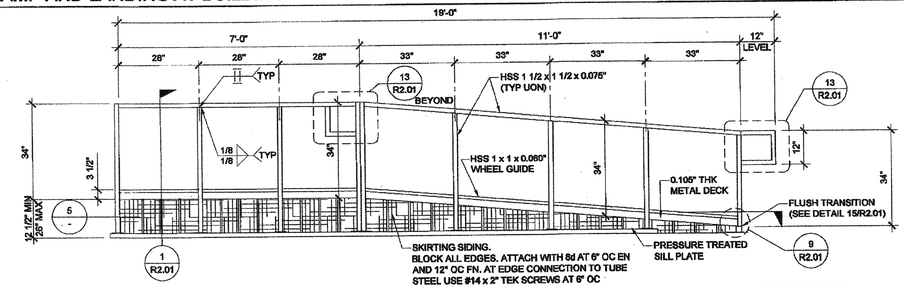

RAMP AND LANDING ELEVATION

SCALE : 1/2" = 1'-0" | 2

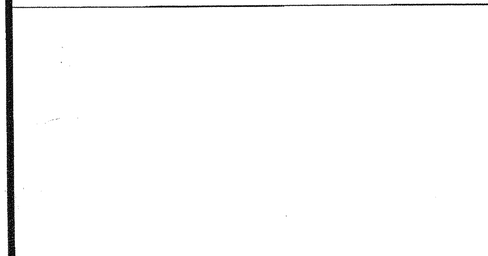

NOTE (a)
1. ALL SURFACES SHALL BE SMOOTH WITH NO SHARP CORNERS, PER CBC 1133.5.5.1 WALL TO BE SMOOTH AND TO EXTEND 8" ABOVE HANDRAIL

12

SECTION AT RAMP

SCALE : 1/2" = 1'-0" | 8

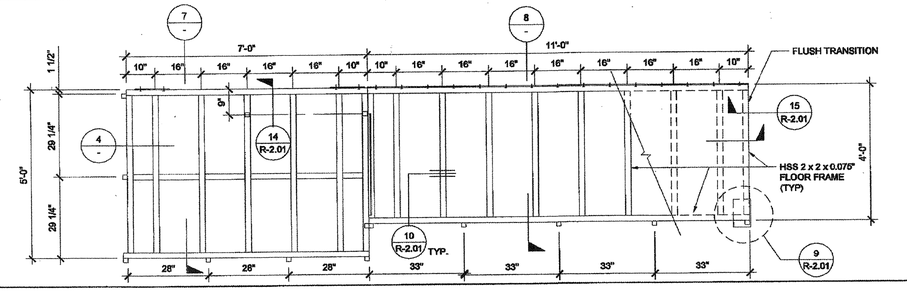

RAMP FRAMING PLAN

SCALE : 1/2" = 1'-0" | 3

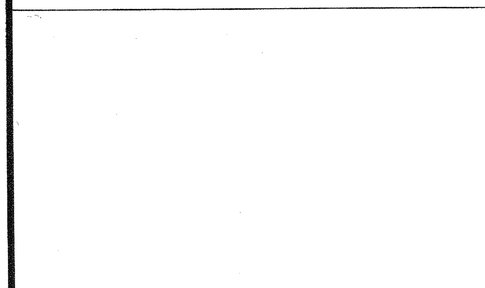

13

LANDING ELEVATION

SCALE : 1/2" = 1'-0" | 9

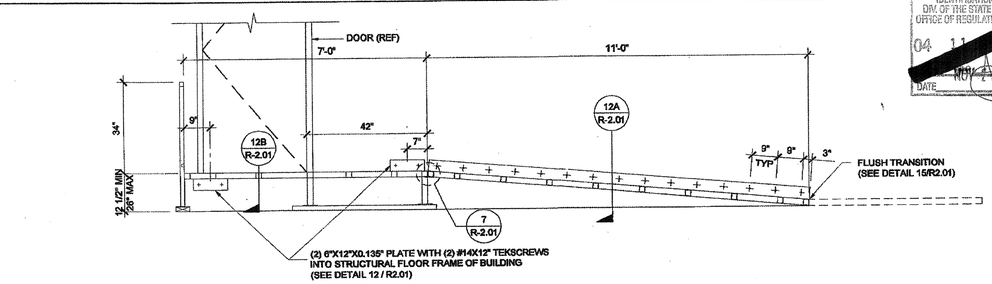

SECTION AT RAMP AND LANDING

SCALE : 1/2" = 1'-0" | 4

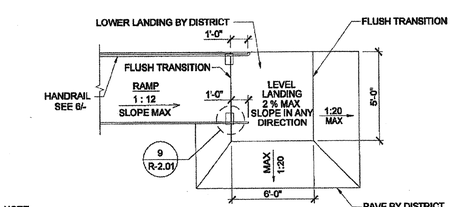

NOTE:
1. 1:20 TRANSITION OFF OF LOWER LANDING REQUIRES NO HANDRAILS.
2. TRANSITIONS EXCEEDING 1:20 BUT NOT TO EXCEED 1:12 REQUIRE REMOVAL OF 12" HANDRAIL EXTENSION AND ADDITIONAL HANDRAILING BY DISTRICT.
(THIS CONDITION REQUIRES A SITE SPECIFIC DETAIL PROVIDED BY ARCHITECT TO DEMONSTRATE ACCESSIBLE RAMP.

14

RAMP TRANSITION

SCALE: NTS | 10

SILL PLAN FOR RAMP AND LANDING

SCALE : 1/2" = 1'-0" | 5

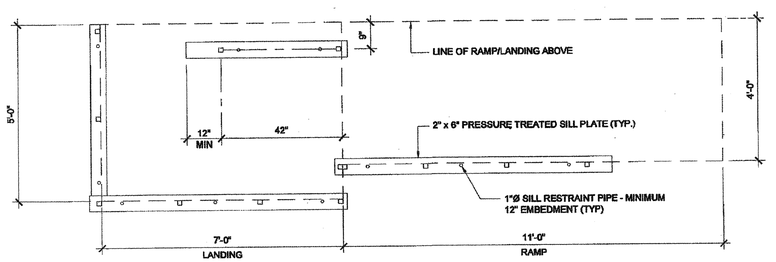

THESE DRAWINGS AND ALL MATERIAL CONTAINED HEREIN ARE THE PROPERTY OF SILVERCREEK INDUSTRIES, INC (SCI Inc) AND SHALL NOT BE REPRODUCED, COPIED OR OTHERWISE DISPOSED OF DIRECTLY OR INDIRECTLY AND SHALL NOT BE USED IN WHOLE OR IN PART TO ASSIST IN THE MAKING OF OR FOR THE PURPOSE OF FURNISHING ANY INFORMATION FOR THE MAKING OF DRAWINGS, PRINTS, APPARATUS OR PARTS THEREOF WITHOUT THE FULL KNOWLEDGE AND WRITTEN CONSENT OF SCI Inc.
ALL PATENTABLE MATERIAL CONTAINED HEREIN AND ORIGINATING WITH SCI Inc SHALL BE THE PROPERTY OF SCI Inc

SILVER CREEK INDUSTRIES, INC.
"BUILDING FOR THE NEXT GENERATION"
SILVER CREEK
195 EAST MORGAN PERRIS, CALIFORNIA 92571
PHONE: 951-943-5393 FAX: 951-943-2211

PROJECT NAME:

CLASS LEASING

SHEET TITLE:

STANDARD RAMP PLAN

STAVARES & ASSOCIATES
STRUCTURAL CONSULTANTS, PROJECT MGT
9811 S. Sandra, Garden No. Apts. 104
Sunland Park, NM 88063 505.882.0244
3054 Kelly's Pl., Suite A
Suncrest, CA 92037 330.663.0838
www.stavares.com
No. C-29384
REN: 10-31-2013
12/23/2011

ARCHITECT OF RECORD SUBMISSION DATE

REGISTERED ARCHITECT ROBERT A. MC
C10322
2-26-18
STATE OF CALIFORNIA

PROJECT SPECIFIC STATE AGENCY APPROVAL

IDENTIFICATION STAMP DIV. OF THE STATE ARCHITECT OFFICE OF REGULATION SERVICES
04 11 51
AC FLS SS
DATE AUG 20 2014

ORIGINAL PC STATE AGENCY APPROVAL

PRE-CHECK (PC) DOCUMENT PER CBC 2010 AS AMENDED BY DSA PROJECT APPLICATION AND CONSTRUCTION CLASSIFICATION

IDENTIFICATION STAMP DIV. OF THE STATE ARCHITECT OFFICE OF REGULATION SERVICES
PC 04-112137
AC SO FLS SS
DATE DEC 29 2011

REVISIONS

1	
2	
3	
4	
5	
6	
7	
8	

SILVER CREEK INDUSTRIES
12' x 40' PC

PROJECT NO:	
DRAWN BY:	
SCALE:	AS NOTED
DATE:	8-17-11

P.C. SHEET NUMBER

R-1.01

STKP 125