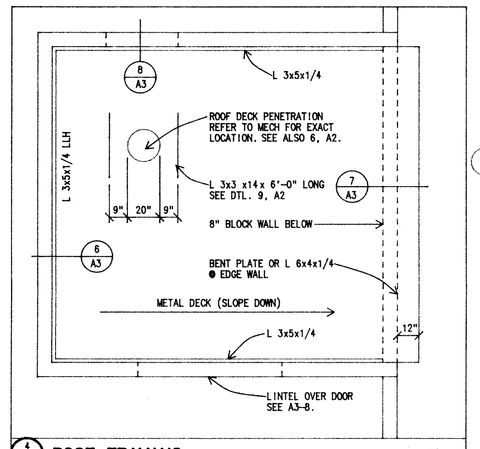

4 A2 **ROOF FRAMING** 1/4"

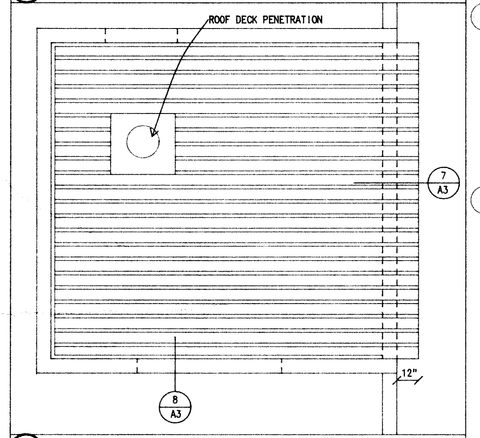

5 A2 **ROOF PLAN** 1/4"

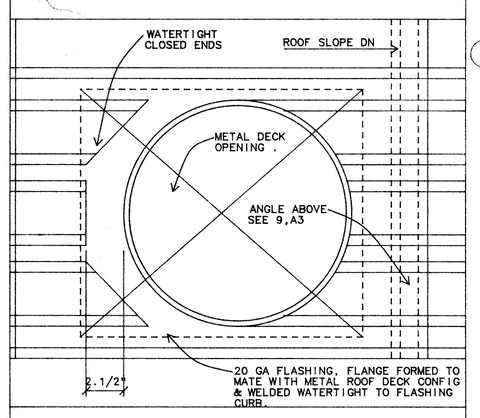

6 A2 **ROOF PENETRATION** 1.1/2"

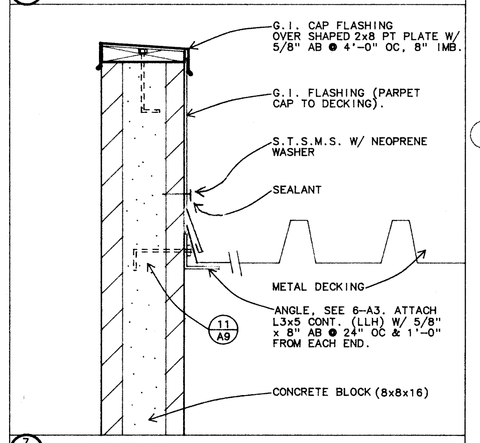

7 A2 **WALL DETAIL** 1.1/2"

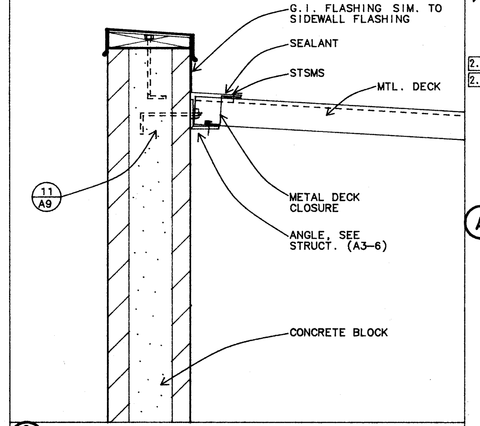

8 A2 **ROOF TO WALL (END)** 1.1/2"

REFLECTED CEILING PLAN
AS MODERNIZED

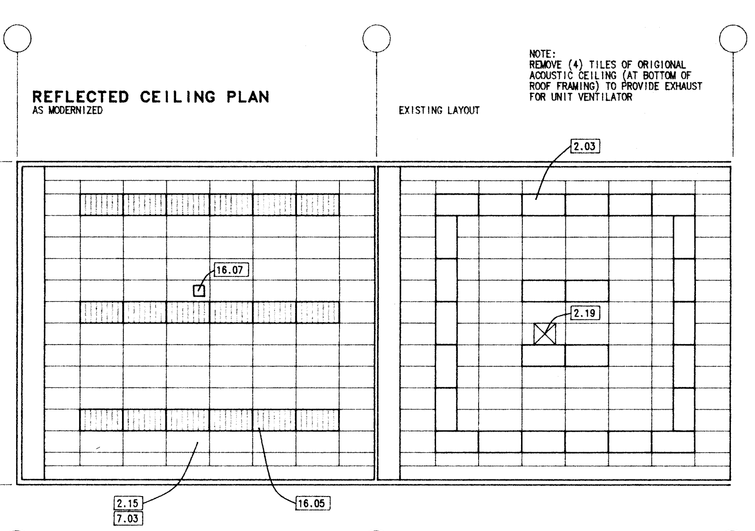

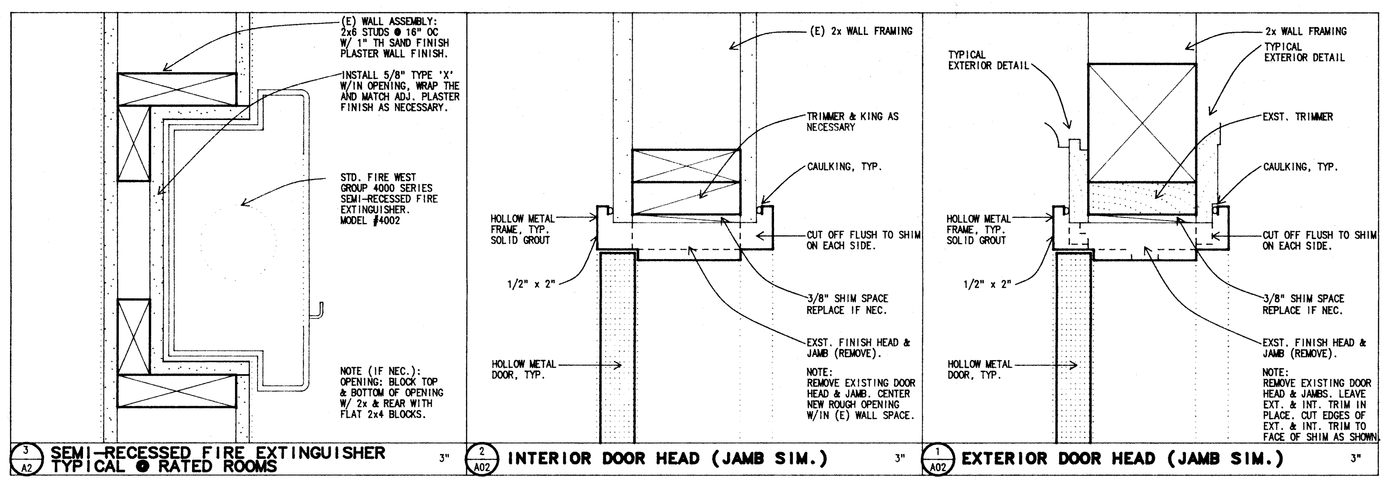

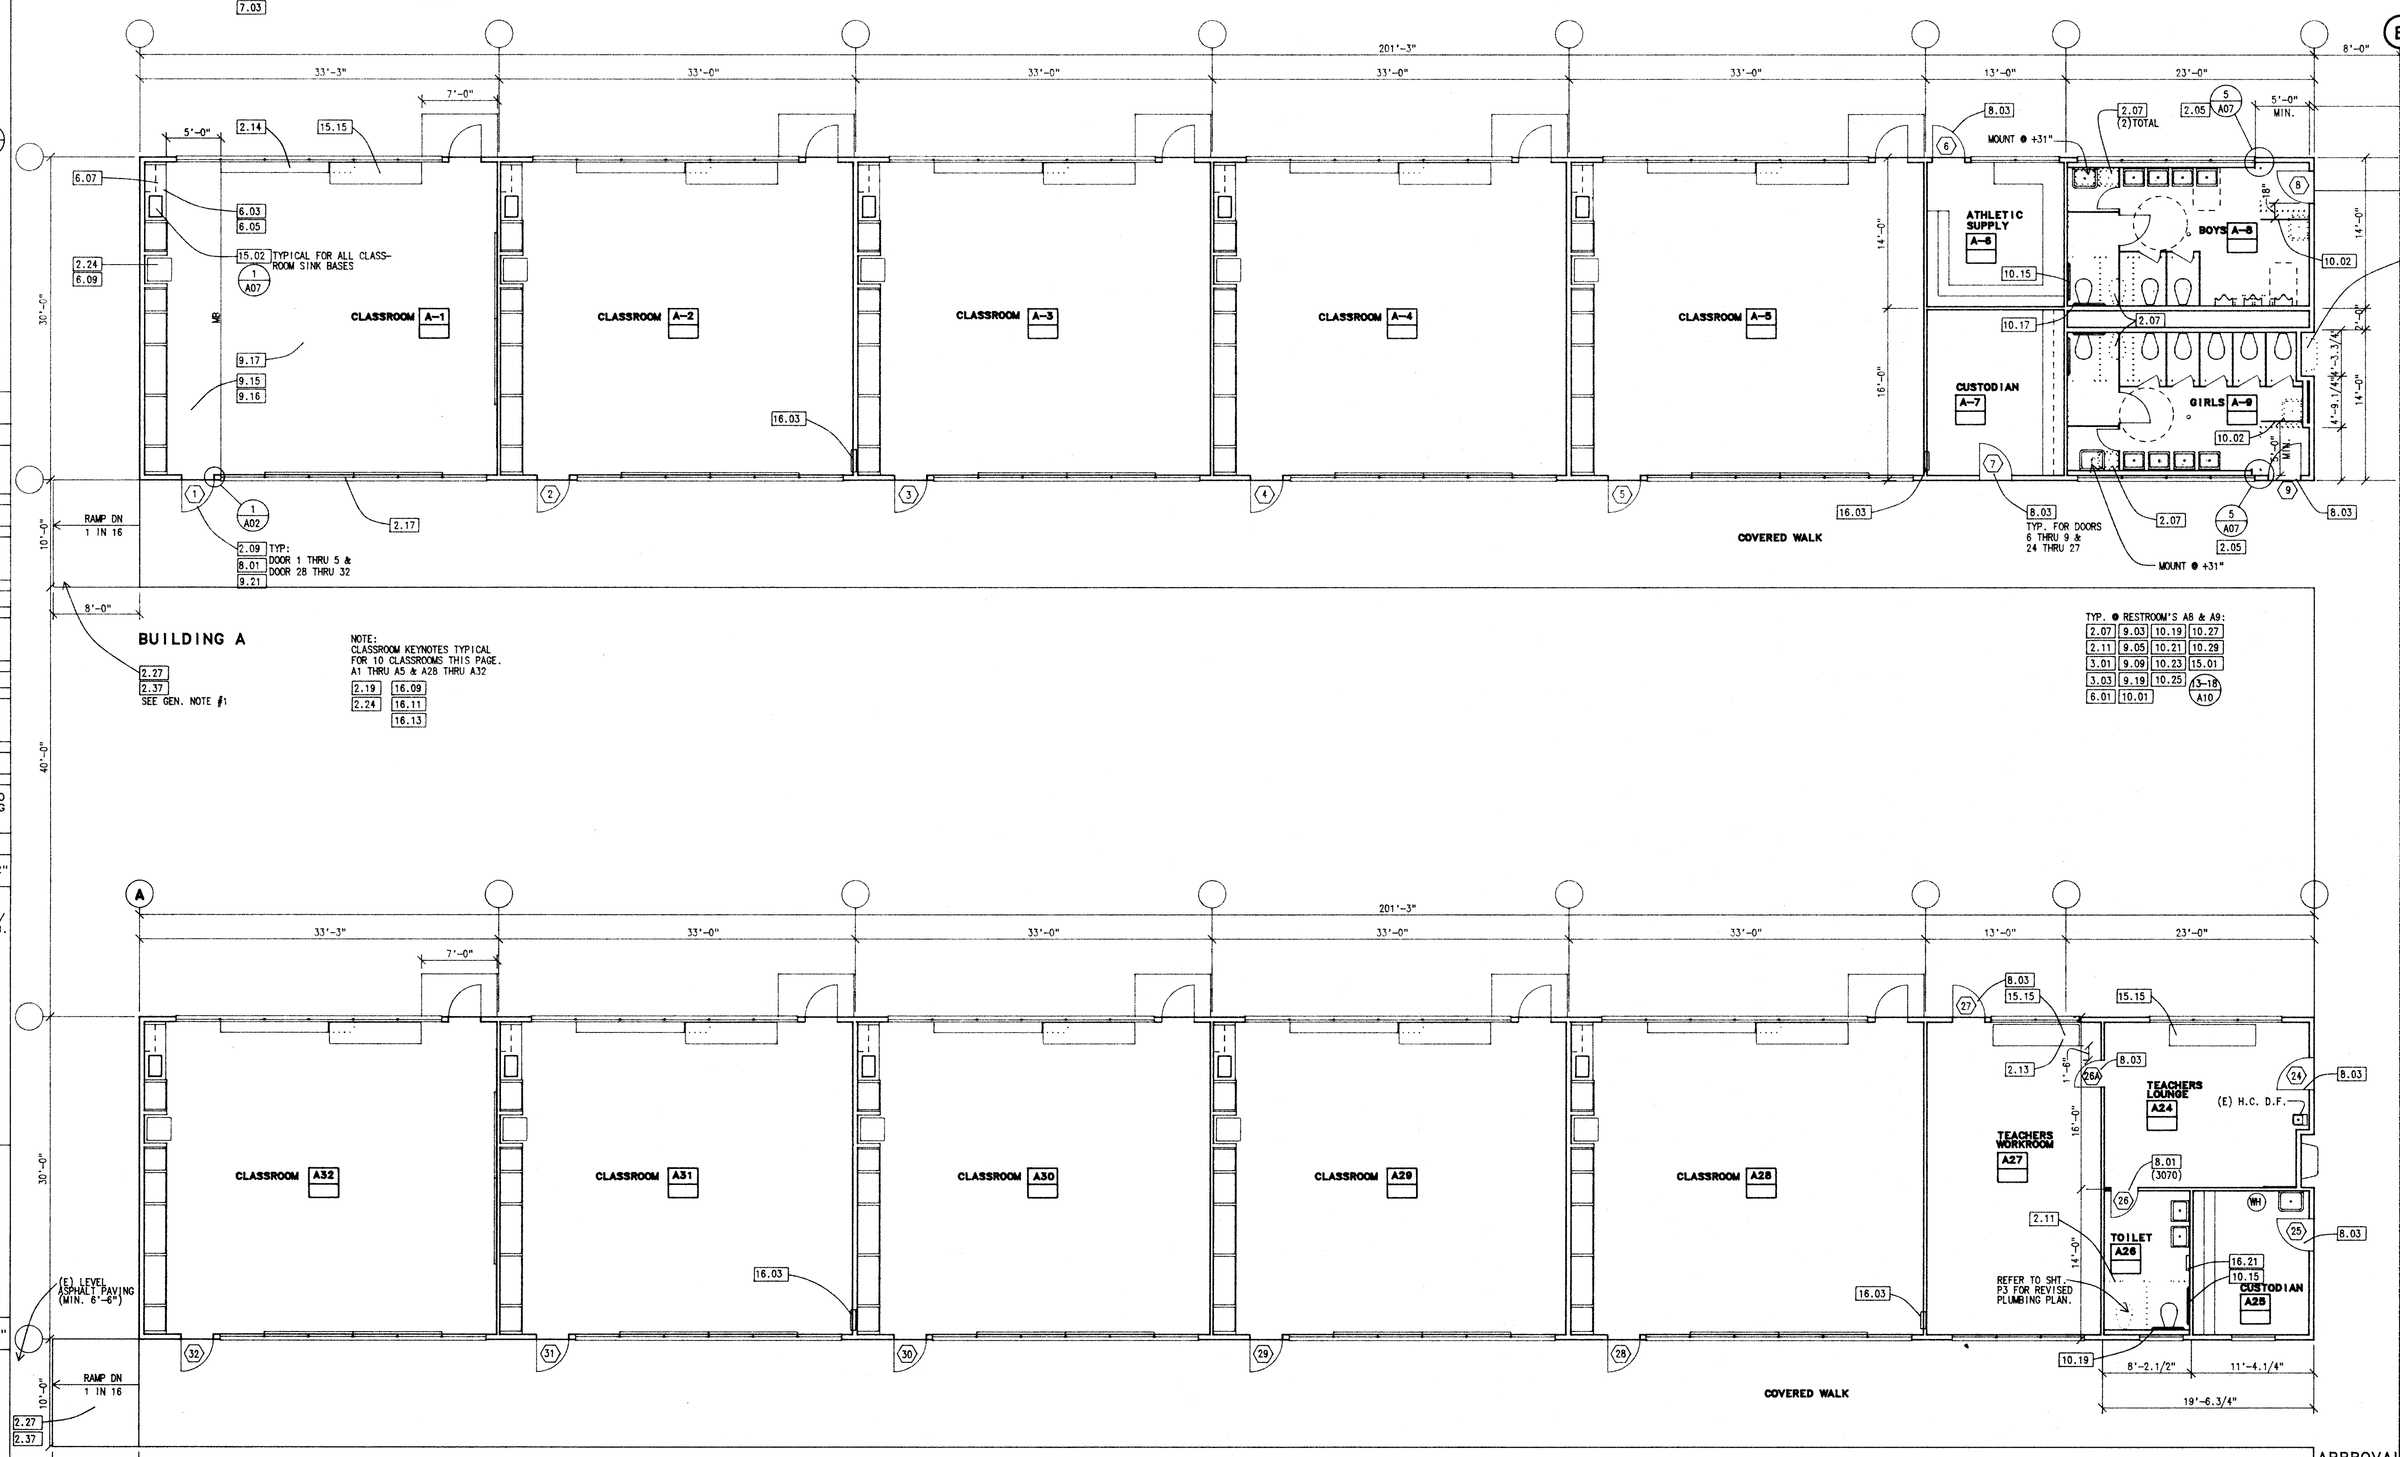

FLOOR PLAN KEYNOTES

KEY NOTE NO.		SPEC. REF. NO.
2.03	EXISTING LIGHT FIXTURES TO BE RE-MOVED	02070
2.05	INTERIOR PARTITIONS TO BE REMOVED	02070
2.07	REMOVE EXISTING PLUMBING FIXTURE AND CAP PIPES AS REQUIRED	02070
2.09	DOOR TO BE REMOVED AND FRAME TO BE MODIFIED.	02070
2.11	REMOVE EXISTING TOILET PARTITION	02070
2.13	BUILT-IN CASEWORK TO BE REMOVED	02070
2.14	BUILT-IN CASEWORK TO BE REMOVED REMODELED AND REINSTALLED	02070
2.15	EXISTING 2' X 4' SUSPENDED T-BAR CEILING WITH FLUSH LAY-IN PANEL TO REMAIN (INFILL W/ NEW AS NECESSARY)	02070
2.17	EXISTING WINDOWS TO BE REMOVED	02070
2.19	REMOVE EXISTING EVAPORATIVE COOLER	02070
2.23	EXISTING DRINKING FOUNTAIN TO BE REMOVED	02070
2.24	REMOVE EXISTING FLOOR MOUNTED HEATER	02070
2.27	(E) ASPHALT PAVING TO BE REMOVED	02110
2.37	CONCRETE WALK (4" THICK)	02514
3.01	DEPRESSED SLAB FOR CERAMIC TILE OVER MORTAR BED	03310
3.03	SLOPE FLOOR TO DRAIN @ 1/8" PER FT.	03310
6.00	2x6 STUDS @ 16" OC	06100
6.01	PROVIDE SOLID BACKING IN WALL FOR WALL MOUNTED ACCESSORIES	06100
6.03	FULL HT. LAMINATE PLASTIC BACKSPLASH	06400
6.05	LAMINATE PLASTIC COUNTER 24" DEEP	06400
6.07	PAINT GRADE 24" DEEP BASE CABINET	06400
6.09	PAINT GRADE 24" DEEP FULL HEIGHT CABINET	06400
7.01	3-1/2" BATT INSULATION - (R-11)	07200
7.02	5-1/2" BATT INSULATION - (R-19)	07200
7.03	8-1/2" BATT INSULATION - (R-30)	07200
8.01	HOLLOW METAL DOOR AND FRAME W/ LEVER HANDLE TYPE	08110
8.03	REPLACE EXISTING DOOR HARDWARE W/ LEVER HANDLE TYPE	08710
9.01	CEMENT PLASTER (MATCH ADJACENT)	09200
9.03	1/2" GYPSUM BOARD WITH VENEER PLASTER (Smooth Finish) MATCH ADJACENT WALL FINISH. MR @ RR'S	09215
9.05	MORTAR BED MOSAIC FLOOR TILE (SLOPED TO FLOOR DRAIN)	09300
9.09	MORTAR BED CERAMIC WALL TILE	09300
9.15	SHEET VINYL	09650
9.16	RUBBER TOP SET BASE (4" HIGH)	09650
9.17	CARPET - GLUE DOWN	09680
9.19	PAINT	09900
9.21	PAINTED SIGNAGE (CLASSROOM DOORS)	09900
10.01	METAL, OVERHEAD-BRACED PARTITIONS	10160
10.02	METAL, OVERHEAD-BRACED SCREEN	10160
10.11	WALL MOUNTED SIGN (FIRE EXTINGUISHER INSIDE)	10440
10.15	GRAB BAR 42" L. (Bobrick B-6206)	10800
10.17	GRAB BAR 36" L. (Bobrick B-6206)	10800
10.19	SURFACE MOUNTED PAPER TOWEL DISPENSER (BOBRICK B-263)	10800
10.21	SURFACE MOUNTED TOILET TISSUE DISPENSER (BOBRICK B-288) ANTI-THEFT	10800
10.23	RECESSED LIQUID SOAP DISPENSER (BOBRICK B-306)	10800
10.25	RECESSED TOILET SEAT COVER DISPENSER (BOBRICK B-301)	10800
10.27	MIRROR UNIT (BOBRICK B-165)	10800
10.29	FREE-STANDING TRASH RECEPTACLE (BOBRICK B-2260)	10800
15.01	FLOOR DRAIN	15400
15.02	CLASSROOM SINK (Handicap Accessible)	15400
15.03	HANDICAPPED DRINKING FOUNTAIN	15400
15.15	UNIT VENTILATOR	15800
16.03	ELECTRICAL PANEL, REPLACE SUB-PANEL INTERIOR	16100
16.04	MAIN SWITCH BOARD ('MSA')	16100
16.05	RECESSED LIGHT FIXTURE	16100
16.07	MOTION SENSORS	16100
16.09	WALL RECEPTACLE (SEE ELECTRICAL FOR CORRECT TYPE)	16100
16.11	DAYLIGHTING CONTROL	16100
16.13	SURFACE RACEWAY (WIRE MOLD)	16100
16.21	FIRE ALARM, VISUAL STROBE LIGHT	16100

GENERAL NOTES

1. SLAB ON GRADE : MINIMUM CONCRETE COMPRESSIVE STRENGTH 2000 P.S.I. REINFORCING OF 6x6/10x10 W.W.F.

APPROVALS

APPROVED FIRE AND PANIC ONLY
DEC 7 1990
STATE FIRE MARSHALL SOUTHERN REGION

TITLE 24 S. IVE UBC

Structural Safety Section
A 5356 R

NOV 27 '90

FLOOR PLAN
BUILDINGS A & B
1/8"=1'-0"

north

KLASSEN CORPORATION
Architecture
Planning
Construction
2021 Westwind Drive
Bakersfield, CA 93301
(805) 327-0875
(805) 327-5933 Fax
C-8 #98 C10 #81

The above drawings and specifications and ideas, designs and arrangements represented thereby are and shall remain the property of the architect and no part thereof shall be copied, disclosed to others or used in conjunction with any work or project other that the specific project for which they have been prepared and developed without the written consent of the architect. Visual contact with these drawings or specifications shall constitute conclusive evidence of acceptance of these restrictions.
Written dimensions on these drawings shall have precedence over scaled dimension. contractors shall verify and be responsible for, all dimensions and conditions on the job and this office must be notified of any variations from the dimensions and conditions shown by these drawings. Shop details must be submitted to this office for approval before proceeding with fabrication.

BAKERSFIELD CITY SCHOOL DISTRICT
WAYSIDE ELEMENTARY SCHOOL MODERNIZATION
BAKERSFIELD, CALIFORNIA

WAYSIDE ELEMENTARY SCHOOL
1000 MING AVENUE
BAKERSFIELD, CALIFORNIA.

Sheet title: ELEMENTARY CLASSROOM BUILDING
FLOOR PLANS & REFLECTED CEILING PLAN
DLA APPLICATION NO.77-50612

Brian F. Ward 51849 EXP. 9-30-93

Date:	Issued for:
11/29/89	C.D. APPROVAL
12/22/89	D.S.A. APPROVAL
10/31/90	D.S.A. BACK CHECK

Date:	Revisions:

Drawn by: RSB
Checked by:
Job no: 1702
Sheet: A.2
Sheet of: 10
Date: