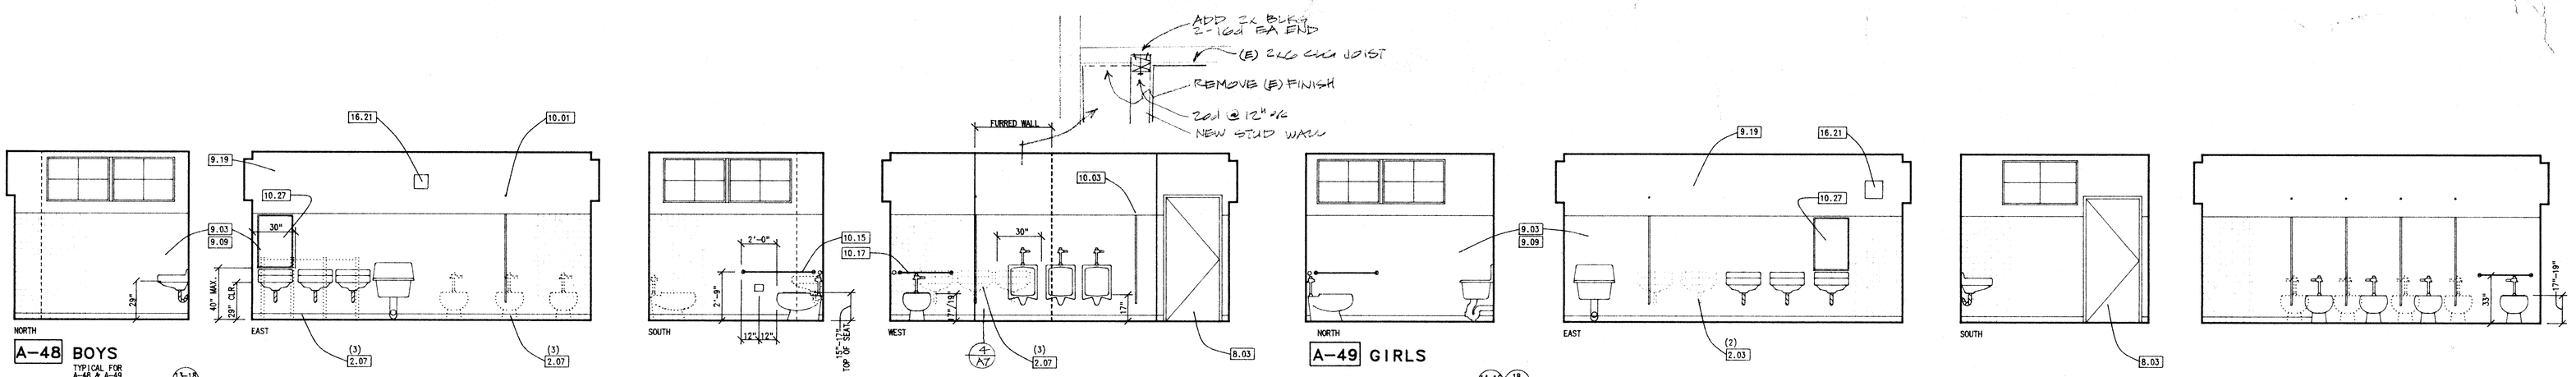

A-48 BOYS

TYPICAL FOR A-48 & A-49

2.11 | 15.01 | 3.01 | 3.03 | 6.01 | 9.05

13-18 / A10

NOTE: A10 IS THE HANDICAPPED COMPLIANCE DETAIL SHEET

A-49 GIRLS

14-18 / A10 | 18 / A10

NOTE: -A10 IS THE HANDICAP COMPLIANCE DETAIL SHEET. -FOR RESTROOMS A48 & A49, PROVIDE A TOP OF SEAT HEIGHT OF 15" AT HANDICAP TOILET WITH GRAB-BARS MOUNTED 10" ABOVE SEAT.

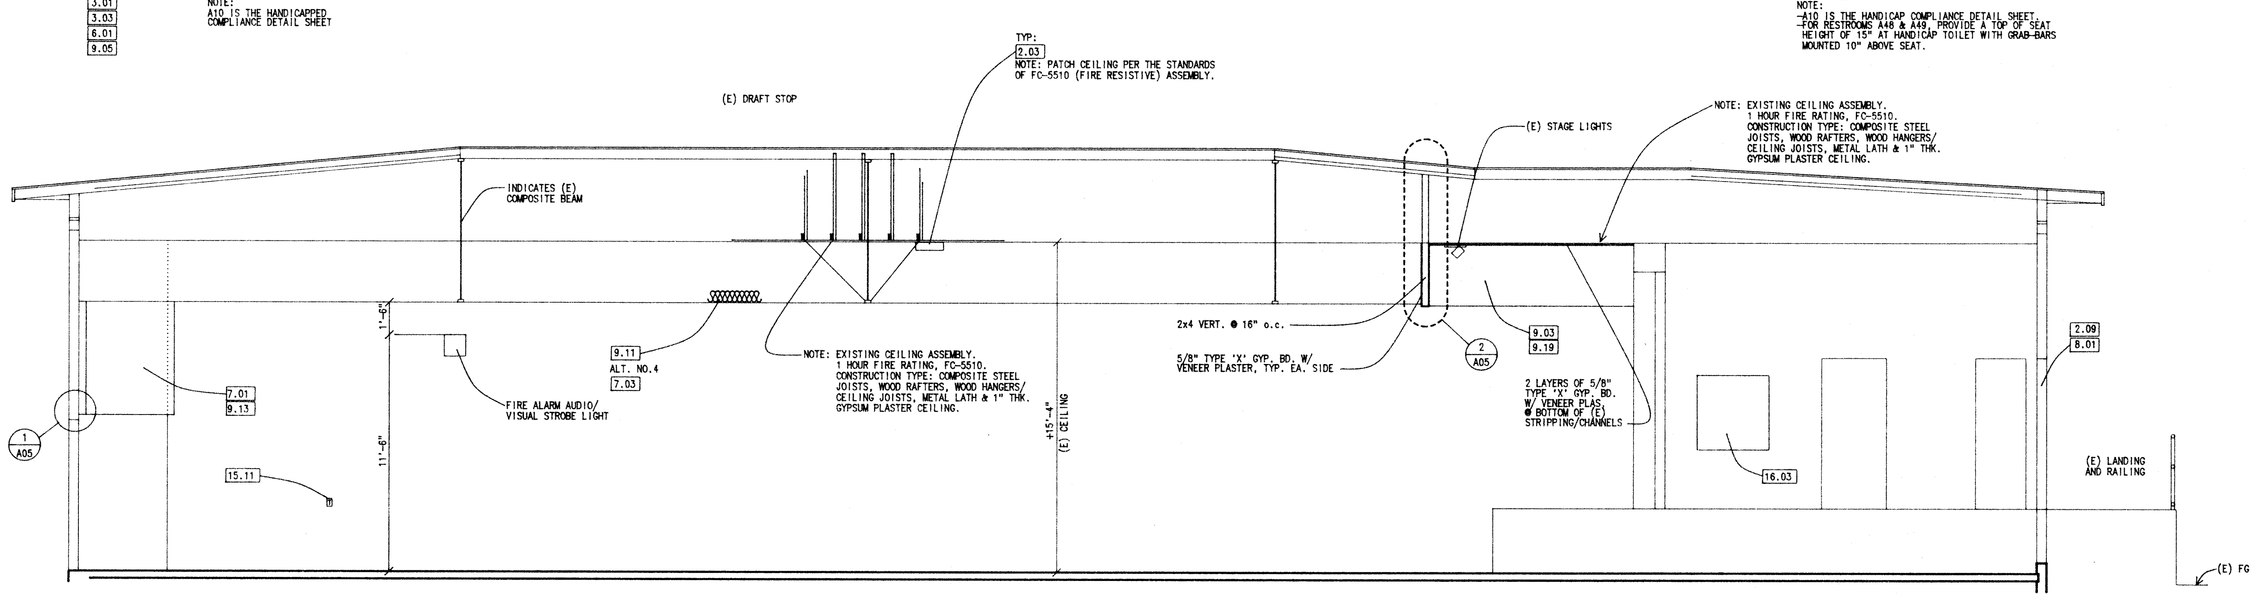

NORTH INTERIOR ELEVATION
LONGITUDINAL SECTION
SC 1/4"=1'-0"

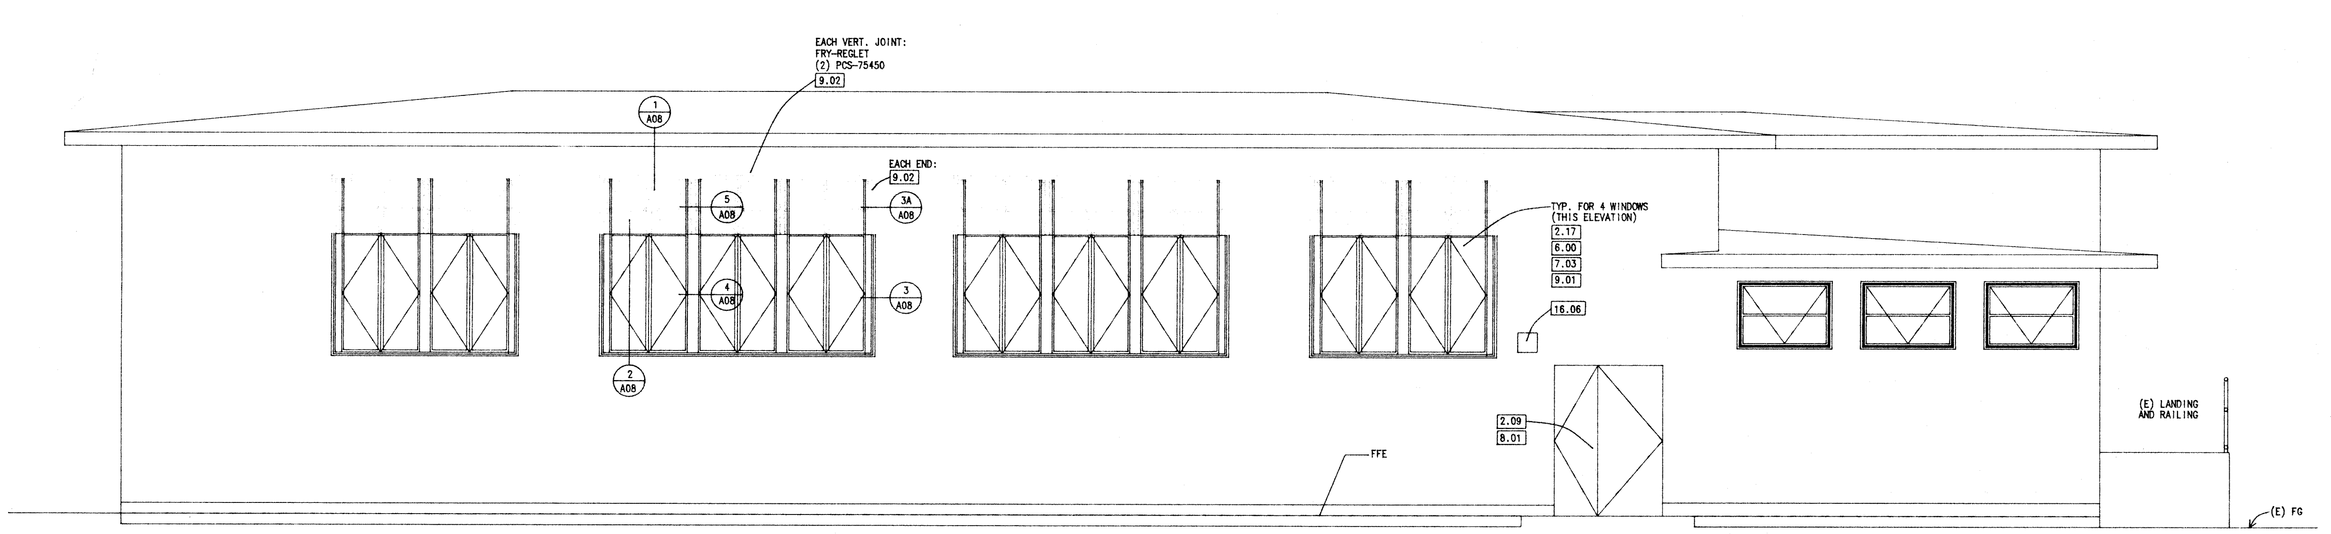

SOUTH ELEVATION

BUILDING G MULTI-PURPOSE

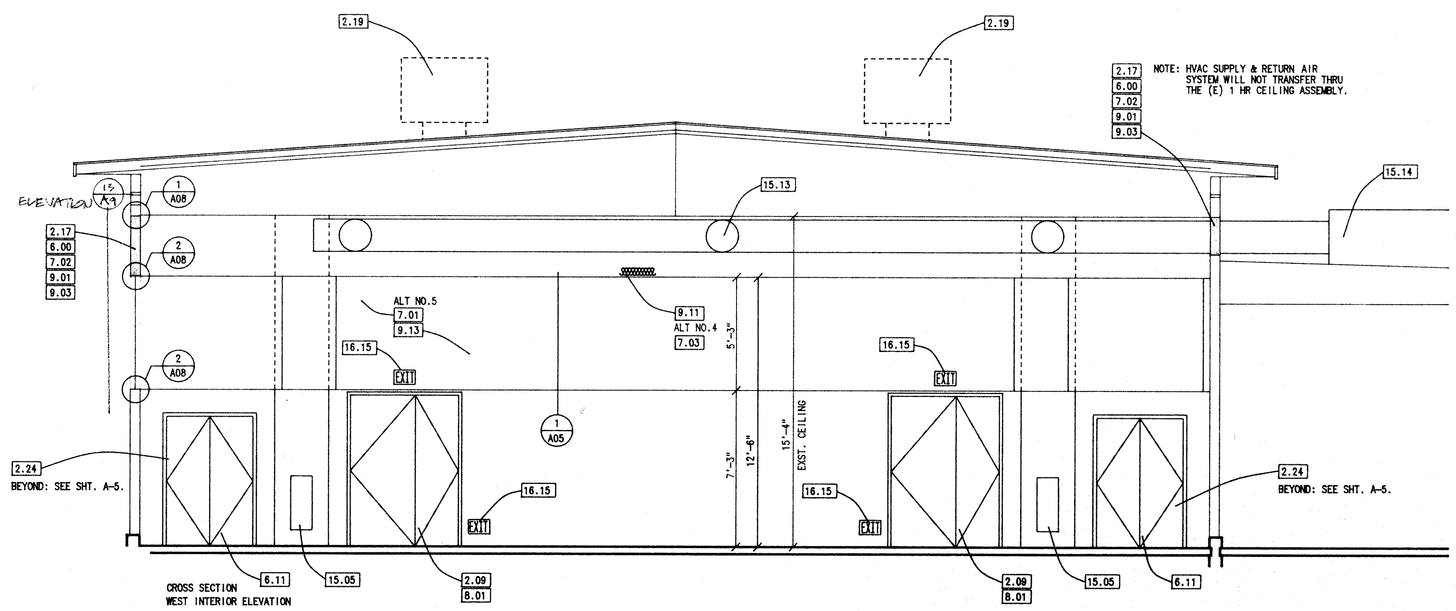

CROSS SECTION
WEST INTERIOR ELEVATION

KEYNOTES

KEY NOTE NO.		SPEC REFERENCE
2.03	EXISTING LIGHT FIXTURES TO BE REMOVED	02070
2.05	INTERIOR PARTITIONS TO BE REMOVED	02070
2.07	REMOVE EXISTING PLUMBING FIXTURE AND CAP PIPES AS REQUIRED	02070
2.09	DOORS AND FRAMES TO BE REMOVED	02070
2.11	REMOVE EXISTING TOILET PARTITION	02070
2.17	EXISTING WINDOWS TO BE REMOVED	02070
2.19	REMOVE EXISTING EVAPORATIVE COOLER, PATCH W/ CLASS "A" OR "B" ROOFING	02070
2.24	REMOVE EXISTING FLOOR MOUNTED HEATER	02070
3.01	DEPRESSED SLAB FOR CERAMIC TILE OVER MORTAR BED	03310
3.03	SLOPE FLOOR TO DRAIN @ 1/8" PER FT.	03310
6.00	2x6 STUDS @ 16" OC	06100
6.01	PROVIDE SOLID BACKING IN WALL FOR WALL MOUNTED ACCESSORIES	06100
6.11	REMOVE (E) PANEL AND REPLACE W/ PAINT GRADE DOORS	06100
7.01	3-1/2" BATT INSULATION - (R-11) FLAME SPREAD RATING: CLASS I, 0-25	07200
7.02	5-1/2" BATT INSULATION - (R-19) FLAME SPREAD RATING: CLASS I, 0-25	07200
7.03	8-1/2" BATT INSULATION - (R-30) FLAME SPREAD RATING: CLASS I, 0-25	07200
8.01	HOLLOW METAL DOOR AND FRAME WITH LEVER HANDLE TYPE HARDWARE	08110
8.03	REPLACE EXISTING DOOR HARDWARE W/ LEVER HANDLE TYPE	08710
9.01	CEMENT PLASTER (MATCH ADJACENT)	09200
9.03	1/2" GYPSUM BOARD WITH VENEER PLASTER (Smooth Finish) MATCH ADJACENT WALL FINISH	09215
9.05	MORTAR BED MOSAIC FLOOR TILE (SLOPED TO FLOOR DRAIN)	09300
9.09	MORTAR BED CERAMIC WALL TILE	09300
9.11	2" X 4" SUSPENDED T-BAR CEILING WITH FLUSH LAY-IN PANEL	09510
9.13	ACOUSTICAL WALL PANELS OVER 1/2" GYP BD, R-11 INSUL. & 2x4 VERT'S @ 16" OC FLAME SPREAD RATING: CLASS I, 0-25	09521
9.19	PAINT	09900
10.01	METAL, OVERHEAD-BRACED PARTITIONS	10160
10.03	METAL, WALL-HUNG SCREEN	10160
10.15	GRAB BAR 42" L. (Bobrick B-6206)	10800
10.17	GRAB BAR 36" L. (Bobrick B-6206)	10800
10.19	SURFACE MOUNTED PAPER TOWEL DISPENSER (BOBRICK B-263)	10800
10.21	SURFACE MOUNTED TOILET TISSUE DISPENSER (BOBRICK B-288) ANTI-THEFT	10800
10.23	RECESSED LIQUID SOAP DISPENSER (BOBRICK B-308)	10800
10.25	RECESSED TOILET SEAT COVER DISPENSER (BOBRICK B-301)	10800
10.27	MIRROR UNIT (BOBRICK B-165)	10800
10.29	FREE-STANDING TRASH RECEPTACLE (BOBRICK B-2260)	10800
11.03	CEILING MOUNTED SPEAKER	11510
15.01	FLOOR DRAIN	15400
15.05	RETURN AIR GRILLE	15800
15.07	SUPPLY AIR GRILLE	15800
15.11	THERMOSTAT	15800
15.13	MECHANICAL DUCT WORK	15800
15.14	HVAC AIR HANDLER	15800
16.03	ELECTRICAL PANEL, REPLACE SUB-PANEL INTERIOR	16100
16.04	MAIN SWITCH BOARD ("MSA")	16100
16.05	RECESSED LIGHT FIXTURE	16100
16.07	MOTION SENSORS	16100
16.09	WALL RECEPTACLE (SEE ELECTRICAL FOR CORRECT TYPE)	16100
16.11	DAYLIGHTING CONTROL	16100
16.13	SURFACE RACEWAY (WIRE MOLD)	16100
16.15	EXIT SIGN	16100
16.21	FIRE ALARM, VISUAL STROBE LIGHT	16100

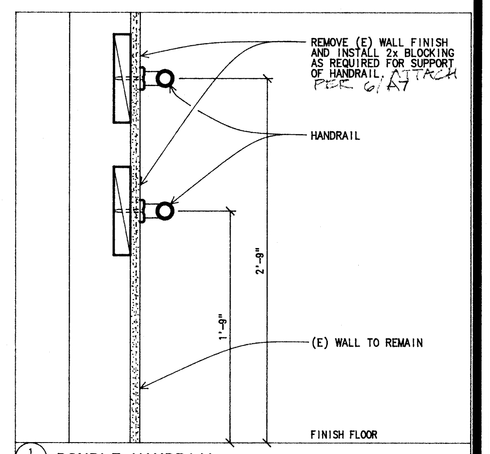

1/A.6 **DOUBLE HANDRAIL** SC.: 1.1/2"

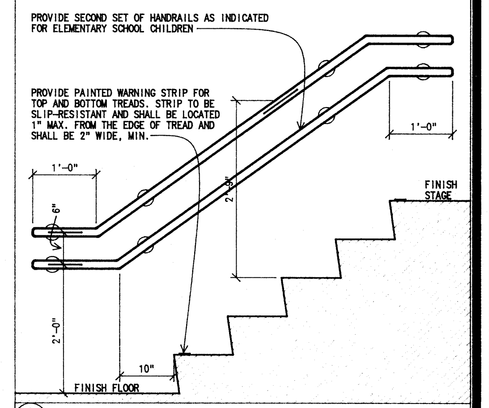

2/A.6 **DOUBLE HANDRAIL ELEVATION** SC.: 3/4"

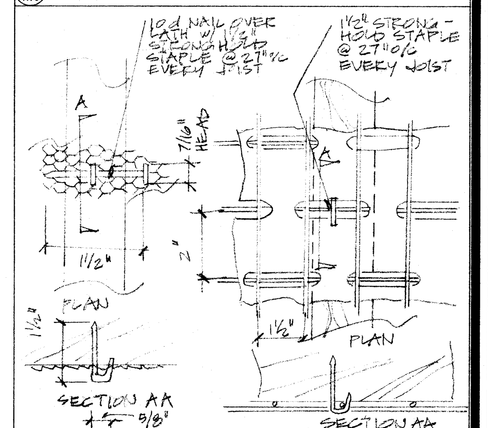

PLASTER LATH ATTACHMENT N.S.

DOOR SCHEDULE

DOOR NO.	HARDWARE	LABEL WIN	DOOR SIZE	TYPE	MATERIAL	FINISH	MATERIAL	WIDTH	HEAD DETAIL	JAMB DETAIL	SILL DETAIL	REMARKS: ADMIN. BUILDING 'A'
1	1		3'-0" x 7'-0"	A	HM	HM	VERIFY	VERIFY	1/A03	1/A03	11/A10	
2												
3												
4												
5	↓			C								
6	2	45		C								EXISTING DOOR, REPLACE HWD.
7	3	45		C	SC							
8	4			B								
9	4			B								
10	5			A	HM	HM	VERIFY	VERIFY	1/A03	1/A03	11/A10	
11												
12												
13												
14												
15												
16												
17												
18												
19												
20	↓											
21	3			C								EXISTING DOOR, REPLACE HWD.
21A	3	45		C	FM							
22	4			B								EXISTING DOOR, REPLACE HWD.
23	4			C	HM							
24	5			C	HM							
25	3			C	HM							
26	6		3'-0" x 7'-0"	C	HM	HM	VERIFY	VERIFY	1/A02	1/A02	11/A10	
26A	7			B								EXISTING DOOR, REPLACE HWD.
27	8			B								
28	1			A	HM	HM	VERIFY	VERIFY	1/A01	1/A01	11/A10	
29												
30												
31												
32												
33	↓			C								
34	9			C								INTERIOR DOOR
35	9			C								
35A	10			A							11/A10	
36	1											
44	↓											
45												
46												
47												
48	4			B								EXTERIOR DOOR, REPLACE HWD.
49	4			B								
50	5											
59	11			D	HM	HM	VERIFY	VERIFY	1/A02	1/A02	11/A10	
63												
63A												
64	4			B								
65	4			B								
66	12, 60			C	HM	HM	VERIFY	VERIFY	1/A02	1/A02	11/A10	

NOTE: ALL WIRE GLASS SHALL HAVE A SQUARE PATTERN.

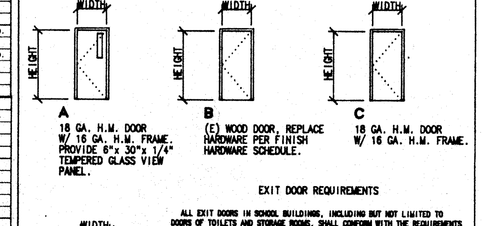

EXIT DOOR REQUIREMENTS

ALL EXIT DOORS IN SCHOOL BUILDINGS, INCLUDING BUT NOT LIMITED TO DOORS OF TOILETS AND STORAGE ROOMS, SHALL CONFORM WITH THE REQUIREMENTS OF SECTION 3-3304 TITLE 24 CAC. THE FOLLOWING ARE SOME OF THE REQUIRE-MENTS:

EXIT DOORS SHALL BE OPENABLE FROM THE INSIDE WITH NON-KEY OPERABLE HARDWARE THAT DOES NOT REQUIRE THE USE OF A KEY OR ANY SPECIAL KNOWLEDGE OR EFFORT.

DOOR OPENING HARDWARE SHALL BE CENTERED BETWEEN 30 AND 44 INCHES ABOVE THE FLOOR.

DEAD BOLTS ARE NOT PERMITTED UNLESS OPERABLE WITH A SINGLE EFFORT BY LEVER TYPE HARDWARE.

APPROVALS

APPROVED FIRE AND PANIC ONLY
DEC 7 1990
STATE FIRE MARSHALL SOUTHERN REGION

5354 B NOV 27 '90

TITLE 24 C. 1988 UBC

OFFICE OF THE STATE ARCHITECT
DEC 7 1990
Structural Safety Section
5354 B Division
JCH/CA

KLASSEN CORPORATION
Architecture
Planning
Construction
2021 Westwind Drive
Bakersfield, CA 93301
(805) 327-0875
(805) 327-5933 Fax

The above drawings and specifications and ideas, designs and arrangements represented thereby are and shall remain the property of the architect and no part thereof shall be copied, disclosed to others or used in conjunction with any work or project other that the specific project for which they have been prepared and developed without the written consent of the architect. Visual contact with these drawings or specifications shall constitute conclusive evidence of acceptance of these restrictions.
Written dimensions on these drawings shall have precedence over scaled dimension; contractors shall verify and be responsible for, all dimensions and conditions on the job and this office must be notified of any variations from the dimensions and conditions shown by these drawings. Shop details must be submitted to this office for approval before proceeding with fabrication.

BAKERSFIELD CITY SCHOOL DISTRICT
WAYSIDE ELEMENTARY SCHOOL MODERNIZATION
BAKERSFIELD, CALIFORNIA

WAYSIDE ELEMENTARY SCHOOL
1000 MING AVENUE
BAKERSFIELD, CALIFORNIA.

Sheet title: MULTI-PURPOSE EXTERIOR ELEVATIONS/SECTION
A-48 & A-49 INTERIOR ELEVATIONS, DETAILS
OLA APPLICATION NO. 77-50612

Date:	Issued for:
11/29/89	C.D. APPROVAL
12/22/89	D.S.A. APPROVAL
10/31/90	D.S.A. BACK CHECK

Date:	Revisions:

Drawn by: RSB
Checked by:
Job no: 1702
Sheet: A.6
Sheet of: 10
Date: