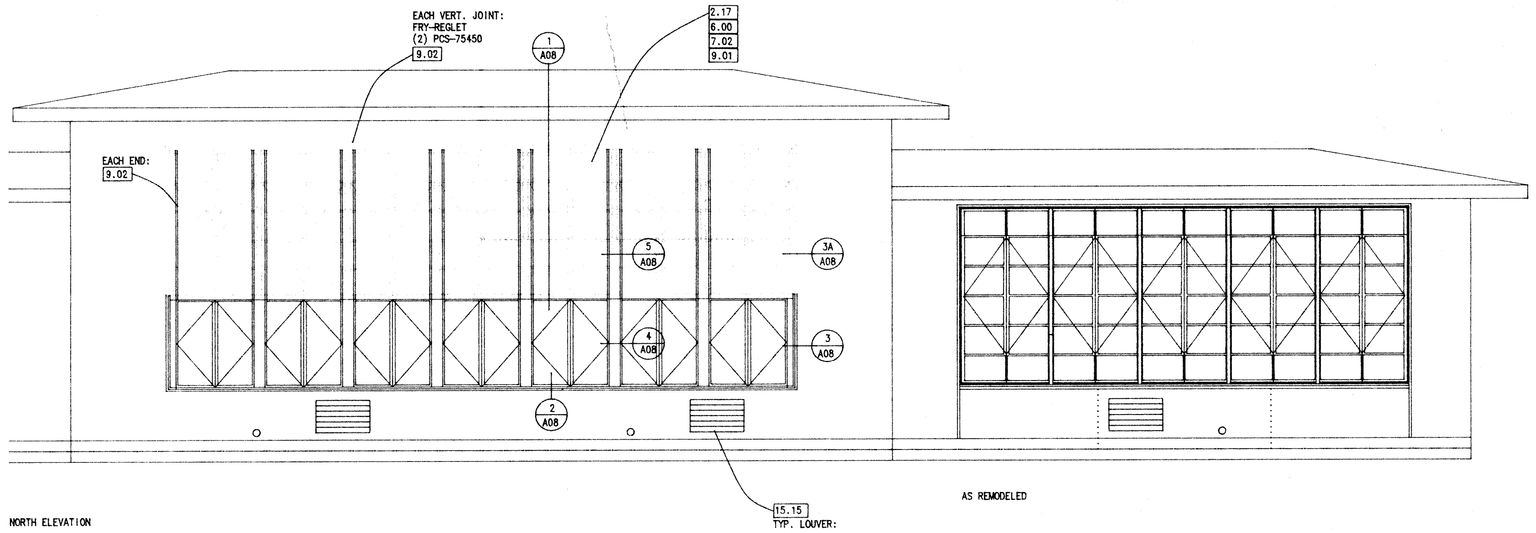

NORTH ELEVATION

BUILDING C
KINDERGARTEN

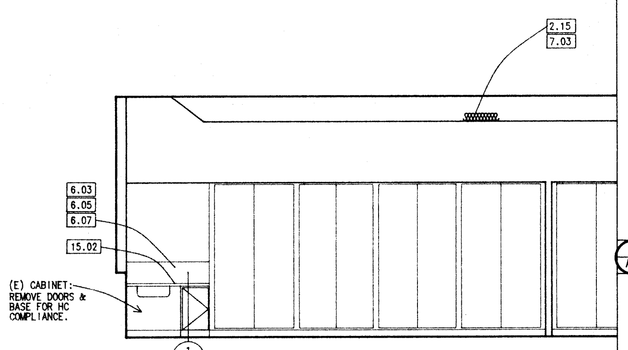

AS REMODELED

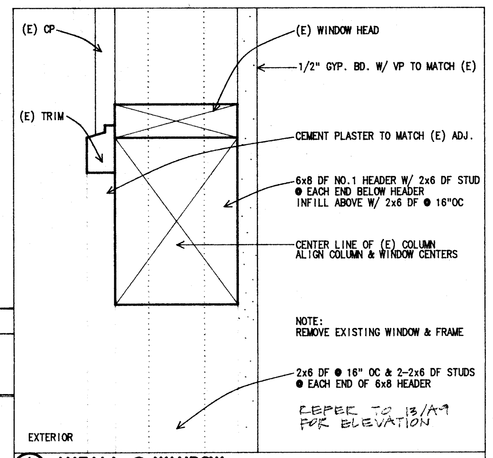

1 A08 **INFILL @ WINDOW NEW HEADER & WINDOW HEAD** 3"

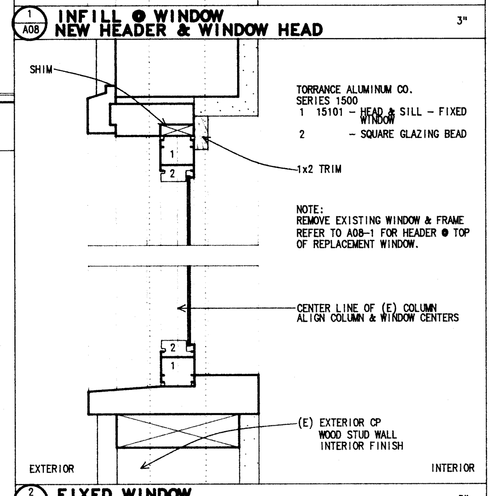

2 A08 **FIXED WINDOW HEAD & SILL SECTION** 3"

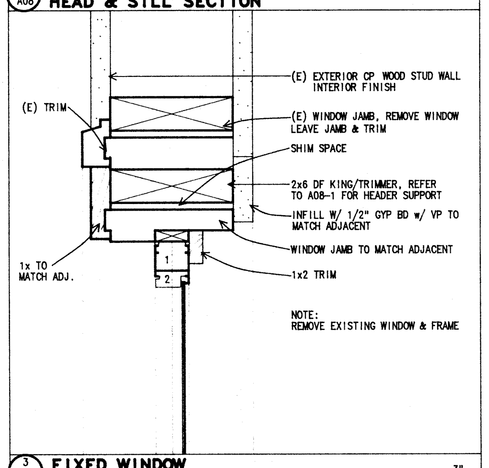

3 A08 **FIXED WINDOW JAMB & FRAME SECTION** 3"

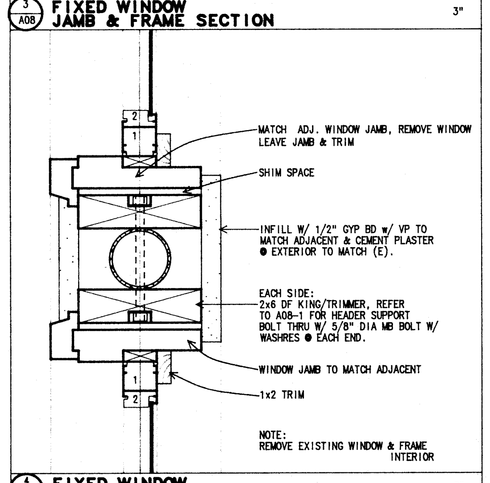

4 A08 **FIXED WINDOW JAMB & FRAME SECTION** 3"

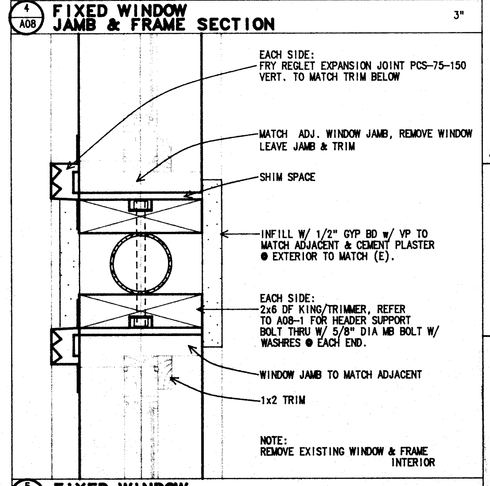

5 A08 **FIXED WINDOW JAMB & FRAME SECTION** 3"

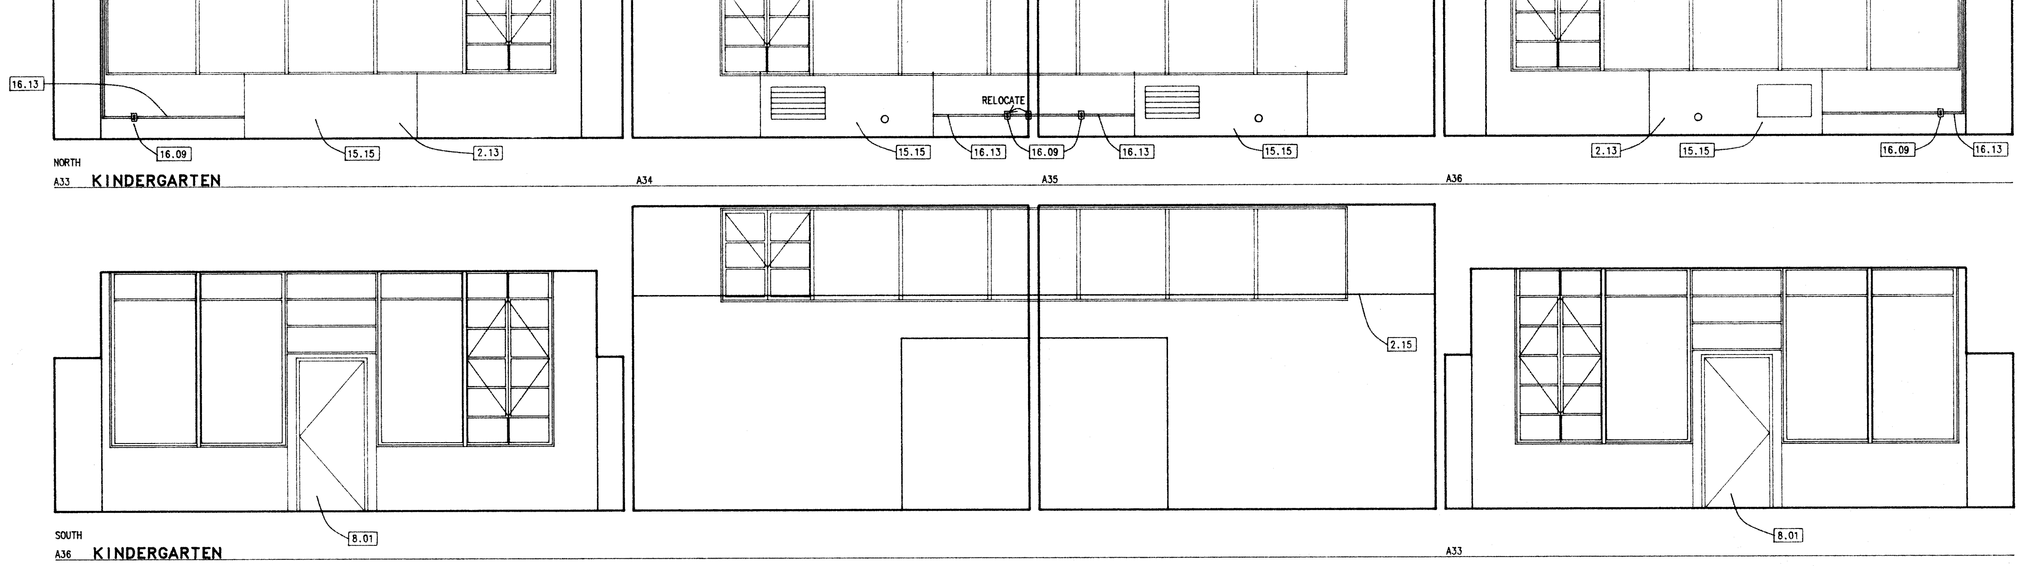

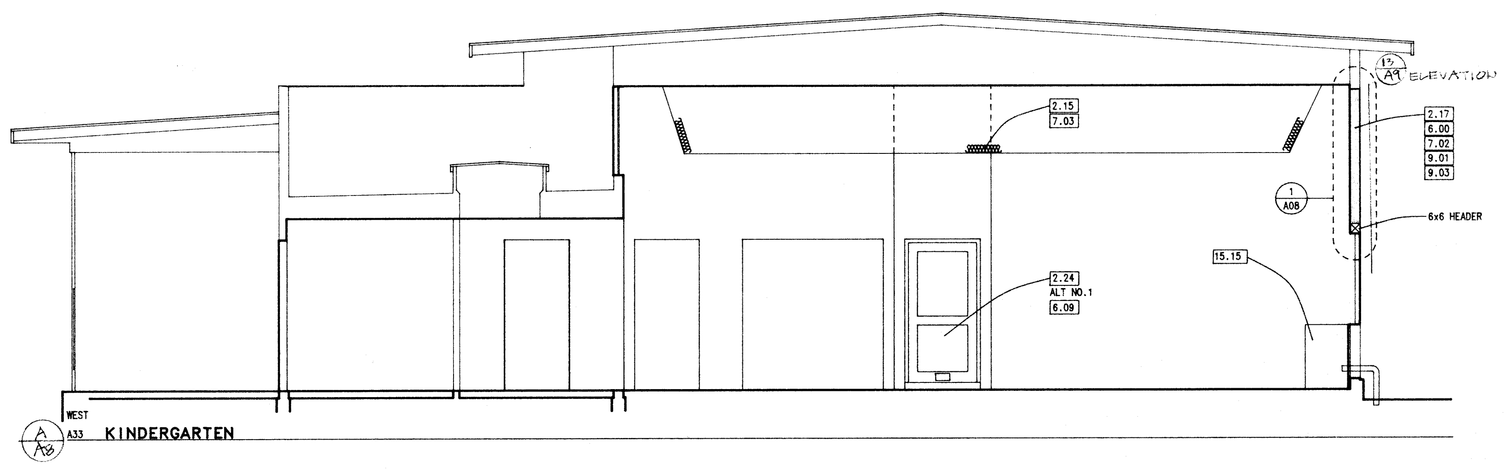

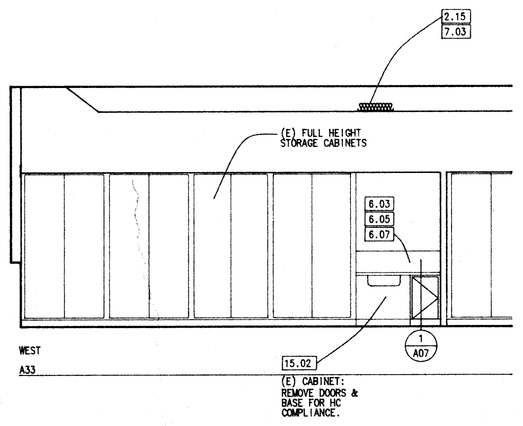

TYPICAL FOR A-88 & A-89
REFER TO SHT A02, TYPICAL BATHS A08 & A09 FOR SCOPE OF WORK.

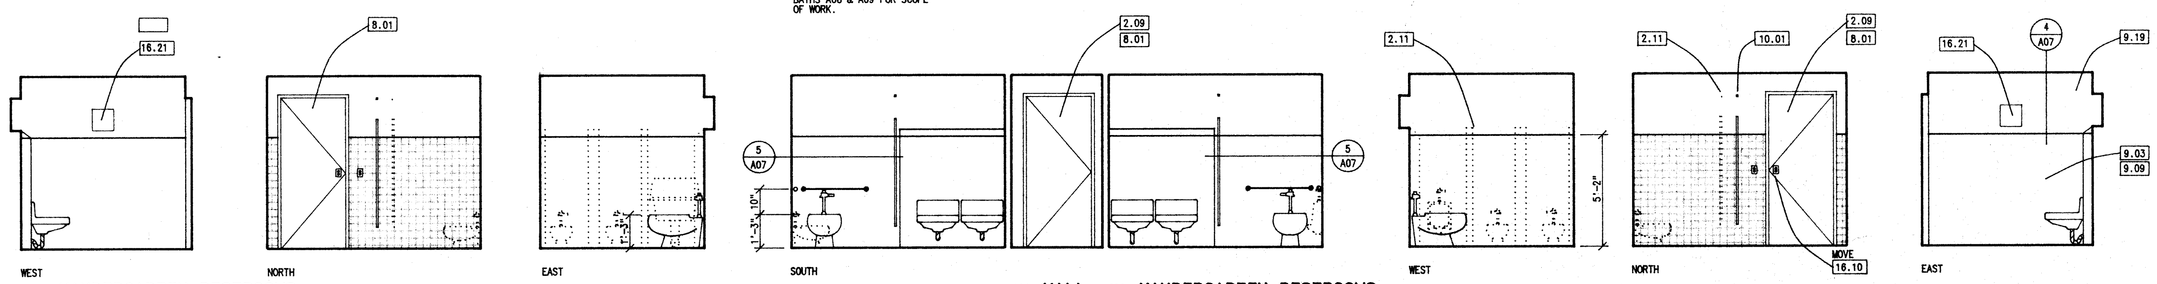

A89 KINDERGARTEN RESTROOMS

A36 HALL A88 KINDERGARTEN RESTROOMS

KEYNOTES

KEY NOTE NO.		SPEC REFERENCE
2.03	EXISTING LIGHT FIXTURES TO BE REMOVED	02070
2.04	REMOVE EXISTING MAIN SWITCH BOARD	02070
2.07	REMOVE EXISTING PLUMBING FIXTURE AND CAP PIPES AS REQUIRED	02070
2.09	DOORS AND FRAMES TO BE REMOVED	02070
2.11	REMOVE EXISTING TOILET PARTITION	02070
2.13	BUILT-IN CASEWORK TO BE REMOVED	02070
2.15	EXISTING 2' X 4' SUSPENDED T-BAR CEILING WITH FLUSH LAY-IN PANEL TO REMAIN (INFILL W/ NEW AS NECESSARY) FLAME SPREAD RATING: CLASS 1, 0-25	02070
2.17	EXISTING WINDOWS TO BE REMOVED	02070
2.19	REMOVE EXISTING EVAPORATIVE COOLER	02070
2.24	REMOVE EXISTING FLOOR MOUNTED HEATER	02070
3.01	DEPRESSED SLAB FOR CERAMIC TILE OVER MORTAR BED	03310
3.03	SLOPE FLOOR TO DRAIN @ 1/8" PER FT.	03310
6.00	2x6 STUDS @ 16" OC	06100
6.01	PROVIDE SOLID BACKING IN WALL FOR WALL MOUNTED ACCESSORIES	06100
6.03	FULL HT. LAMINATE PLASTIC BACKSPLASH, 12" HIGH.	06400
6.05	LAMINATE PLASTIC COUNTER 24" DEEP	06400
6.07	PAINT GRADE 24" DEEP BASE CABINET	06400
6.09	PAINT GRADE 24" DEEP FULL HEIGHT CABINET	06400
7.01	3-1/2" BATT INSULATION – (R-11) FLAME SPREAD RATING: CLASS 1, 0-25	07200
7.02	5-1/2" BATT INSULATION – (R-19) FLAME SPREAD RATING: CLASS 1, 0-25	07200
7.03	8-1/2" BATT INSULATION – (R-30) FLAME SPREAD RATING: CLASS 1, 0-25	07200
8.01	HOLLOW METAL DOOR AND FRAME WITH LEVER HANDLE TYPE HARDWARE	08110
8.03	REPLACE EXISTING DOOR HARDWARE W/ LEVER HANDLE TYPE	08710
9.01	CEMENT PLASTER (MATCH ADJACENT)	09200
9.02	PLASTER EXPANSION SCREED	09200
9.03	1/2" GYPSUM BOARD WITH VENEER PLASTER (Smooth Finish) MATCH ADJACENT WALL FINISH	09215
9.05	MORTAR BED MOSAIC FLOOR TILE (SLOPED TO FLOOR DRAIN)	09300
9.09	MORTAR BED CERAMIC WALL TILE	09300
9.11	2' X 4' SUSPENDED T-BAR CEILING WITH FLUSH LAY-IN PANEL	09510
9.15	SHEET VINYL	09650
9.16	RUBBER TOP SET BASE (4" HIGH)	09650
9.17	CARPET – GLUE DOWN	09680
9.19	PAINT	09900
9.21	PAINTED SIGNAGE (CLASSROOM DOORS)	09900
10.01	METAL, OVERHEAD-BRACED PARTITIONS	10160
10.15	GRAB BAR 42" L. (Bobrick B-6206)	10800
10.17	GRAB BAR 36" L. (Bobrick B-6206)	10800
10.19	SURFACE MOUNTED PAPER TOWEL DISPENSER (BOBRICK B-263)	10800
10.21	SURFACE MOUNTED TOILET TISSUE DISPENSER (BOBRICK B-288) ANTI-THEFT	10800
10.23	RECESSED LIQUID SOAP DISPENSER (BOBRICK B-306)	10800
10.25	RECESSED TOILET SEAT COVER DISPENSER (BOBRICK B-301)	10800
10.27	MIRROR UNIT (BOBRICK B-165)	10800
10.29	FREE-STANDING TRASH RECEPTACLE (BOBRICK B-2260)	10800
15.01	FLOOR DRAIN	15400
15.02	CLASSROOM SINK	15400
15.11	THERMOSTAT	15800
15.15	UNIT VENTILATOR	15800
16.03	ELECTRICAL PANEL, REPLACE SUB-PANEL INTERIOR	16100
16.04	MAIN SWITCH BOARD ('MSA')	16100
16.05	RECESSED LIGHT FIXTURE	16100
16.07	MOTION SENSORS	16100
16.09	WALL RECEPTACLE (SEE ELECTRICAL FOR CORRECT TYPE)	16100
16.10	WALL SWITCH	16100
16.13	SURFACE RACEWAY (WIRE MOLD)	16100
16.15	MOTION SENSOR	16100
16.21	FIRE ALARM, VISUAL STROBE LIGHT	16100

APPROVALS

FIRE MARSHAL'S OFFICE
DEC 7 1990
STATE FIRE MARSHALL SOUTHERN REGION

ACCESS COMPLIANCE WAIVER
53548 NOV 27 '90

TITLE 24 & 1988 UBC

Department of Public Works
DEC 7 1990
Structural Safety Section
A 55549 JCH/CA

KLASSEN CORPORATION
Architecture
Planning
Construction
2021 Westwind Drive
Bakersfield, CA 93301
(805) 327-0875
(805) 327-5933 Fax

C-6 818 — 1018.491

The above drawings and specifications and ideas, designs and arrangements represented thereby are and shall remain the property of the architect and no part thereof shall be copied, disclosed to others or used in conjunction with any work or project other that the specific project for which they have been prepared and developed without the written consent of the architect. Visual contact with these drawings or specifications shall constitute conclusive evidence of acceptance of these restrictions.
Written dimensions on these drawings shall have precedence over scaled dimension; contractors shall verify and be responsible for all dimensions and conditions on the job and this office must be notified of any variations from the dimensions and conditions shown by these drawings. Shop details must be submitted to this office for approval before proceeding with fabrication.

BAKERSFIELD CITY SCHOOL DISTRICT

WAYSIDE ELEMENTARY SCHOOL MODERNIZATION

BAKERSFIELD, CALIFORNIA

WAYSIDE ELEMENTARY SCHOOL
1000 MING AVENUE
BAKERSFIELD, CALIFORNIA.

Sheet title: KINDERGARTEN CLASSROOM BLDG.
INTERIOR/EXTERIOR ELEVATIONS
DLA APPLICATION NO. 77-50812

Robert J. Ward
C16649
Exp: 9-30-93

D.L.A. APPLICATION NO. 77-50812

Date:	Issued for:
11/29/90	C.D. APPROVAL
12/22/90	D.S.A. APPROVAL
10/31/90	D.S.A. BACK CHECK

Date:	Revisions:

Drawn by: RSB

Checked by:

Job no: 1702

Sheet: A.8

Sheet of: 10

Date: