NOTE:
ALL KEY NOTE NUMBERS ON THIS SHEET REFER TO THE ITEMS ON THIS SHEET ONLY! AND DO NOT APPLY TO THE NUMBERS SHOWN ELSEWHERE IN THIS SET OF PLANS.

KEYNOTES

1. EXISTING WATER CLOSET TO BE REMOVED. CAP PIPING BEHIND FINISH SURFACES.
2. EXISTING URINAL TO BE REMOVED. CAP PIPING BEHIND FINISH SURFACES.
3. EXISTING LAVATORY TO BE REMOVED AND SCRUBBED CLEAN. ALSO REMOVE TRIM. SEE REMODEL DETAIL D/P-7.
4. EXISTING SERVICE SINK TO BE REMOVED. CAP PIPING BEHIND FINISH SURFACES.
5. EXISTING FURNACE TO BE REMOVED BY AIR CONDITIONING CONTRACTOR. PLUMBING CONTRACTOR TO DISCONNECT EXISTING GAS AND CAP ABOVE CEILING.
6. EXISTING EVAPORATIVE COOLER TO BE REMOVED BY AIR CONDITIONING CONTRACTOR. PLUMBING CONTRACTOR TO DISCONNECT EXISTING C.W. AND CAP ABOVE CEILING BEHIND FINISH SURFACES.
7. EXISTING SINK TO BE REMOVED AND REPLACED WITH NEW SINK S-1 IN NEW COUNTERTOP. PROVIDE NEW COLD WATER, WASTE, VENT PIPING, AND EXTEND FROM THE WALL TO NEW SINK S-1. ALSO PROVIDE NEW P-TRAP, TRAP ARM, WATER STOP AND SUPPLY. RECONNECT TO EXISTING PIPING IN WALL.
8. EXISTING FLOOR DRAIN TO BE REMOVED AND REPLACED WITH NEW. SEE REMODEL DETAIL D/P-7.

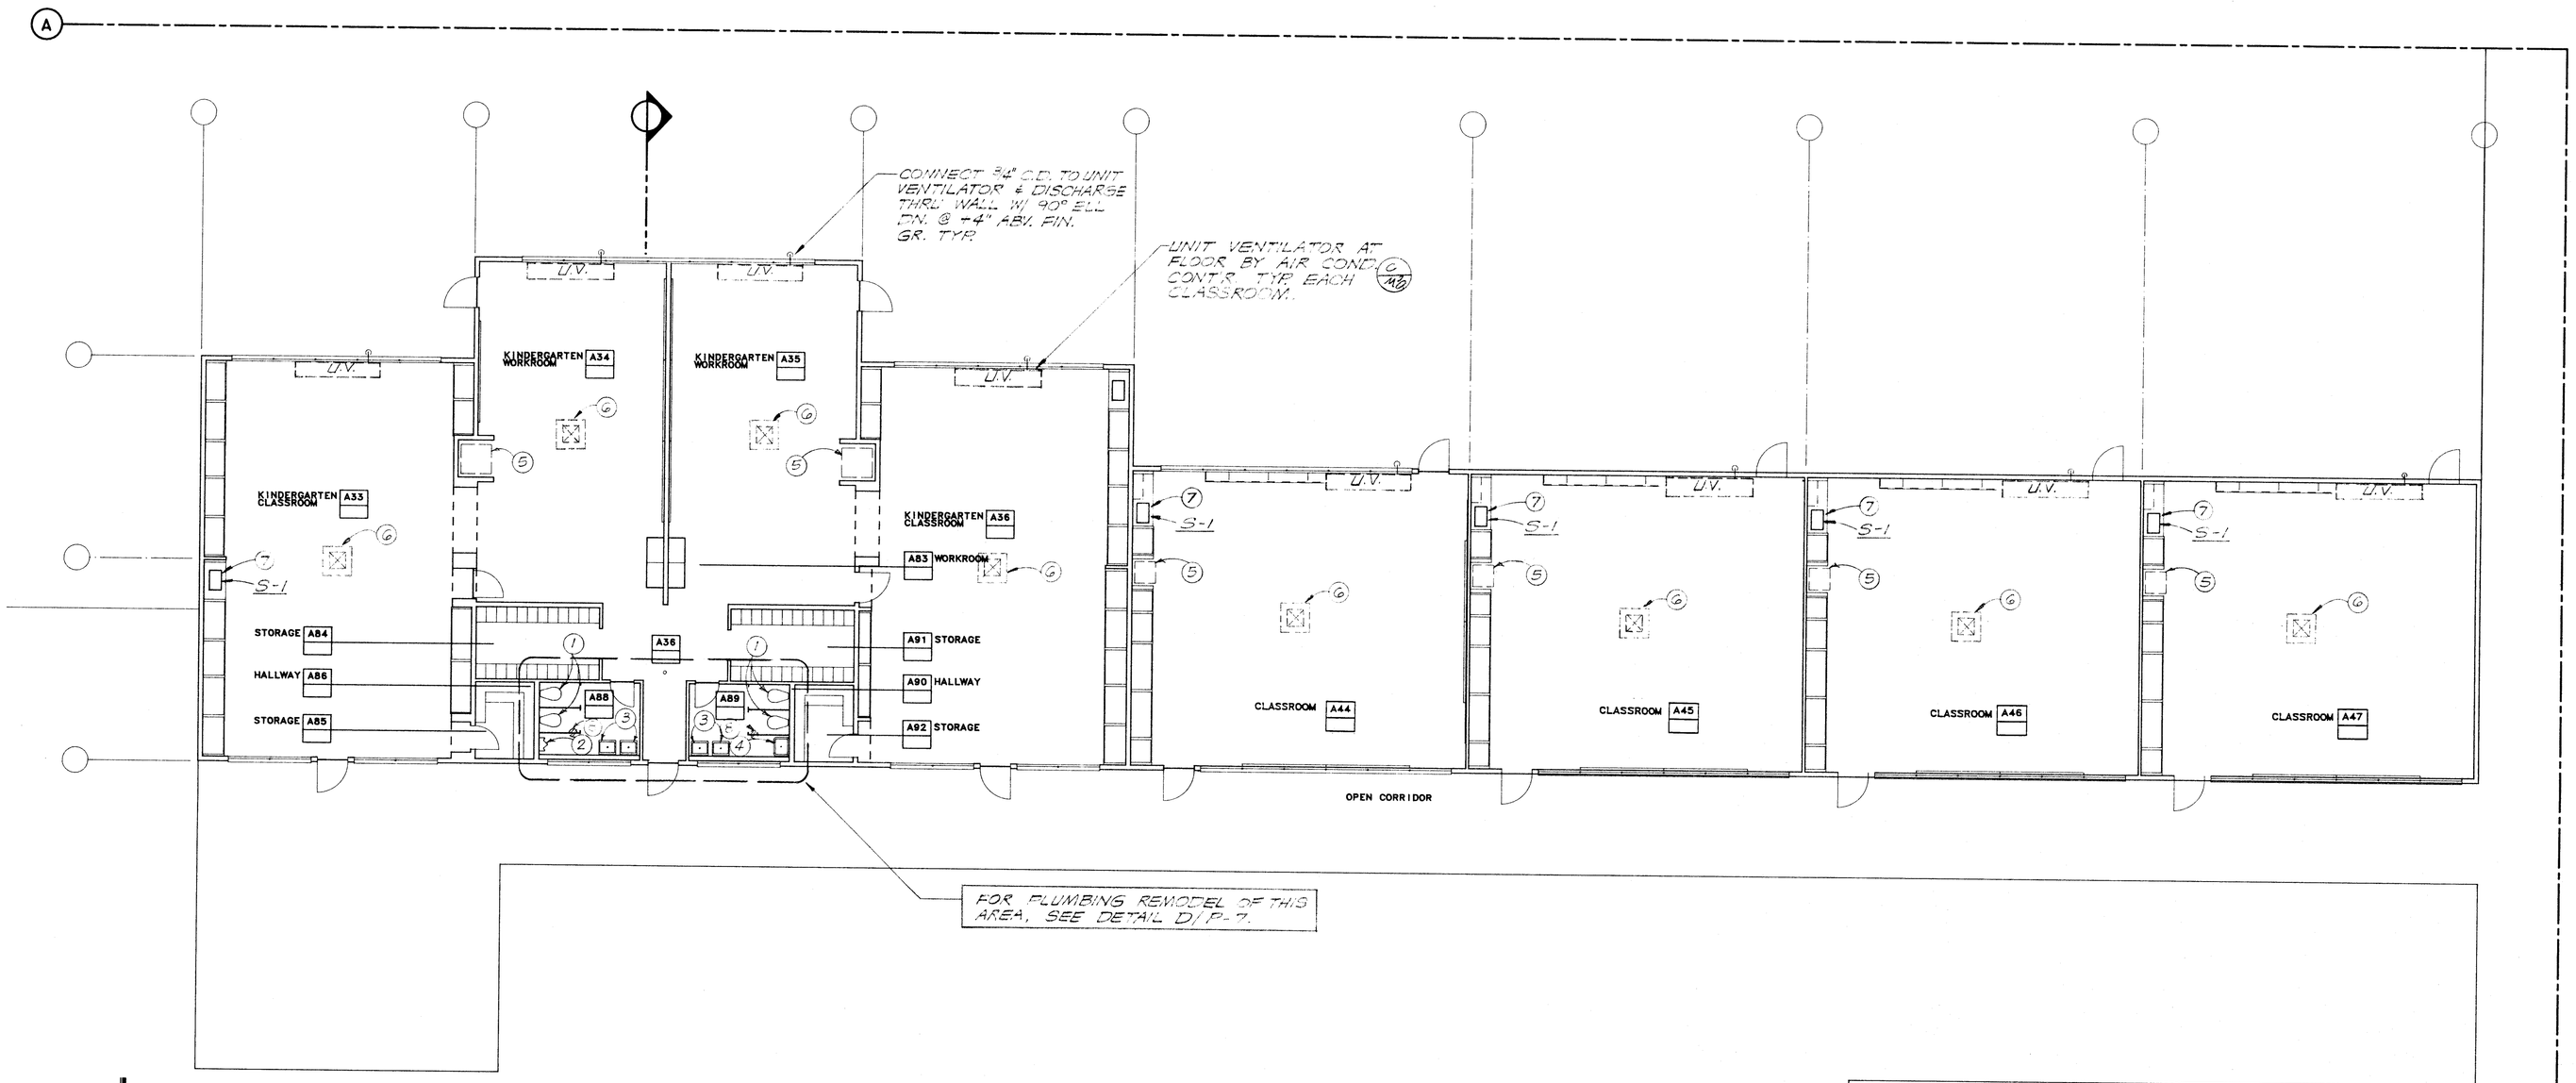

BUILDING C

north

BUILDINGS C&H PLUMBING PLAN

1/8"=1'-0"

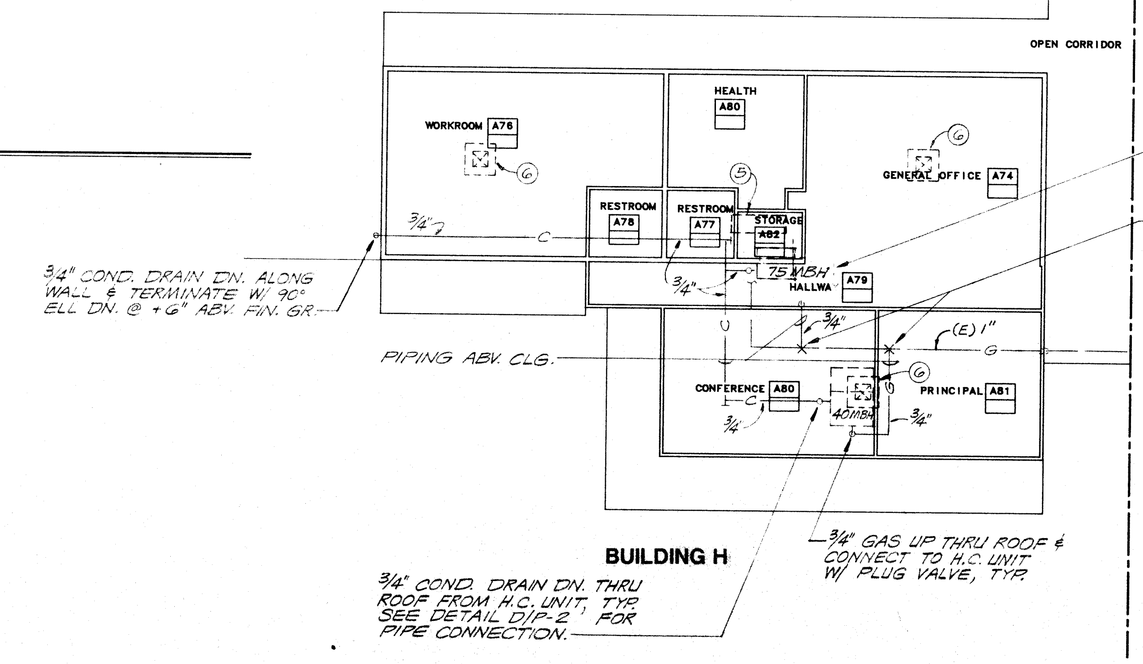

BUILDING H

TITLE 24 & 1988 UBC

Structural Safety Section
A 53548
JCH/LA

8 NOV 27 '90

DEC 7 1990
STATE OF CALIFORNIA
DSA/SS/SSS REGION

KLASSEN CORPORATION
Architecture
Planning
Construction
2021 Westwind Drive
Bakersfield, CA 93301
(805) 327-0875

C-8 [illegible] C-10 401

The above drawings and specifications and ideas, designs and arrangements represented thereby are and shall remain the property of the architect and no part thereof shall be copied, disclosed to others or used in connection with any work or project other than the specific project for which they have been prepared and developed without the written consent of the architect. Submitting contract with these drawings or specifications shall constitute conclusive evidence of acceptance of these restrictions.
Written dimensions on these drawings shall have precedence over scaled dimension. contractors shall verify and be responsible for all dimensions and conditions on the job and this office must be notified of any variations from the dimensions and conditions shown by these drawings. Shop details must be submitted to this office for approval before proceeding with fabrication.

BAKERSFIELD CITY SCHOOL DISTRICT
WAYSIDE ELEMENTARY SCHOOL MODERNIZATION
BAKERSFIELD, CALIFORNIA

WAYSIDE ELEMENTARY SCHOOL
BAKERSFIELD CITY SCHOOL DISTRICT
1000 MING AVENUE
BAKERSFIELD CALIFORNIA 93304

Sheet title: PLUMBING PLAN BUILDINGS C & H

Lawrence • Nye • Becker Associates
CONSULTING MECHANICAL ENGINEERS, INCORPORATED
5300 W. Shaw Avenue, Suite 2B Fresno, CA 93711
(559) 226-0101 FAX-559-224-6327

M.O.# 11064

Date:	Issued for:
12/22/89	OLA/OSA APPROVAL
10/31/90	O.S.A. BACKCHECK

Date:	Revisions:

Drawn by: M.T.
Checked by: G. NYE
Job no: 1702
Sheet: P-5
Sheet of:
Date:

OLA APPLICATION NO 77-80818