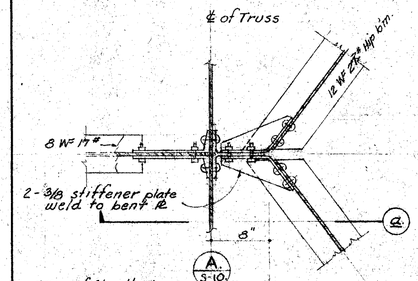

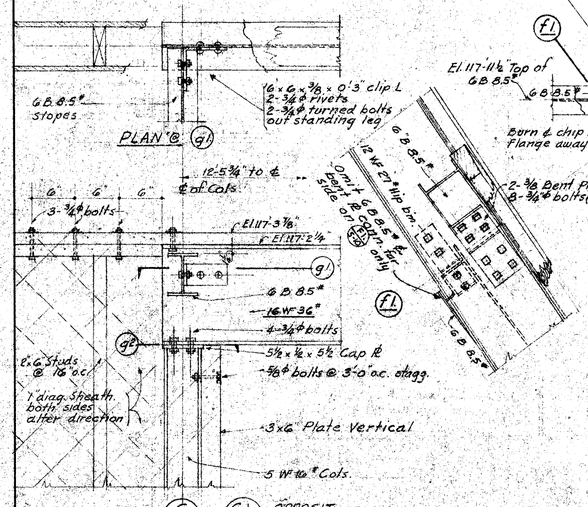

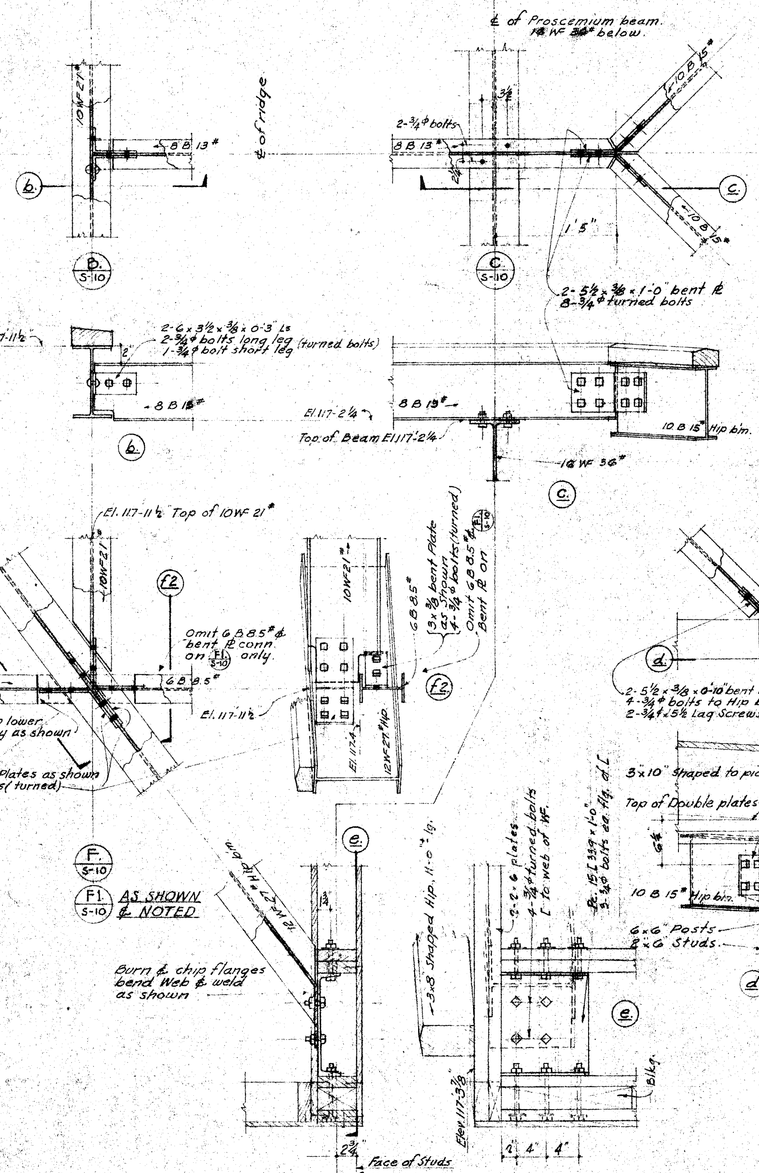

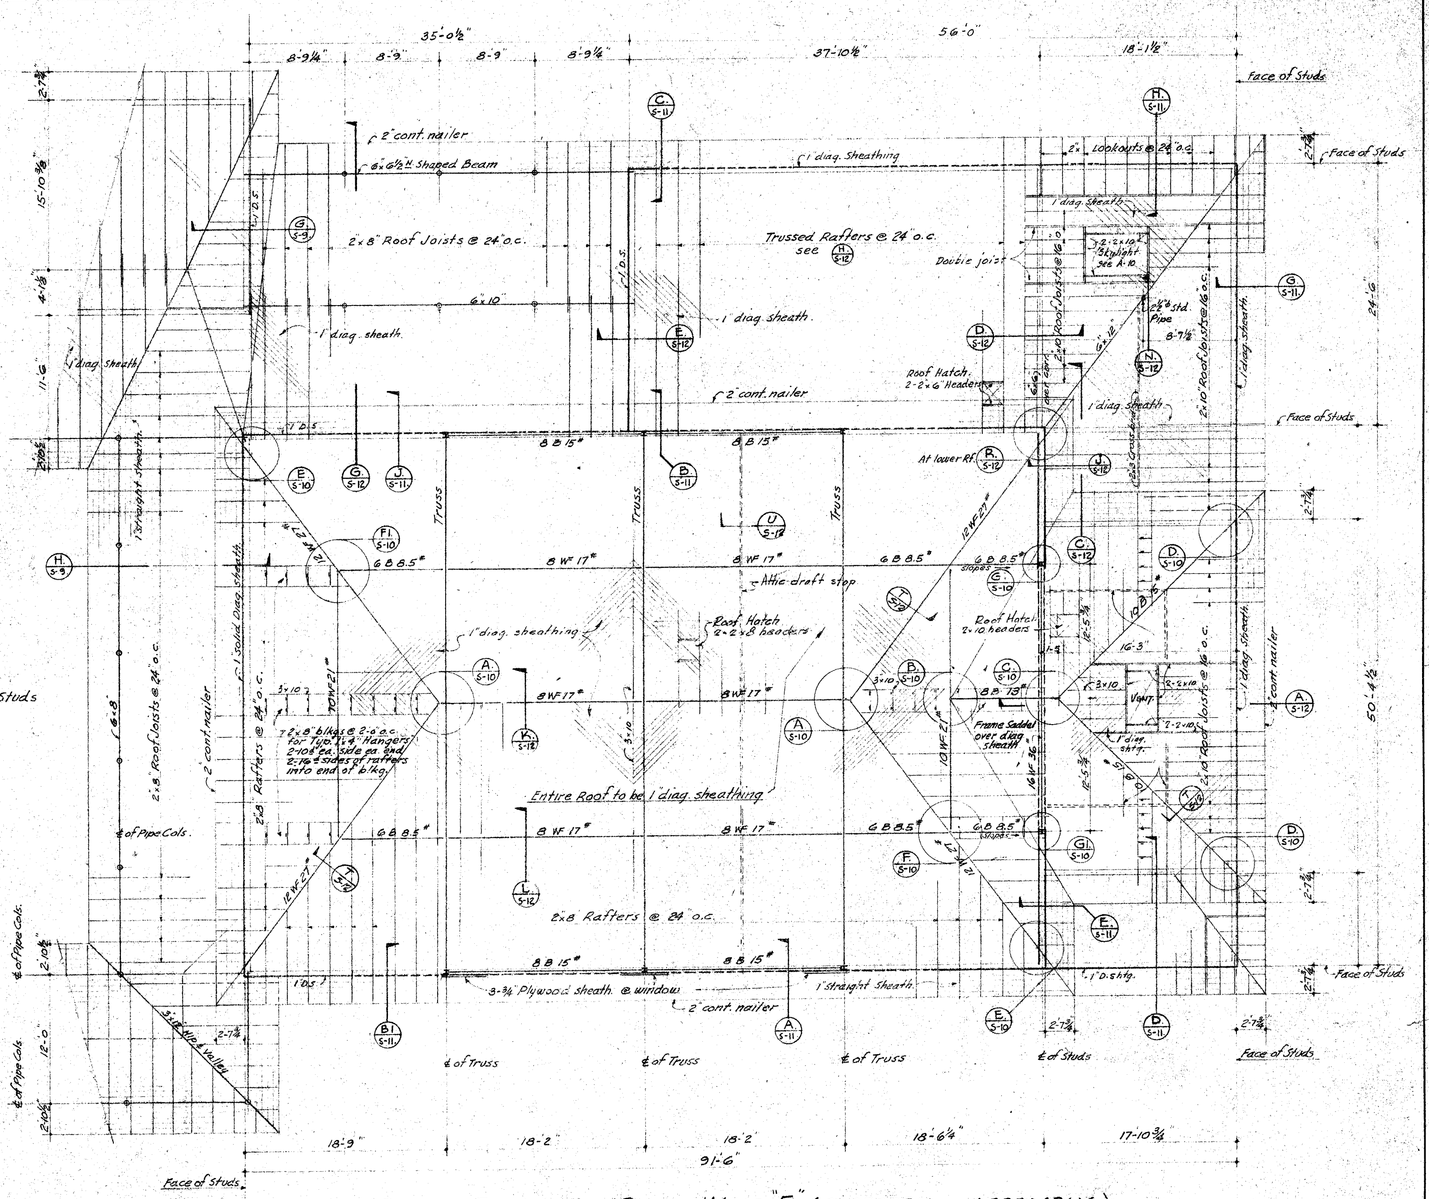

ROOF FRAMING PLAN-WING-"F"-(CAPETERIA & ASSEMBLY)

SCALE-1/8" = 1'-0"

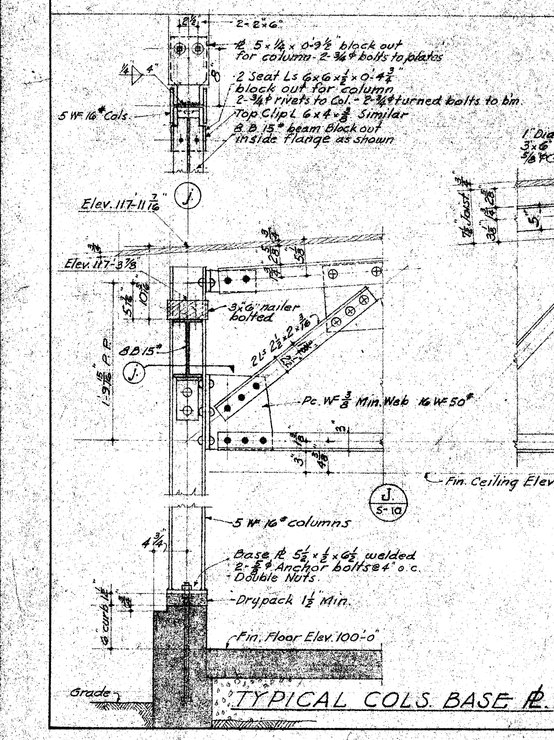

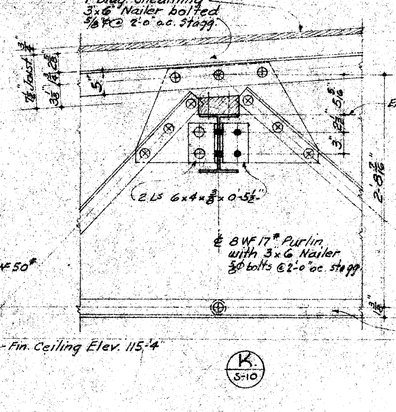

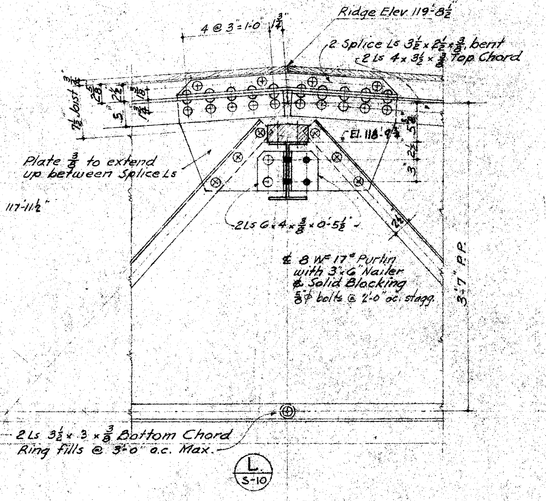

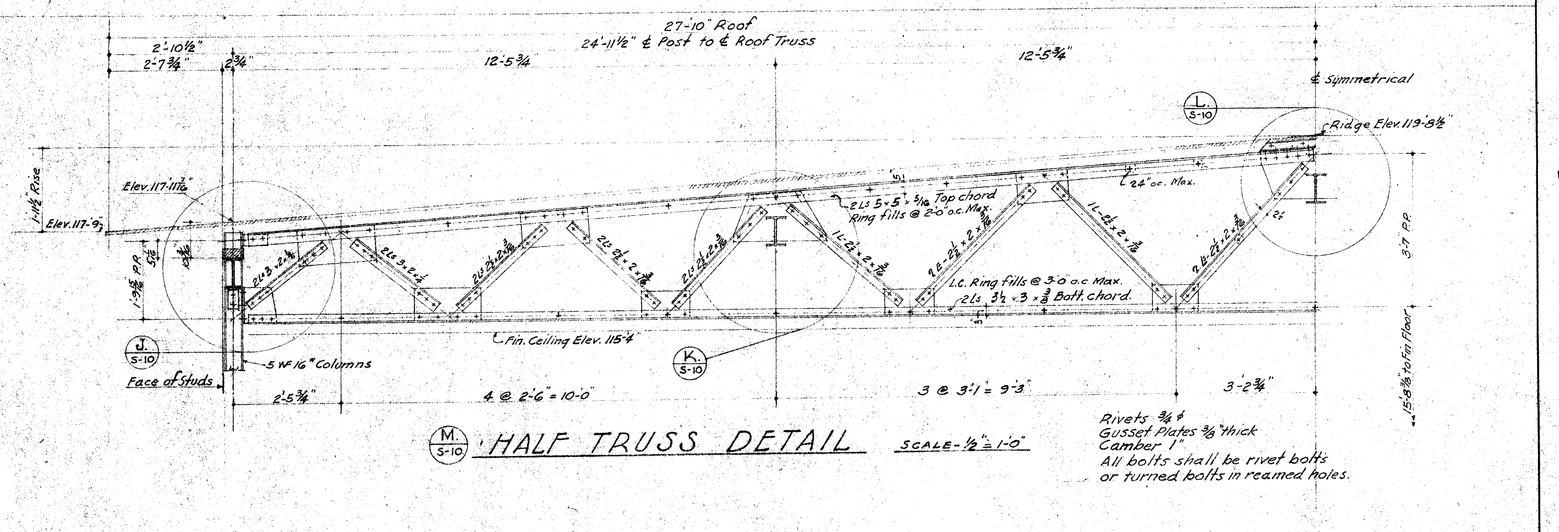

HALF TRUSS DETAIL

M S-10 — SCALE-½" = 1'-0"

Rivets ¾ϕ
Gusset Plates ⅜" thick
Camber 1"
All bolts shall be rivet bolts or turned bolts in reamed holes.

SCALE-1" = 1'-0" UNLESS NOTED

HILLMAN & NOWELL
STRUCTURAL ENGINEERS
ARCHITECTS BUILDING LOS ANGELES 13
Lawrence Nowell

STATE OF CALIFORNIA
DEPARTMENT OF PUBLIC WORKS
DIVISION OF ARCHITECTURE

STATE OF CALIFORNIA-DEPARTMENT OF PUBLIC WORKS DIVISION OF ARCHITECTURE
APPLICATION NO. 5633 — APPROVED 3-17-48
Harry W. Bolin STATE ARCHITECT-EDUCATIONAL ENGINEER

BAKERSFIELD CITY SCHOOLS
1600-K ST. BAKERSFIELD, CALIF.
BOARD OF EDUCATION
APPROVED Feb. 5, 1948
Ray Meroglio PRESIDENT
Mildred Dietz SECRETARY

ELEMENTARY SCHOOL
BAKERSFIELD CITY SCHOOL DISTRICT
WAYSIDE & "P" STREET
BAKERSFIELD CALIFORNIA
ERNEST L. McCOY A.I.A. C-3325
ARCHITECT
135 HAY BLDG. BAKERSFIELD
1612-19th ST. CALIFORNIA

DATE
DRAWN BY HODSON.
CHECKED BY
SHEET NO S10
OF 13 SHEETS